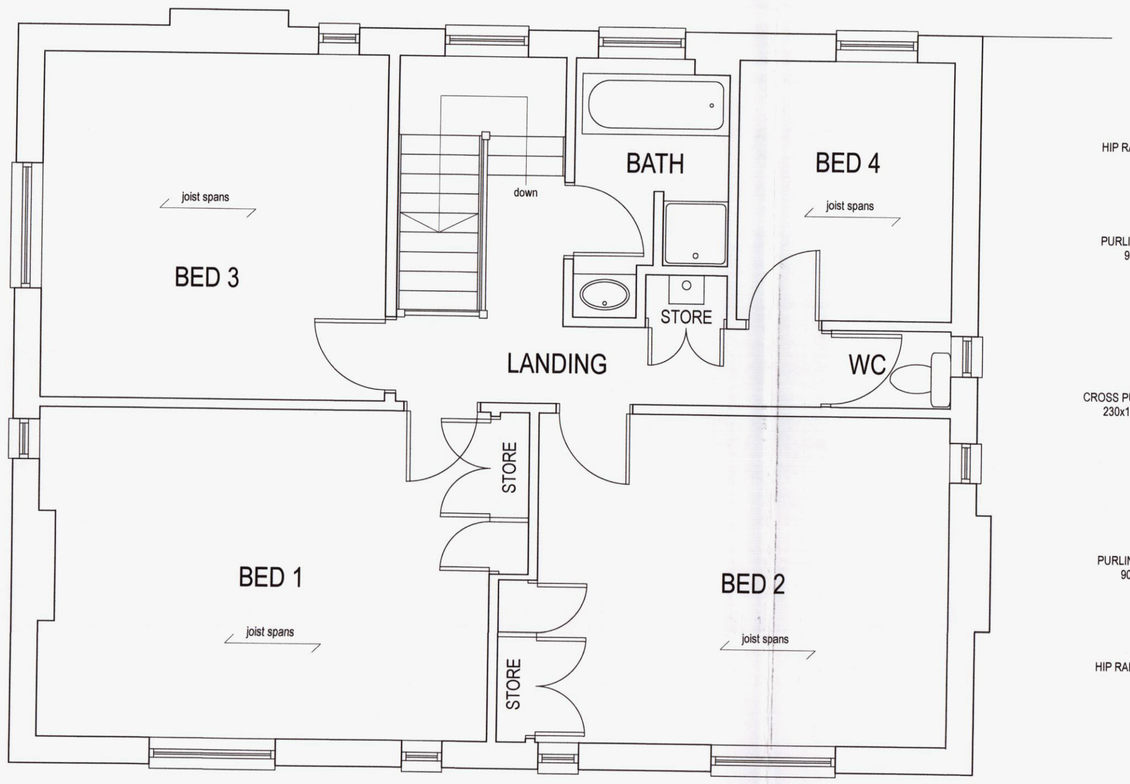

FIRST FLOOR PLAN 1:50

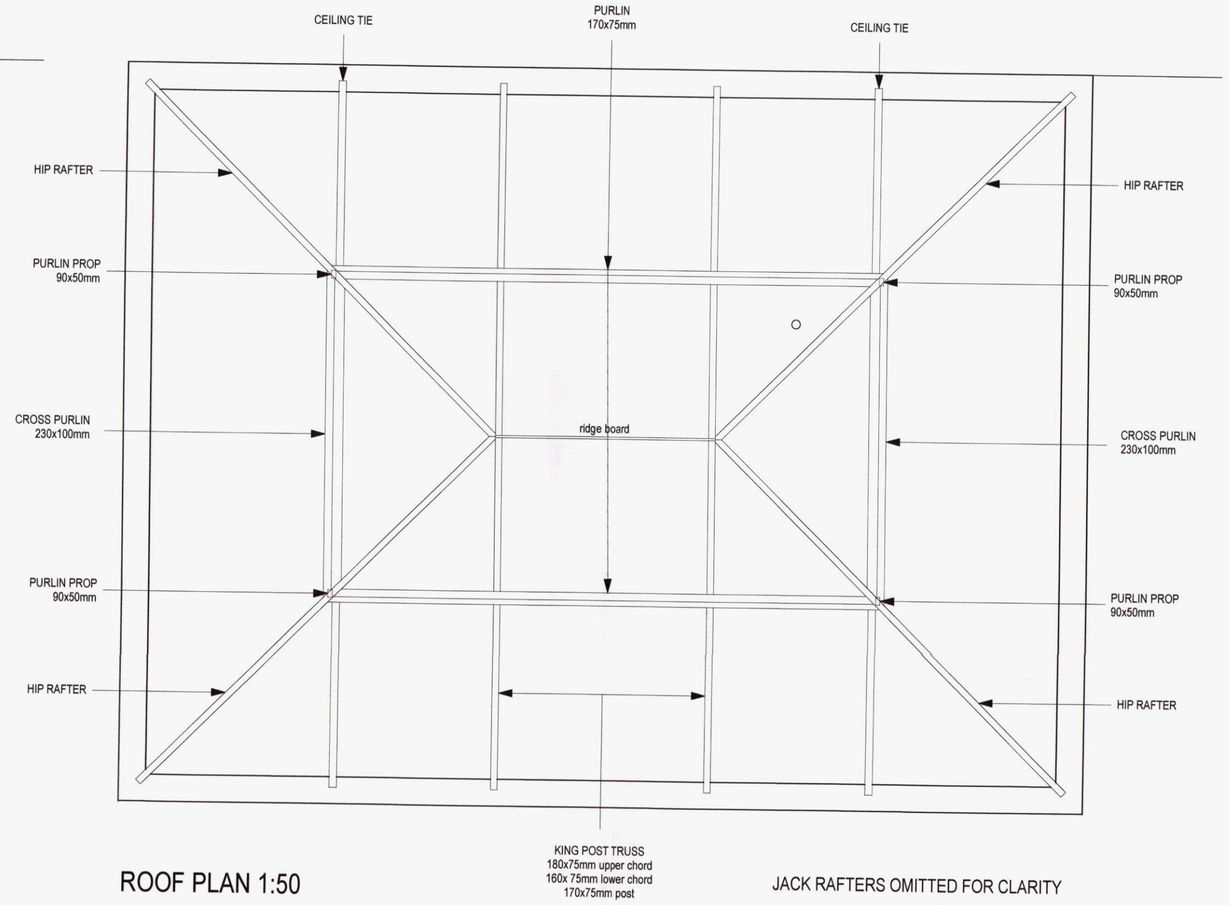

ROOF PLAN 1:50

JACK RAFTERS OMITTED FOR CLARITY

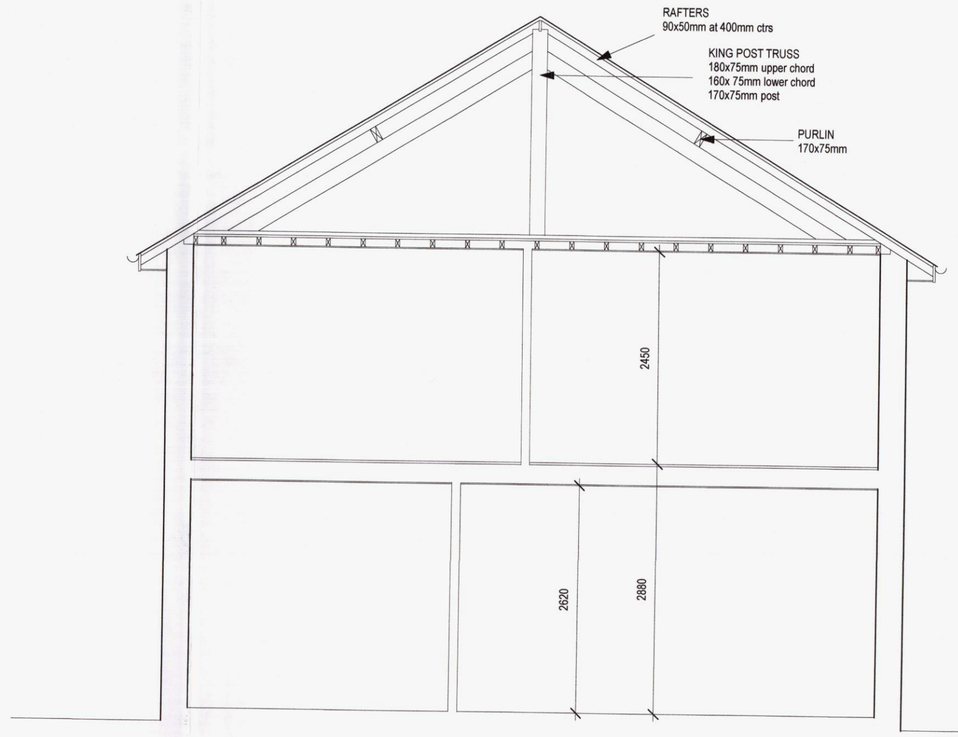

SECTION 1:50

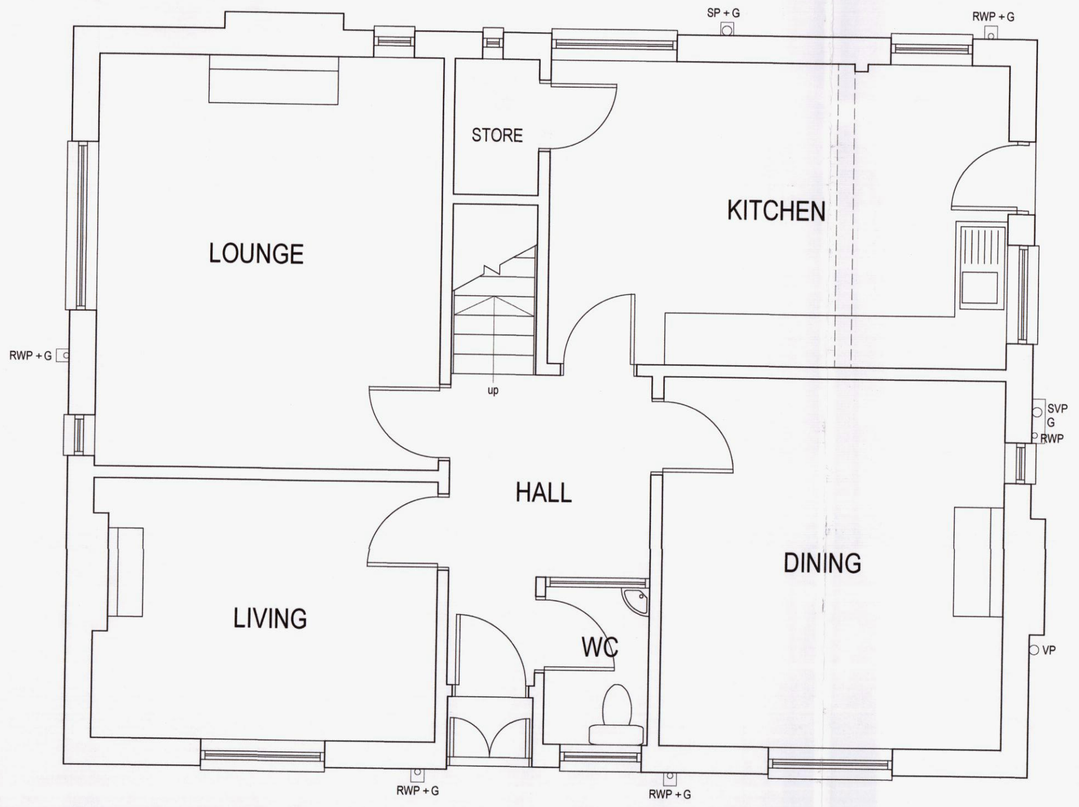

GROUND FLOOR PLAN 1:50

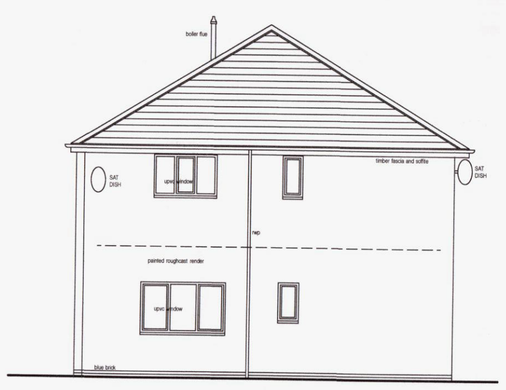

SOUTH ELEVATION 1:100

EAST ELEVATION 1:100

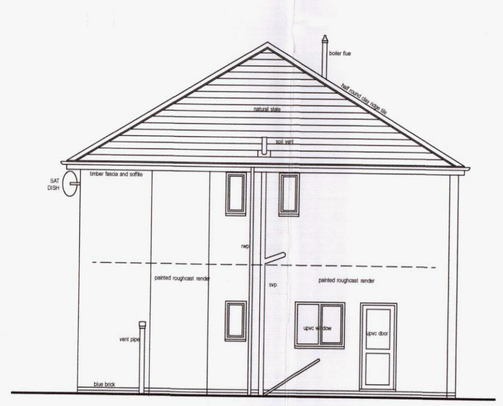

NORTH ELEVATION 1:100

WEST ELEVATION 1:100

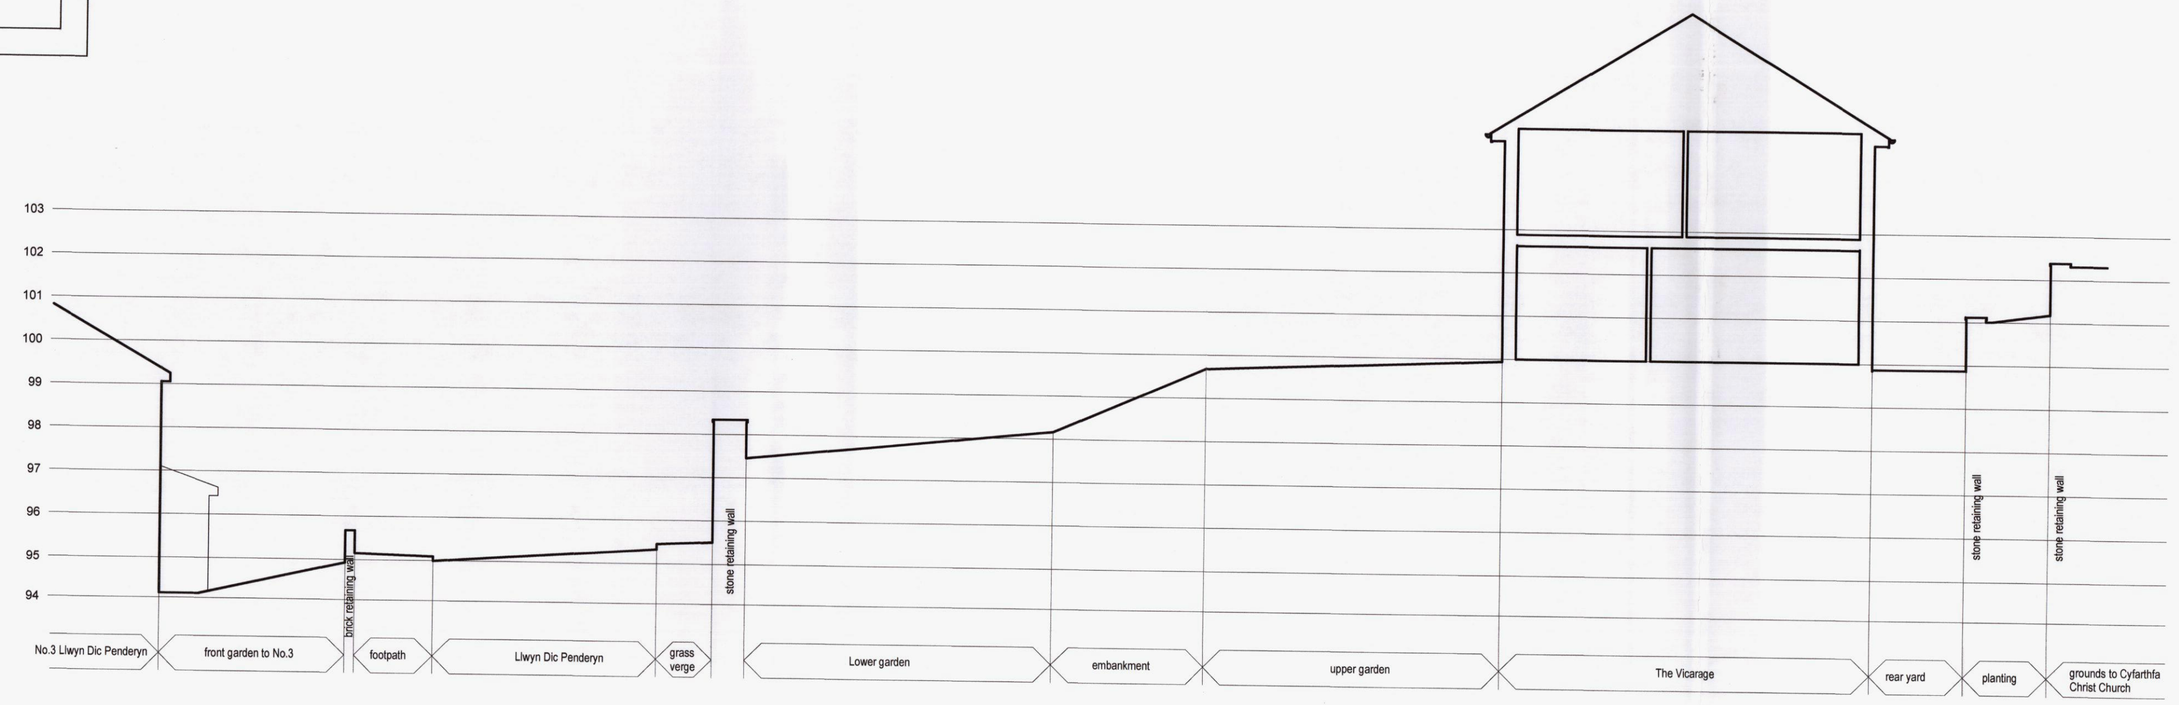

This drawing, the works and concepts depicted are the copyright of Paul Overton Architect and may not be reproduced or made use of, either directly or indirectly, without express written consent.

Do not scale off this drawing.

All heights, levels, sizes and dimensions to be checked on site before any work is undertaken.

PAUL OVERTON ARCHITECTS
97A HIGH STREET
MERTHYR TYDFIL
CF47 8UD
TEL. 01685 371194
MOB. 07929 559 262
paul@po-architects.co.uk

Client
Mr and Mrs R. Llewellyn

Project
Cyfarthfa Vicarage

Drawing Title
Existing Plans, Elevations and Section

CAD ref	Drawn
	MST

Date	Scale
October 2019	1:50,1:100 @ A1

Project No.	Drawing No.	Revision
9037	02	*