



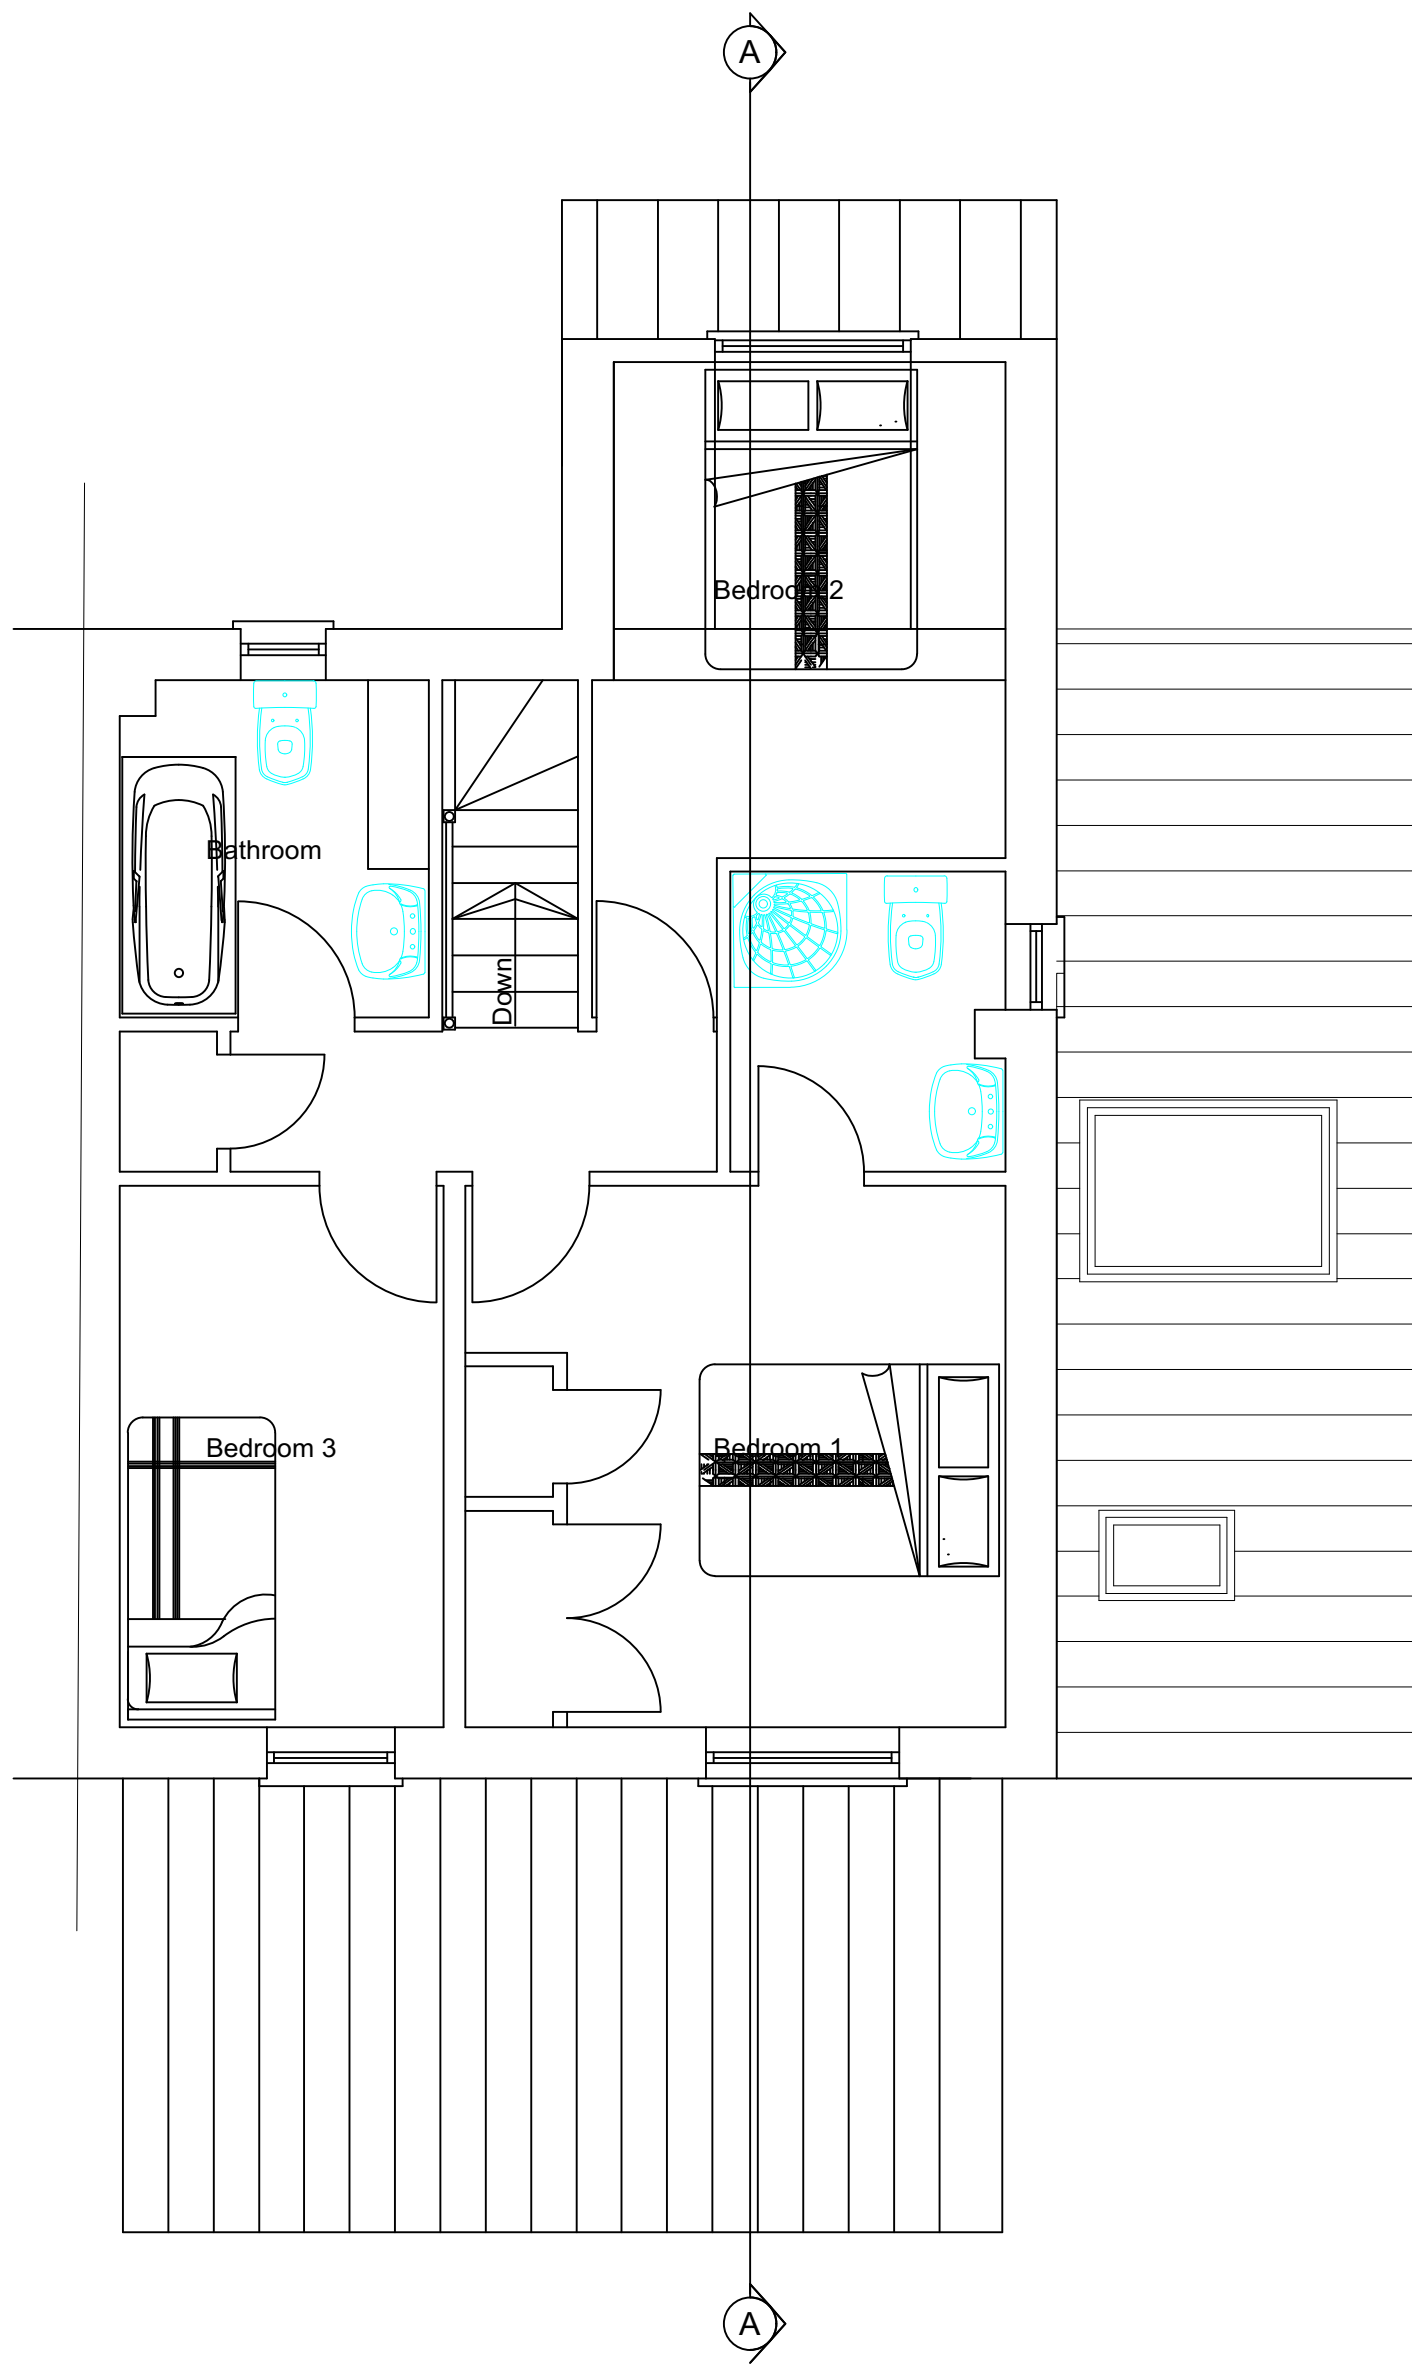

PROPOSED FIRST FLOOR PLAN

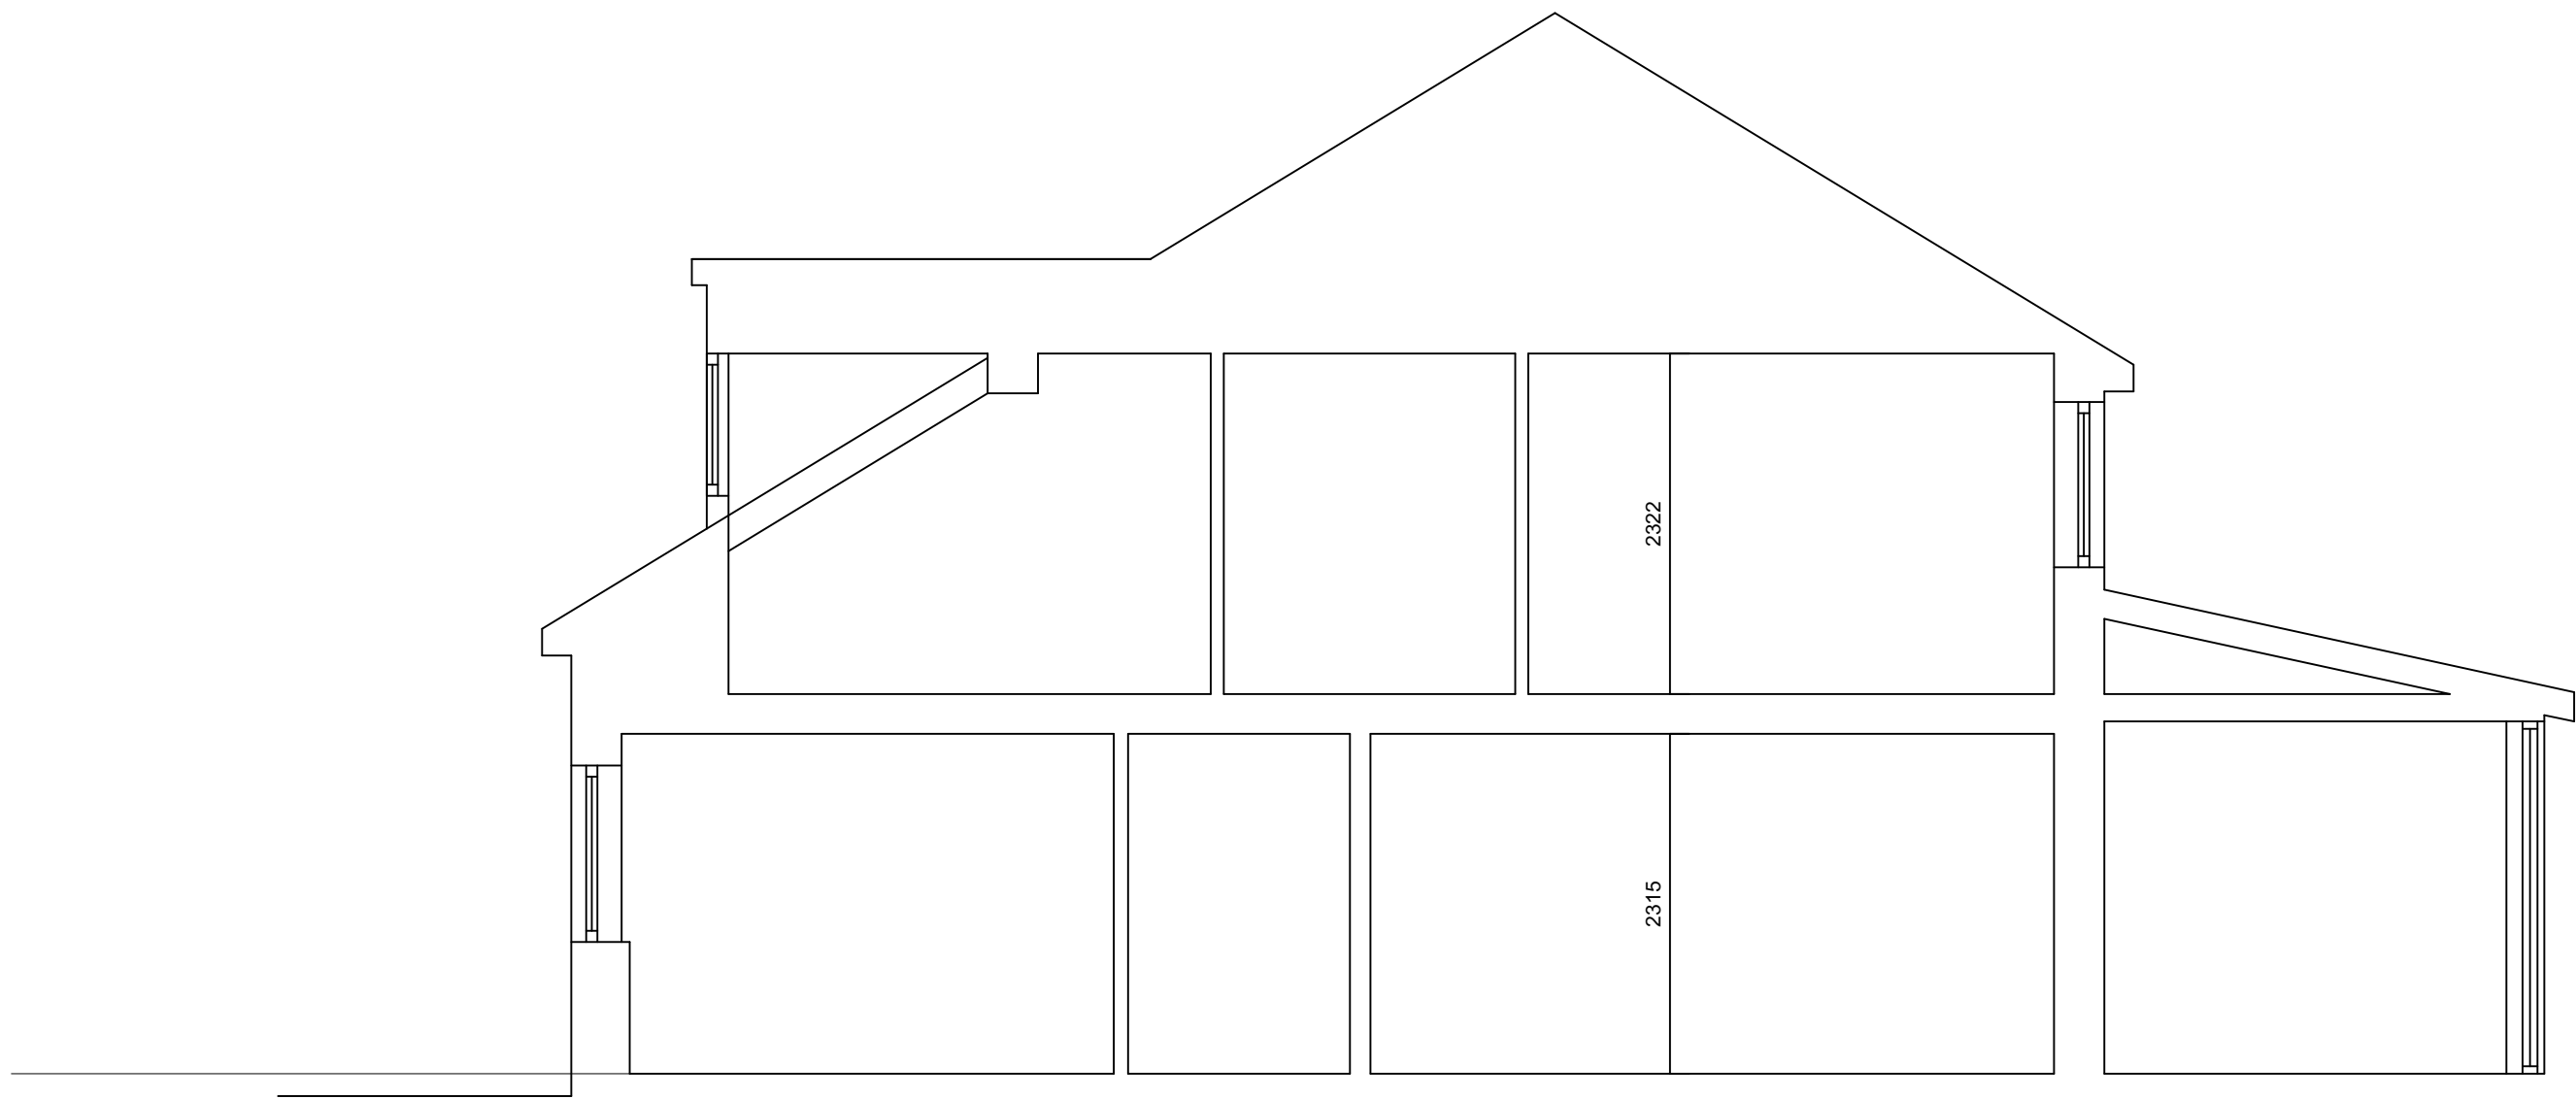


SECTION A-A

A. Revised Plans and Elevations

**George and Co.**

Proposed Extension
1 Cyfarthya Gardens
Cefn Coed-y-cymmer
MERTHYR TYDFIL

643.07A	Proposed plans		
sketch	1:50@A1	20.02.20	CG
1st Floor Woodfired Studios 62 High St Merthyr Tydfil CF37 8DE 07830328652 hello@georgeandco.studio www.georgeandco.studio			
DO NOT SCALE THIS DRAWING			©George and Co.

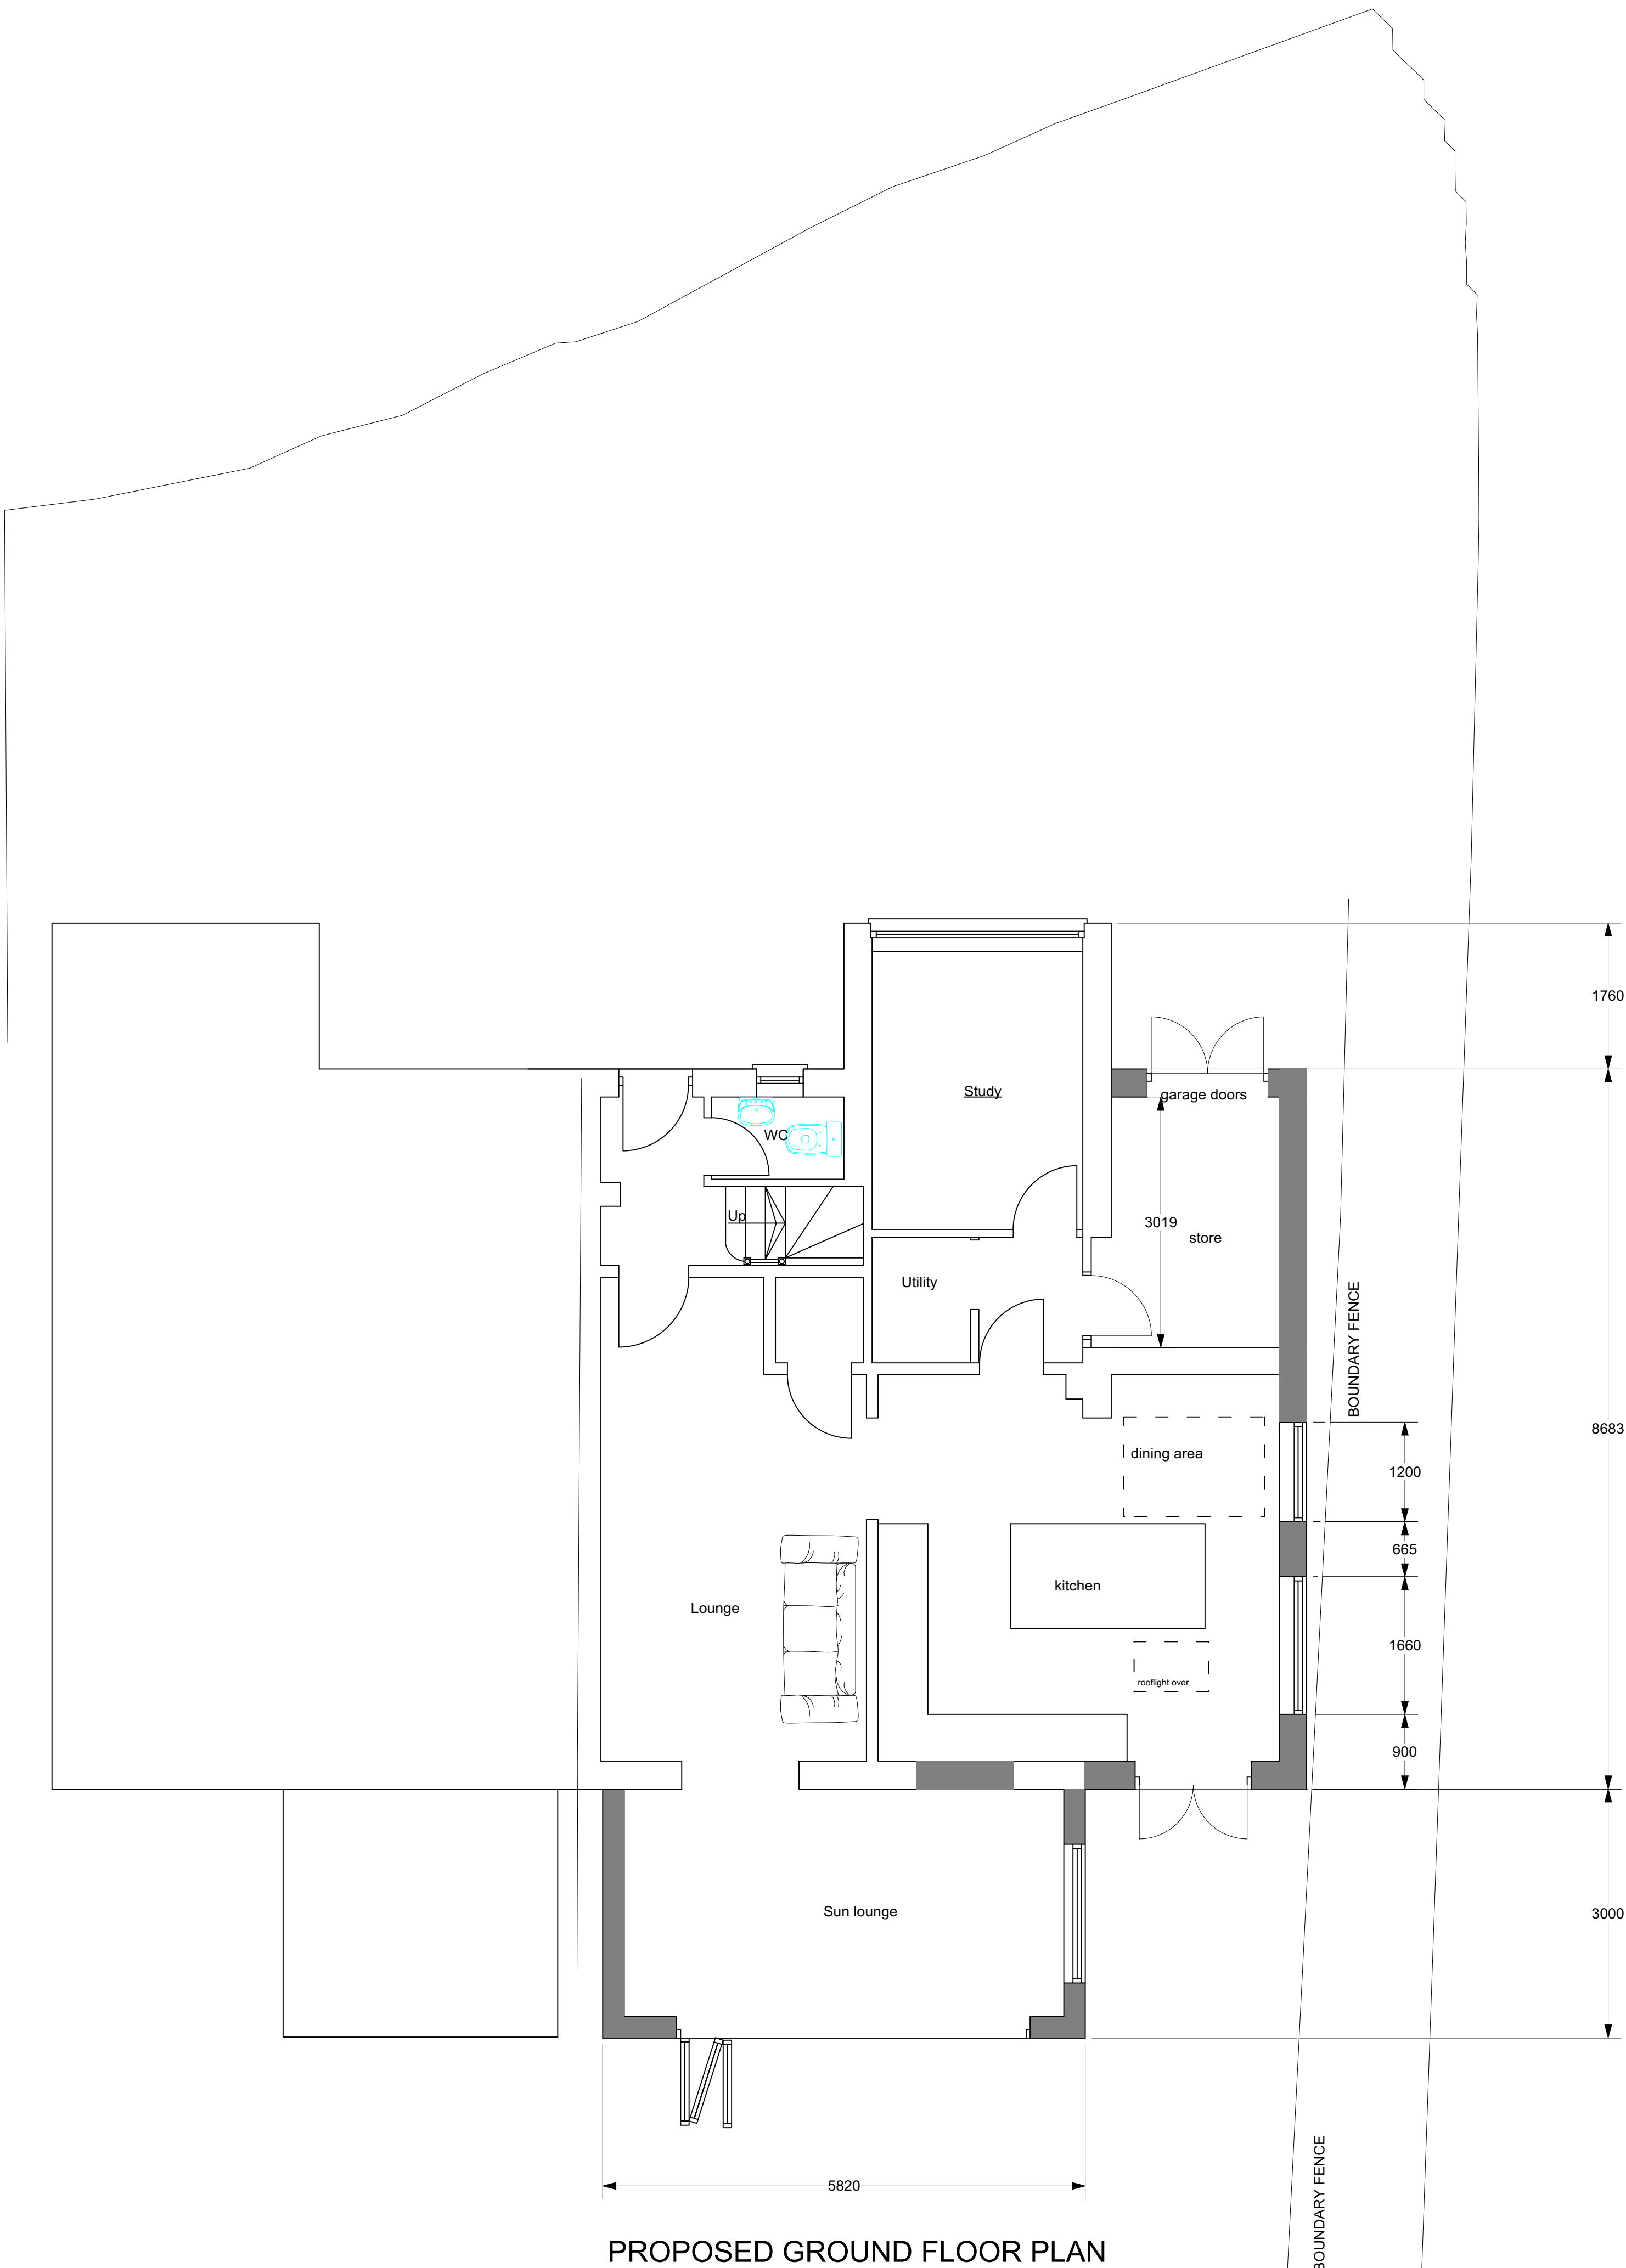

PROPOSED GROUND FLOOR PLAN



A. Revisted Plans and Elvations




George and Co.

Proposed Extension
1 Cyfarthya Gardens
Cefn Coed-y-cymmer
MERTHYR TYDFIL

643.07A		Proposed plans	
sketch	1:50@A1	20.02.20	CG
1st Floor Woodfired Studios 62 High St Merthyr Tydfil CF37 8DE 07830328652 hello@georgeandco.studio www.georgeandco.studio			
DO NOT SCALE THIS DRAWING			©George and Co.

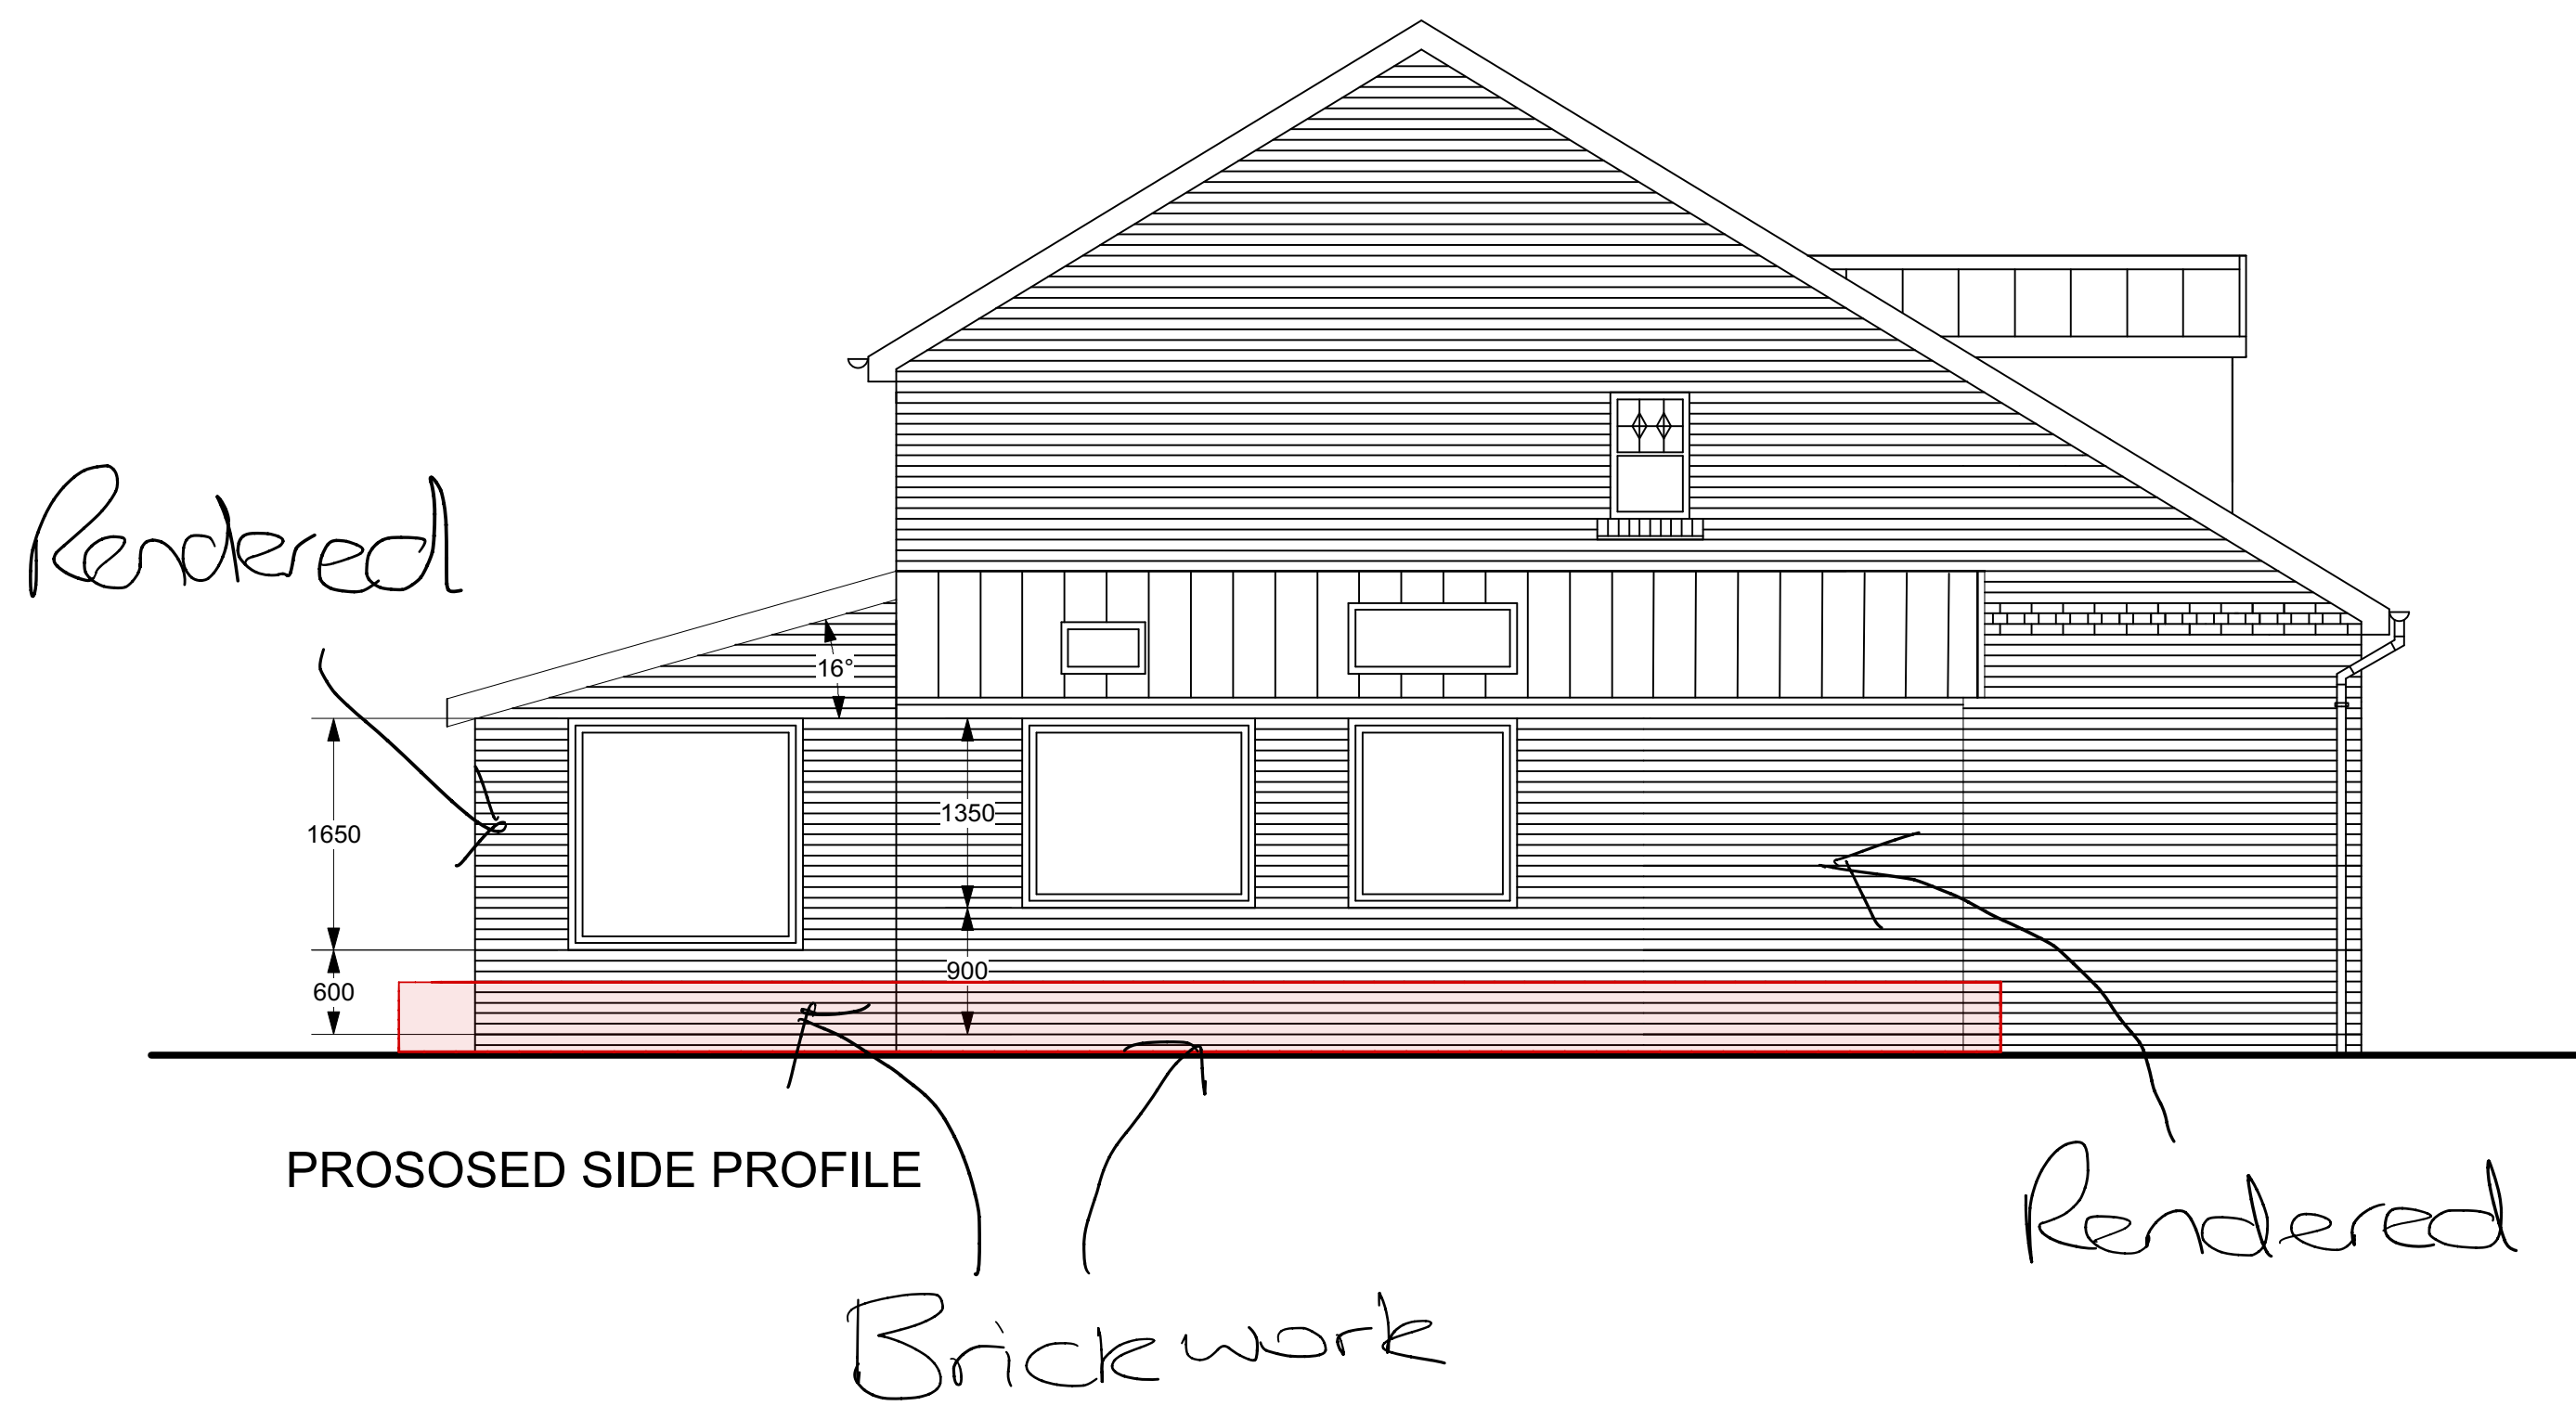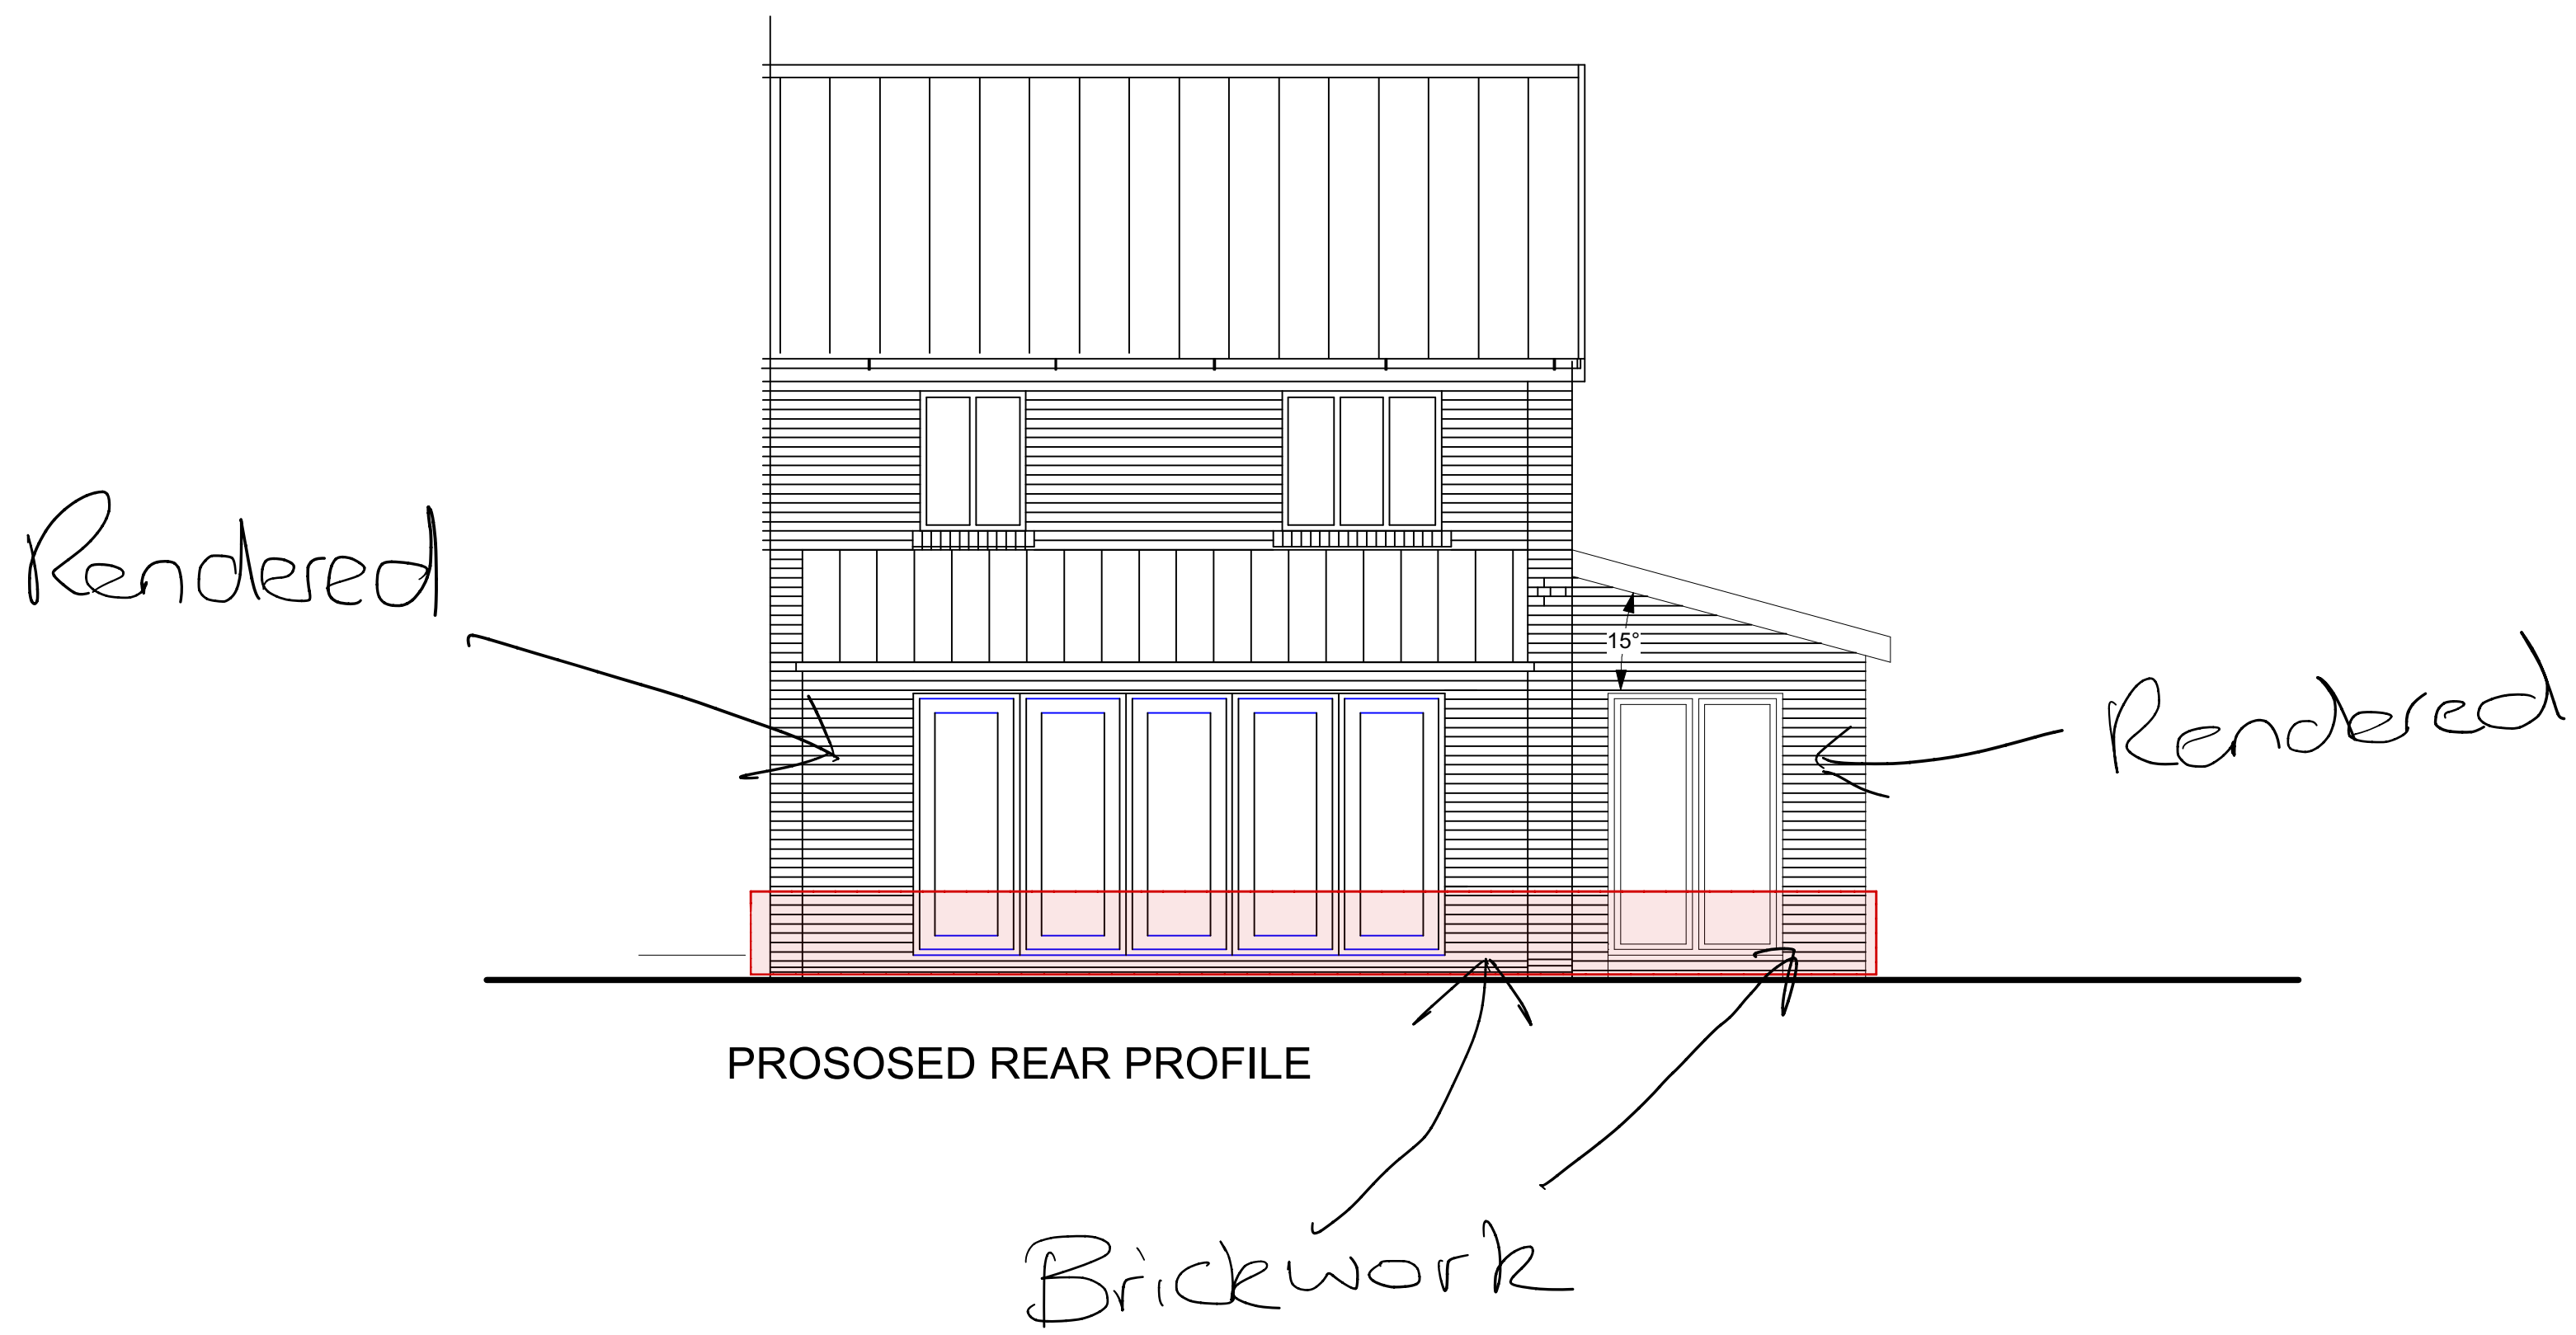

A. Revised Plans and Elevations

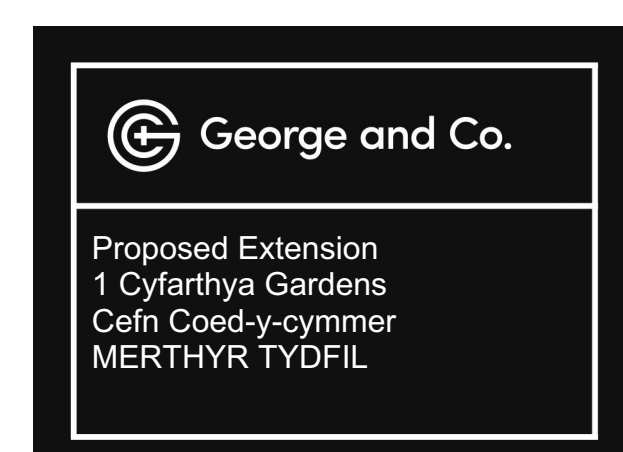

643.07A	Proposed plans		
sketch	1:50@A1	20.02.20	CG
1st Floor Woodfired Studios 62 High St Merthyr Tydfil CF37 8DE 07830328652 hello@georgeandco.studio www.georgeandco.studio			
DO NOT SCALE THIS DRAWING			©George and Co.