


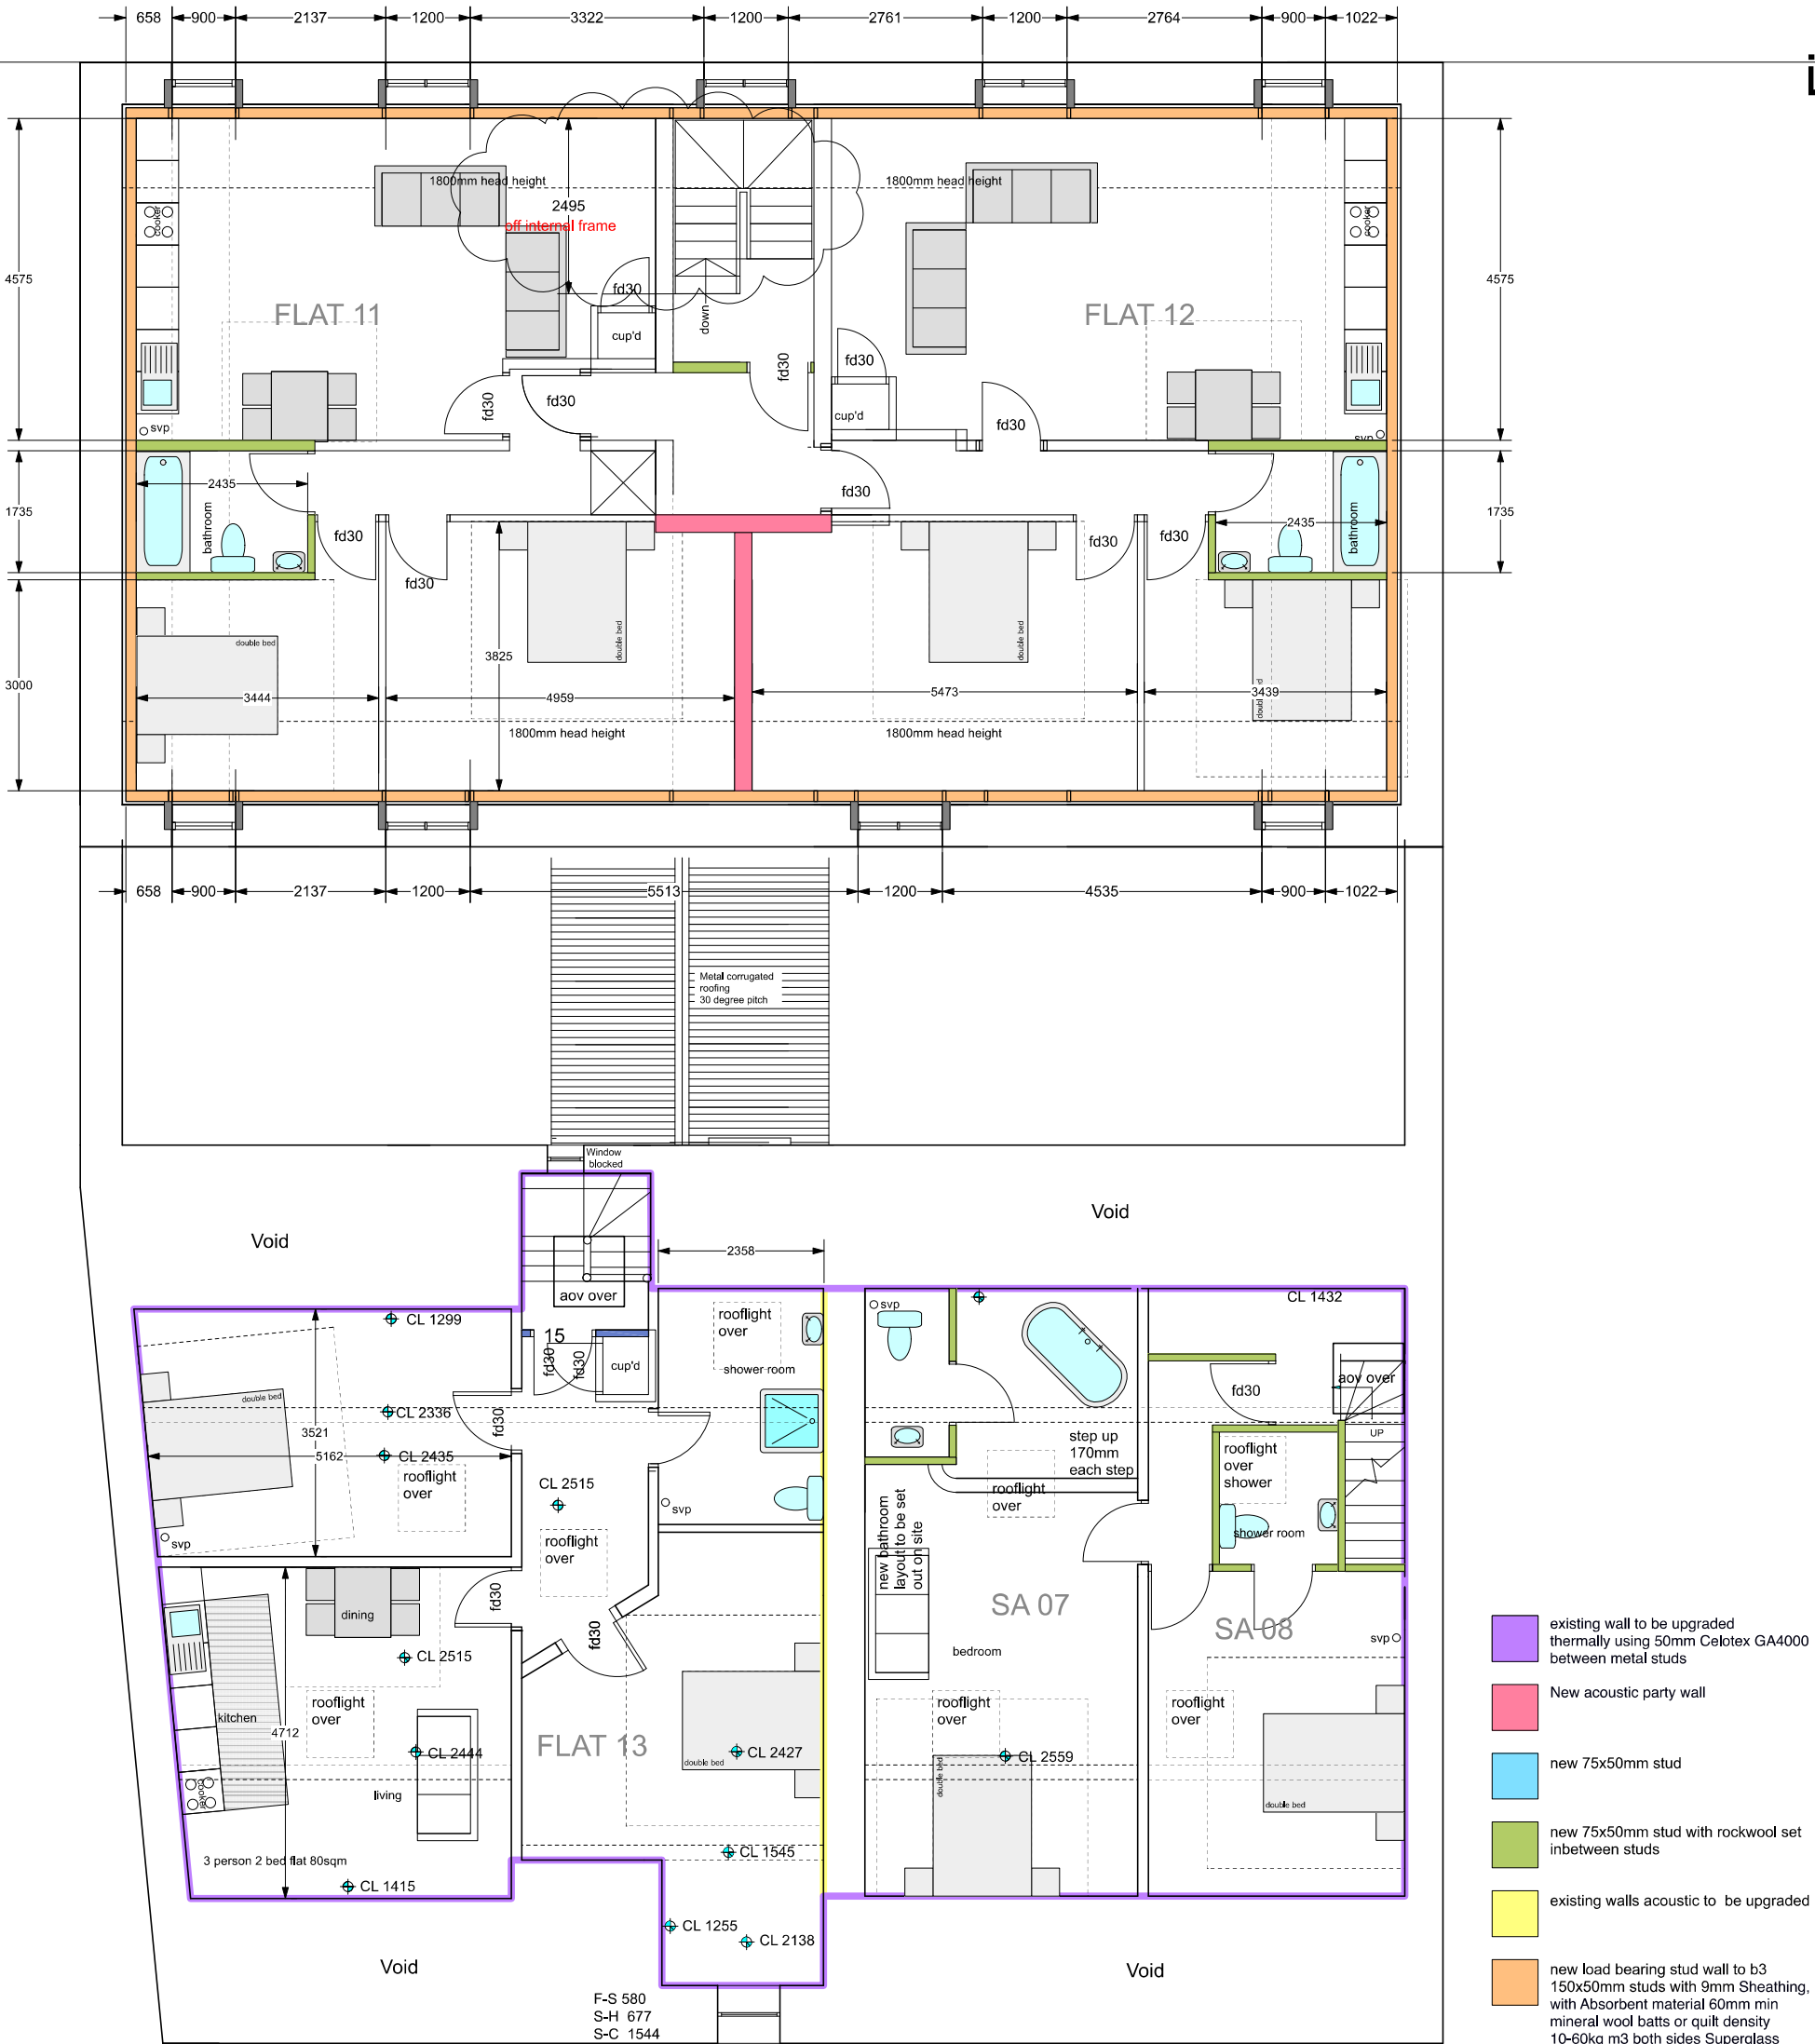

PROPOSED THIRD FLOOR PLAN

Rev C. Revised landing layout - APRIL '22

Rev B. Revised landing layout - 17.02.22
Rev A. Revised windows openings - 21.07.20



George and Co.

Proposed refurbishment of

Howfield Bakery, High Street, Merthyr Tydfil

625.004C		Proposed plans	
sketch	1:50@A1	July '19	SG
1st Floor Woodfield Studios 62 High St Merthyr Tydfil CF37 8DE 07830328652 hello@georgeandco.studio www.georgeandco.studio			
DO NOT SCALE THIS DRAWING			©George and Co.