



sliding security gate

CAR PARK / DELIVERIES

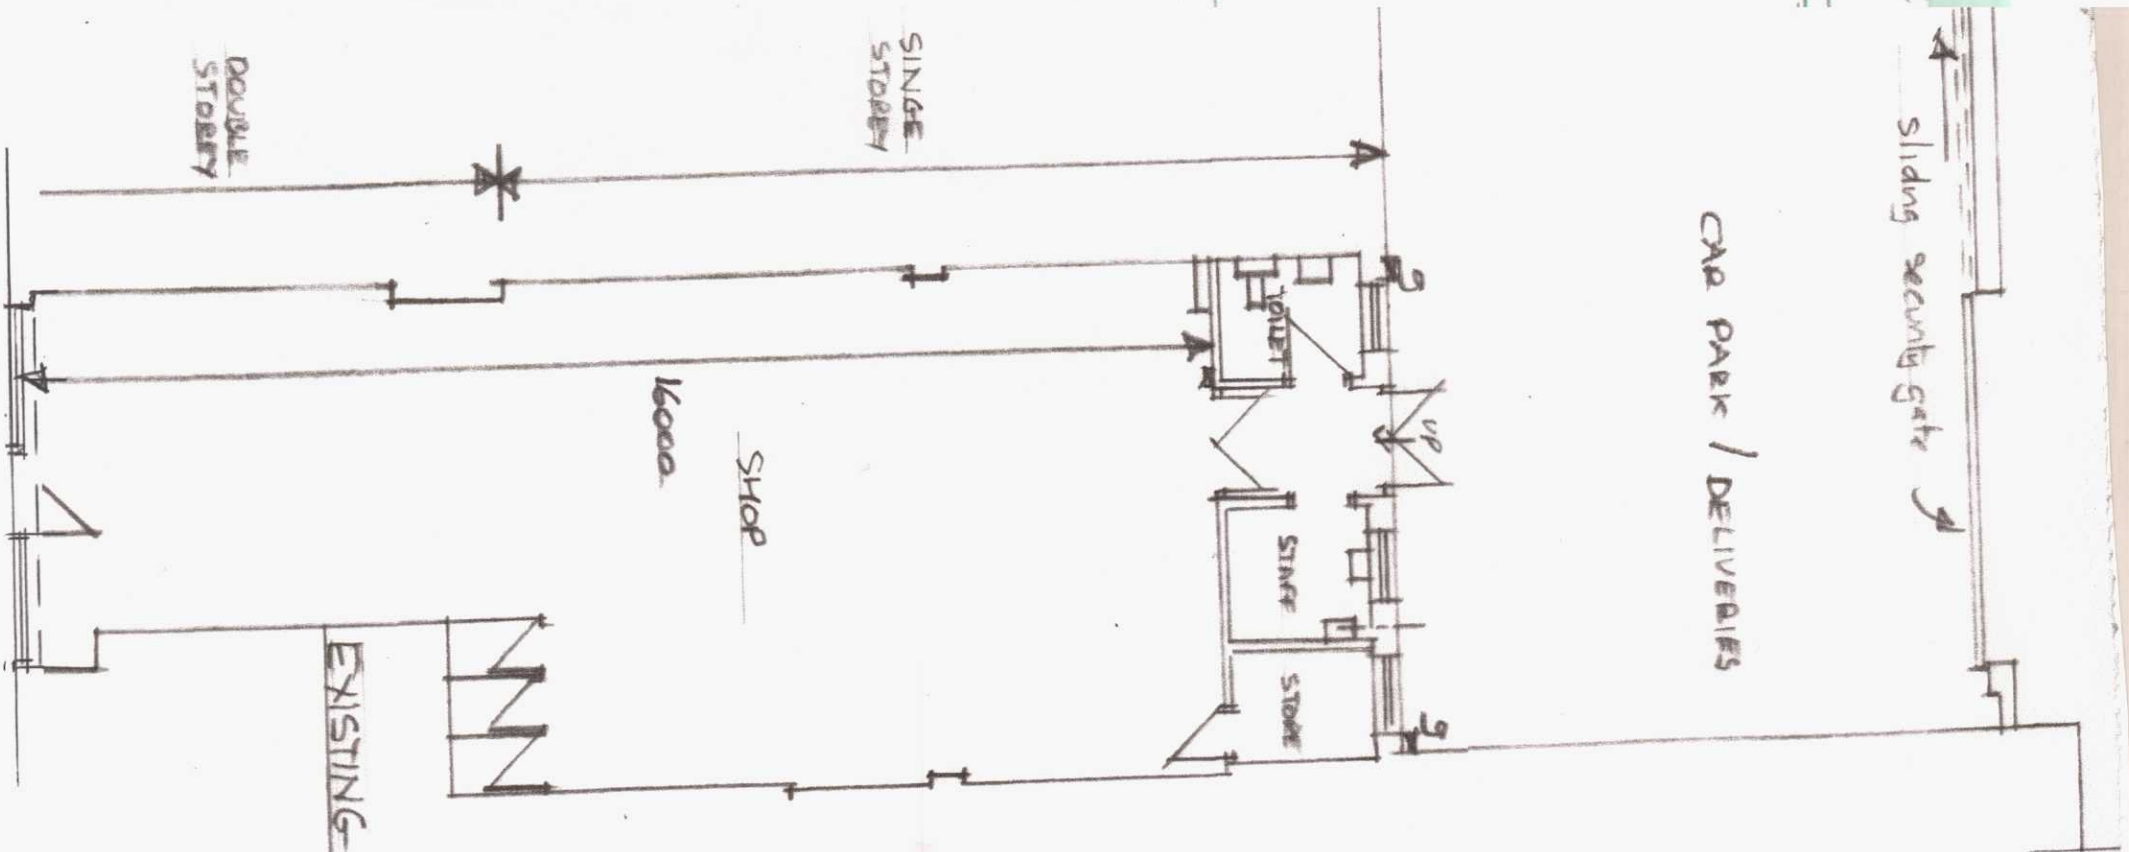

S.S. Flue to be taken through roof

EXISTING GROUND FLOOR

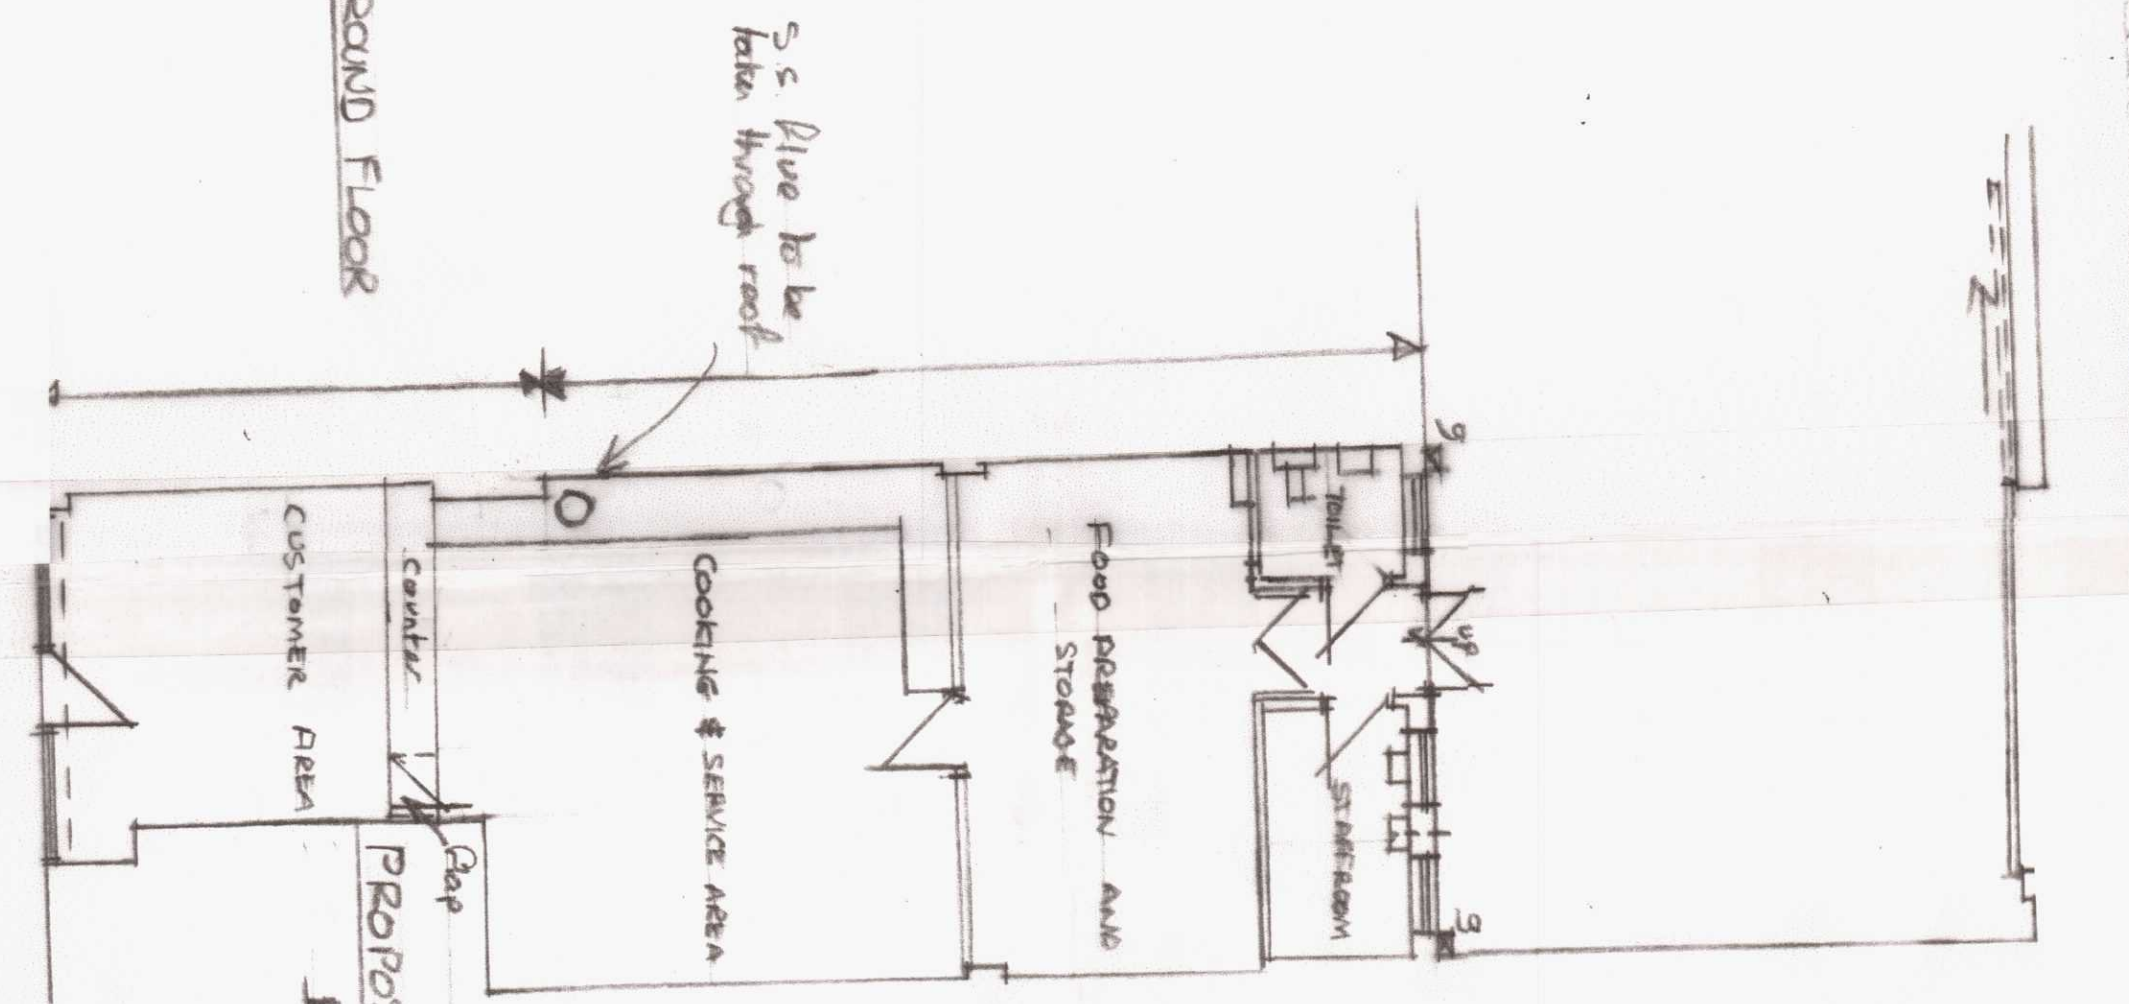

PROPOSED GROUND FLOOR

JOB			
PROPOSED CHANGE OF USE OF			
A1 SHOP TO A3 TAKEAWAY with FLUE			
AMENDED			
ADDRESS			
137 HIGH STREET, MEERTIME			
TYDHL CF47 8DN			
Draw No	Scale	Date	Drawn
1A P2	1:100	01/2020 DEC 2020	A. COLLINS