

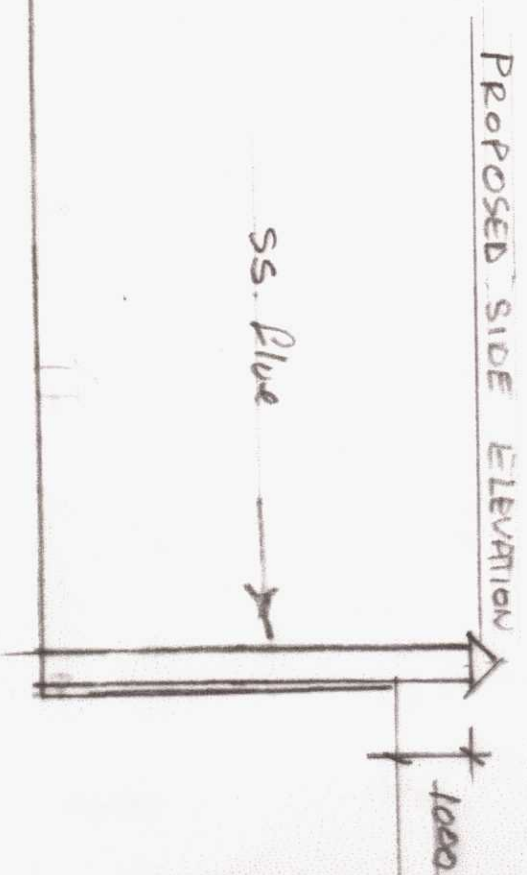


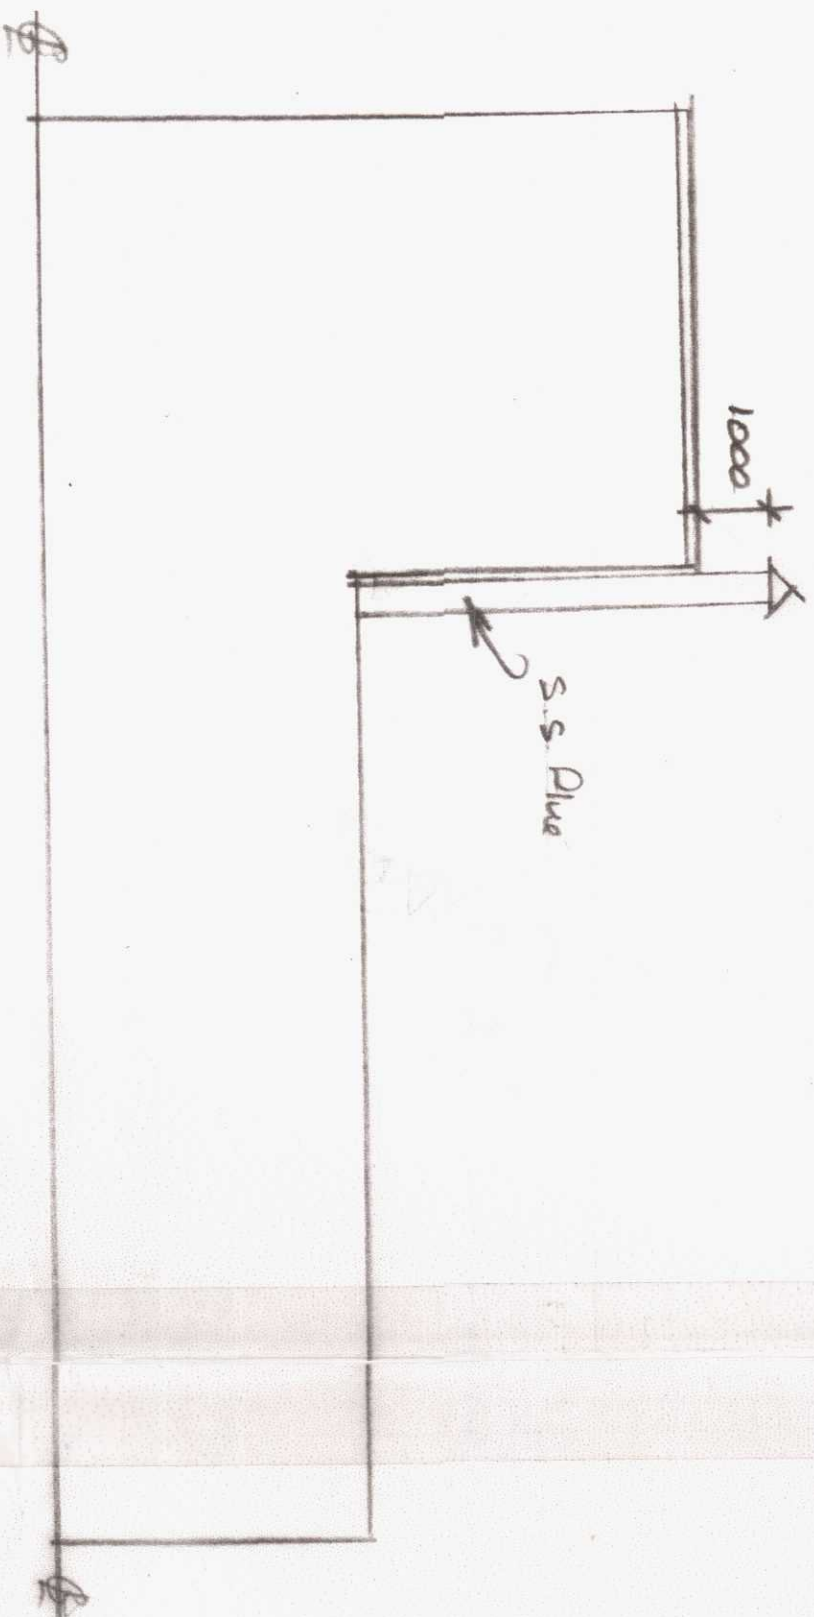

PROPOSED SIDE ELEVATION

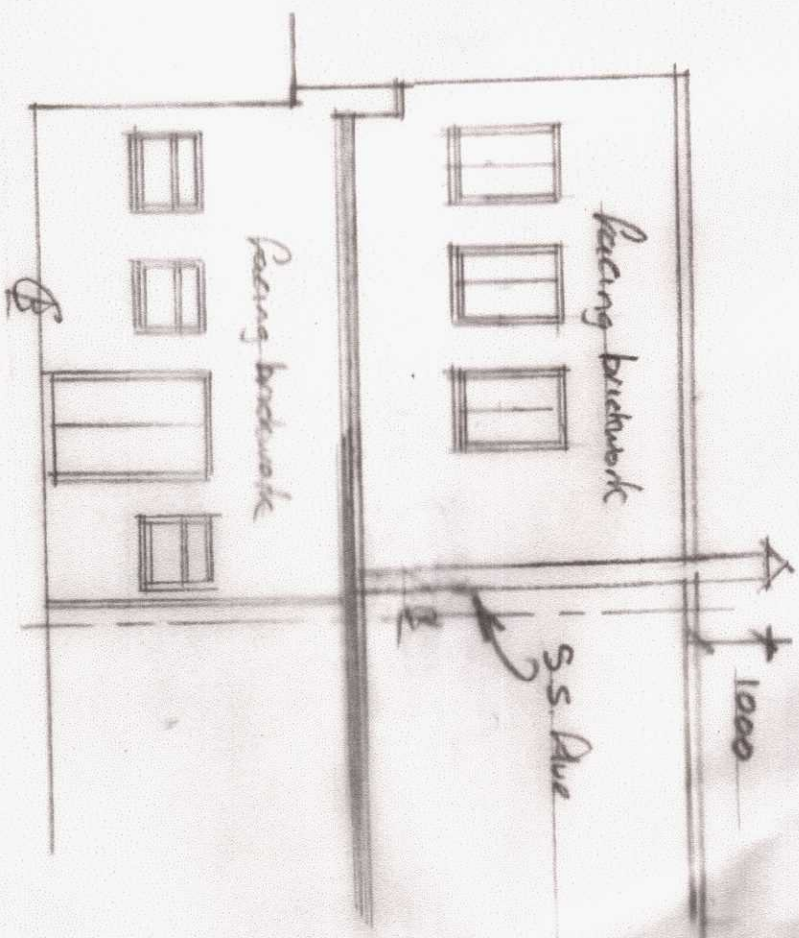

PROPOSED REAR ELEVATION

TOP
PROPOSED CHANGE OF USE OF A1
SHOP TO A3 TAKEAWAY WITH FIVE
AMENDED

ADDRESS

137 HIGH STREET, MERTHYR

TYDFIL C1A7 8DN

DRAW NO	SCALE	DATE	DRAWN
24082	1:100	09 NOV 2020	A. COLLINS

DEC 2020