


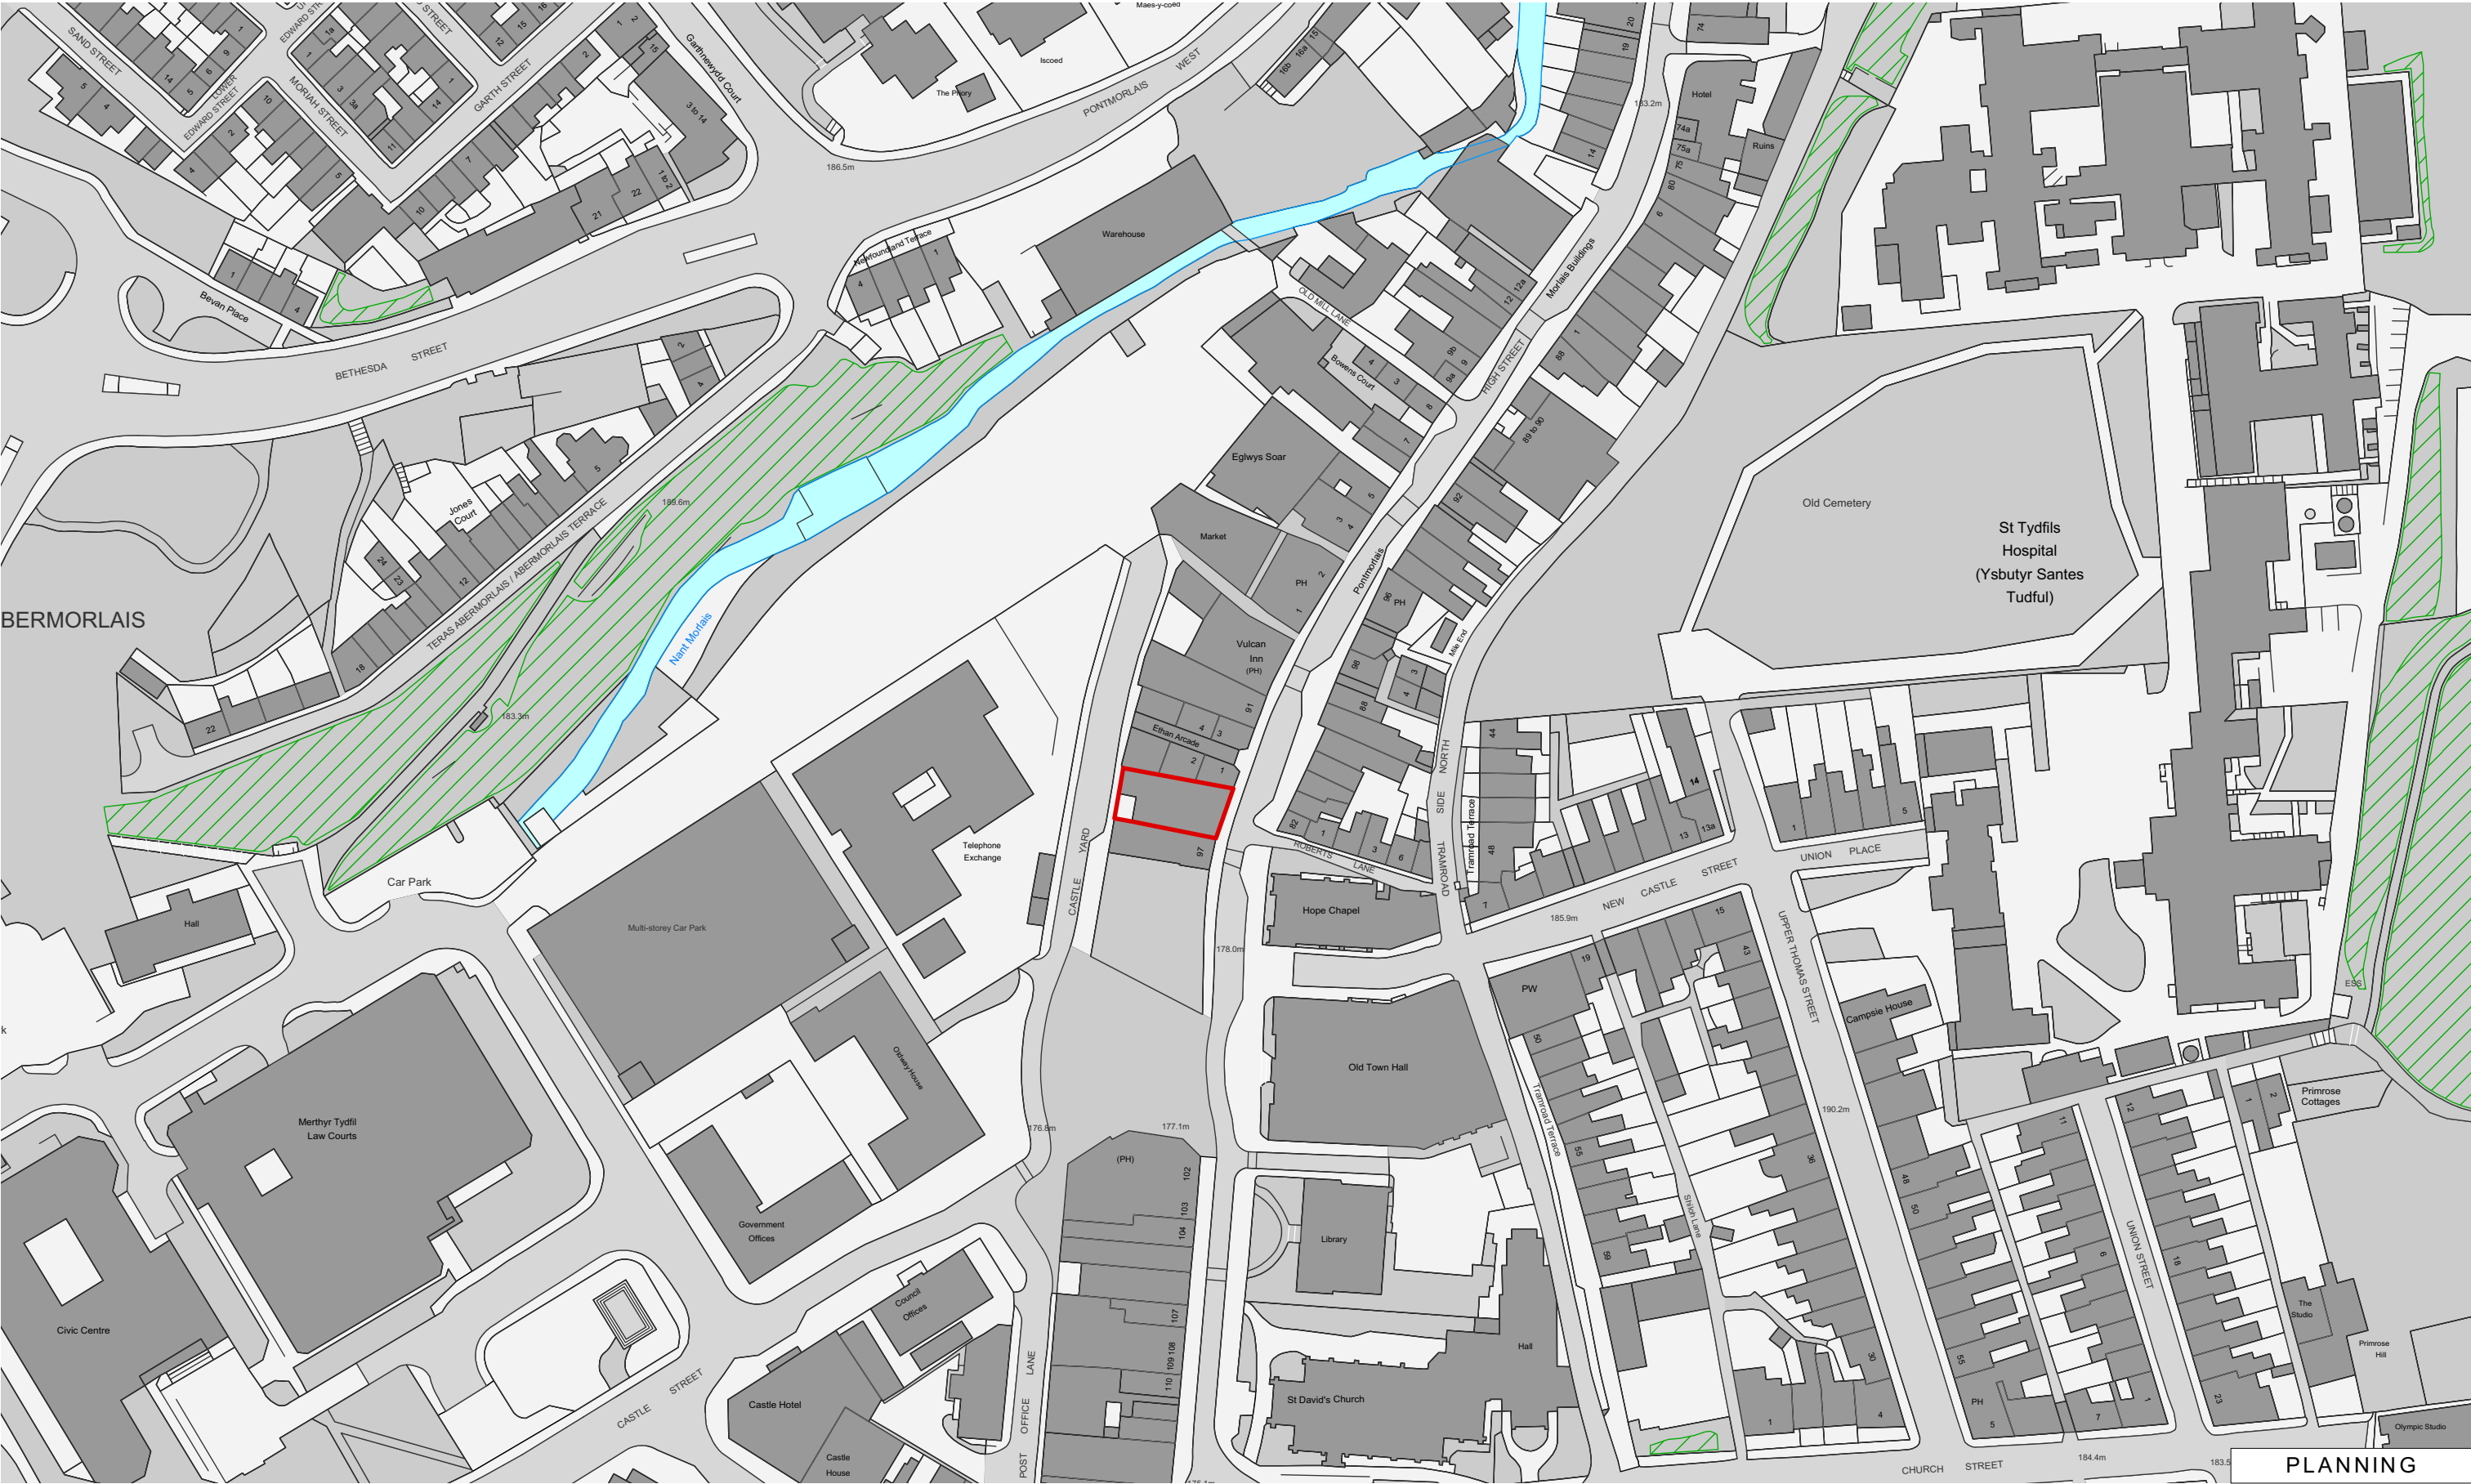

Rev	Date	Dwn	Chckd	Description


KEY

— Site boundary

6 King Street Bristol BS1 4EQ
T 0117 929 9293 E info@fm-architects.co.uk
F 0117 929 9295 W fm-architects.co.uk

- All drawings are copyright
- Report all discrepancies to project administrator
- Do not scale drawing for construction purposes
- All dimensions to be checked on site

0 50m

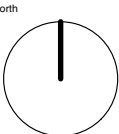

ferguson mann architects					
Job Title			Drawing Title		
Merthyr Tydfil THI			Manettes Building		
Client			Site Location Plan		
Merthyr Tydfil County Borough Council					
Scale	Date	Dwn	Chckd	Job No	Rev
1:1250 @ A3	15.12.21	FS	CF	10647-10	PL-001