




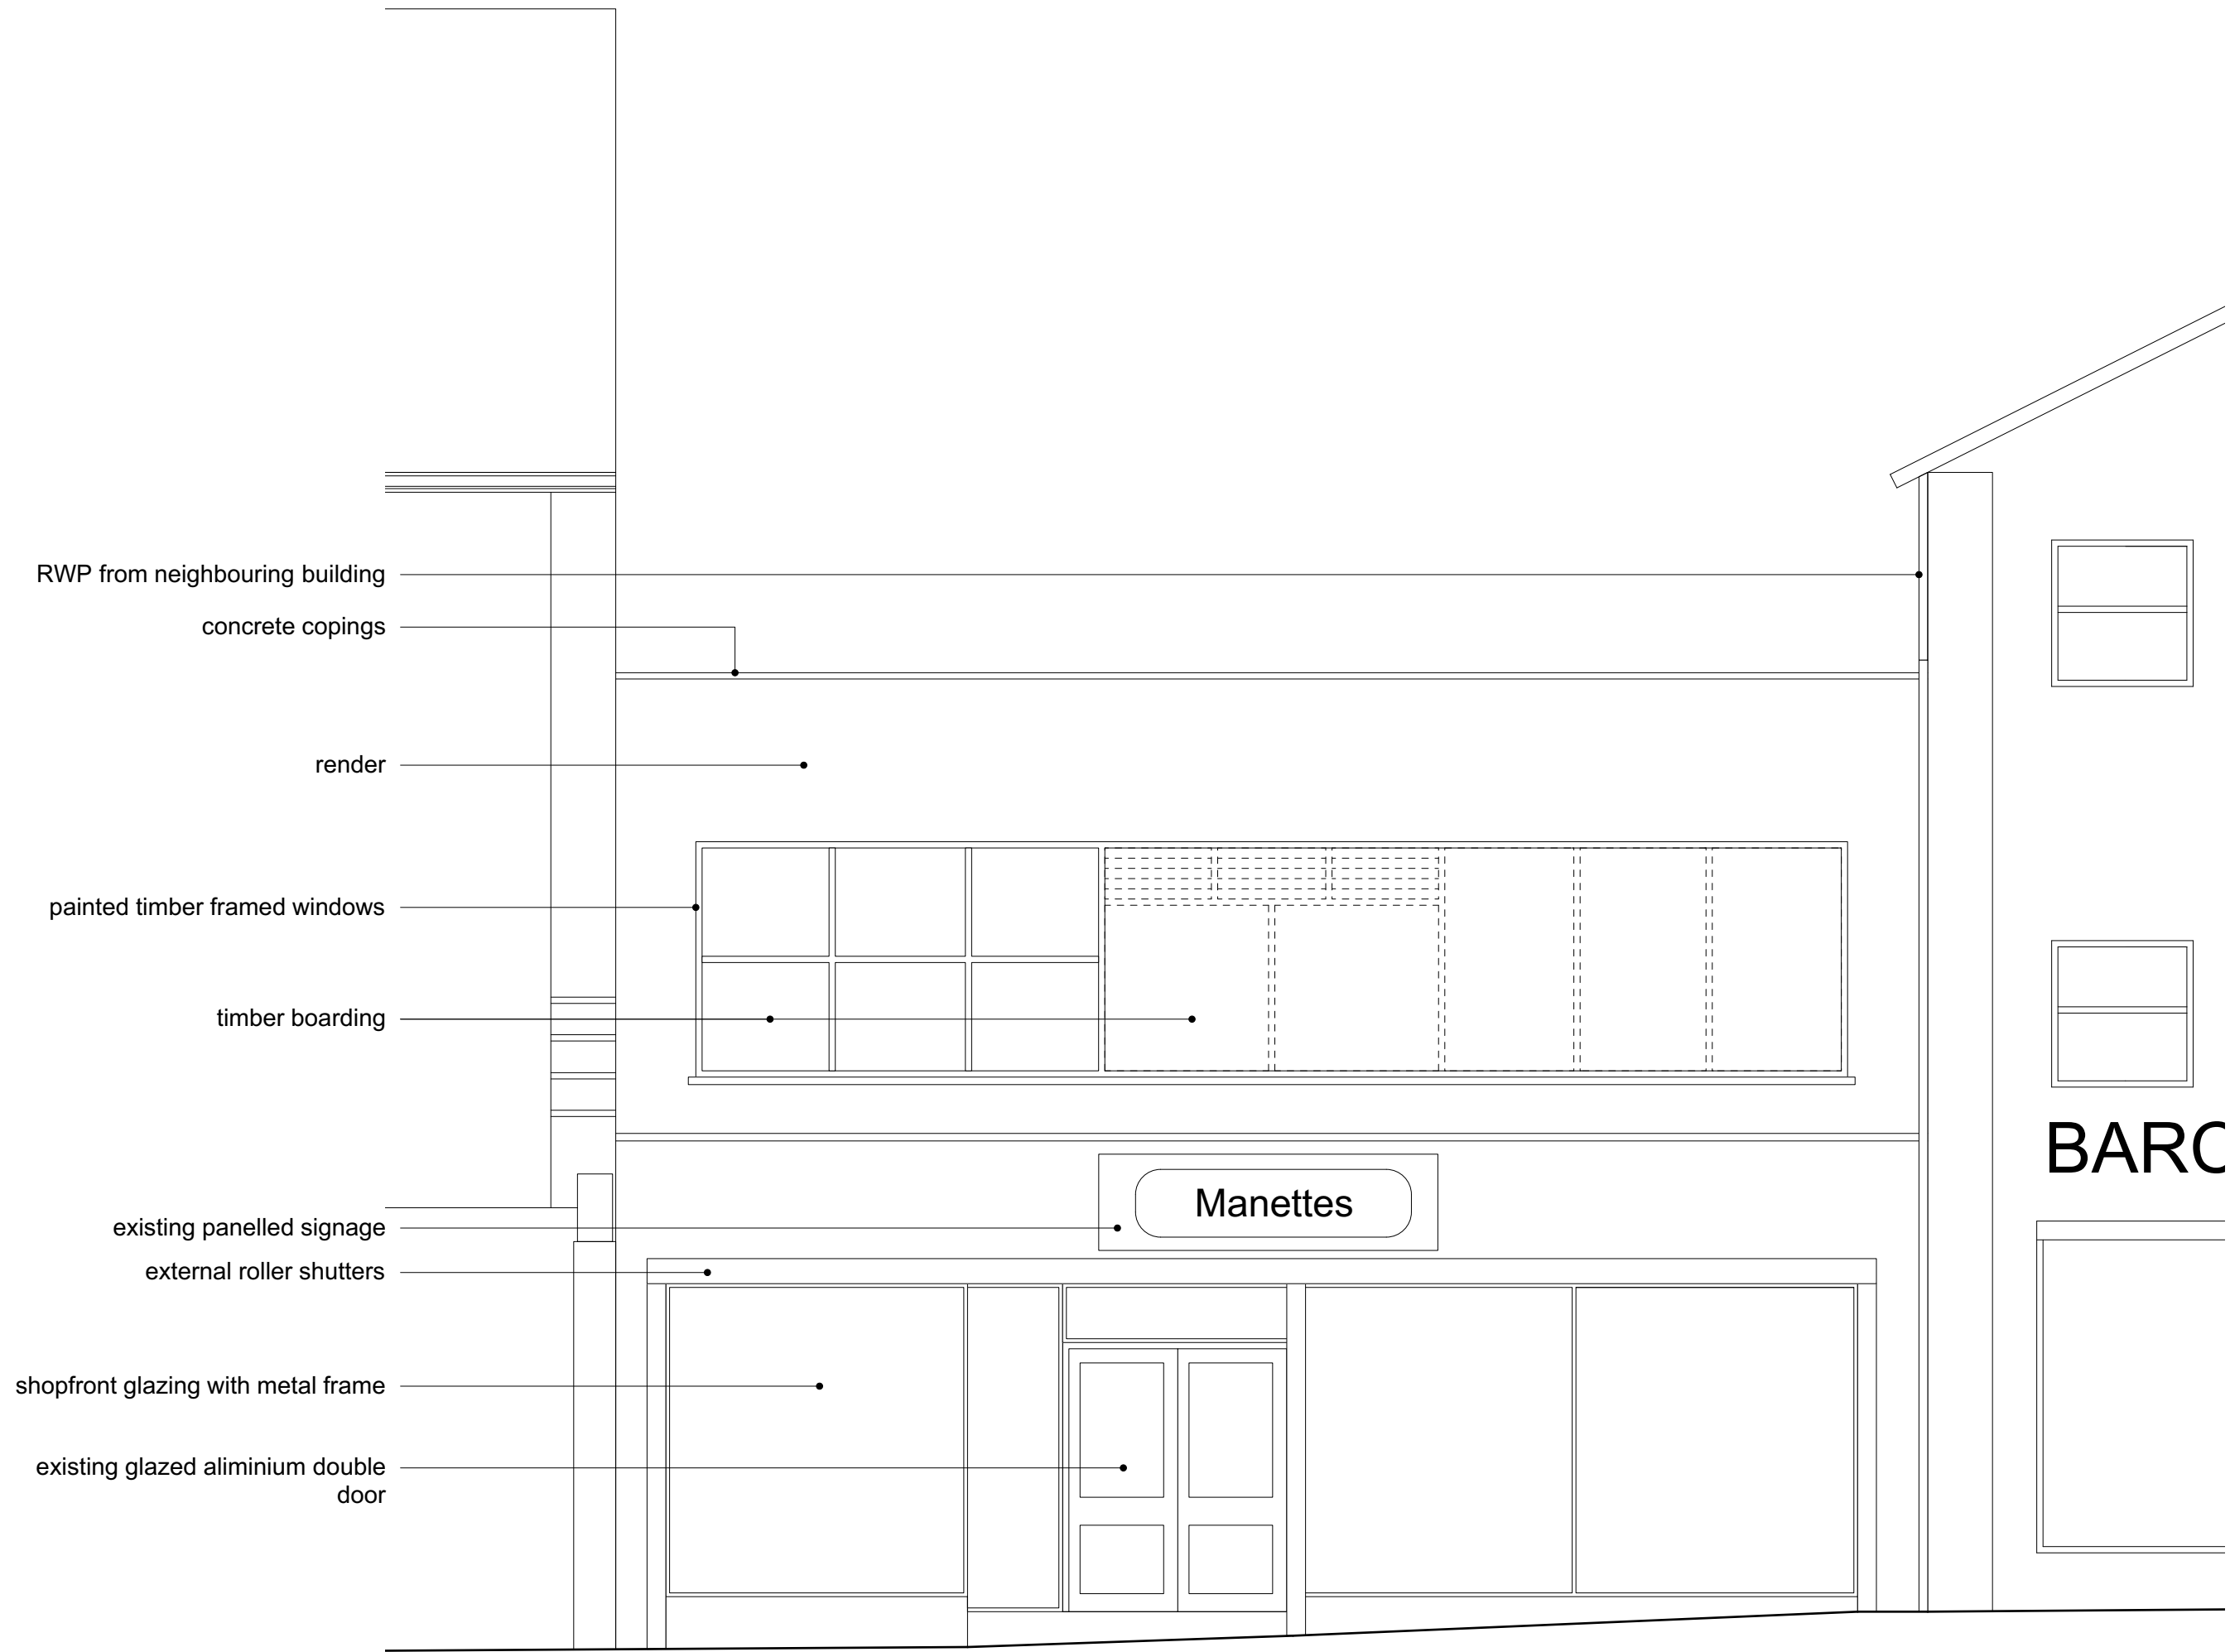

01 existing front elevation

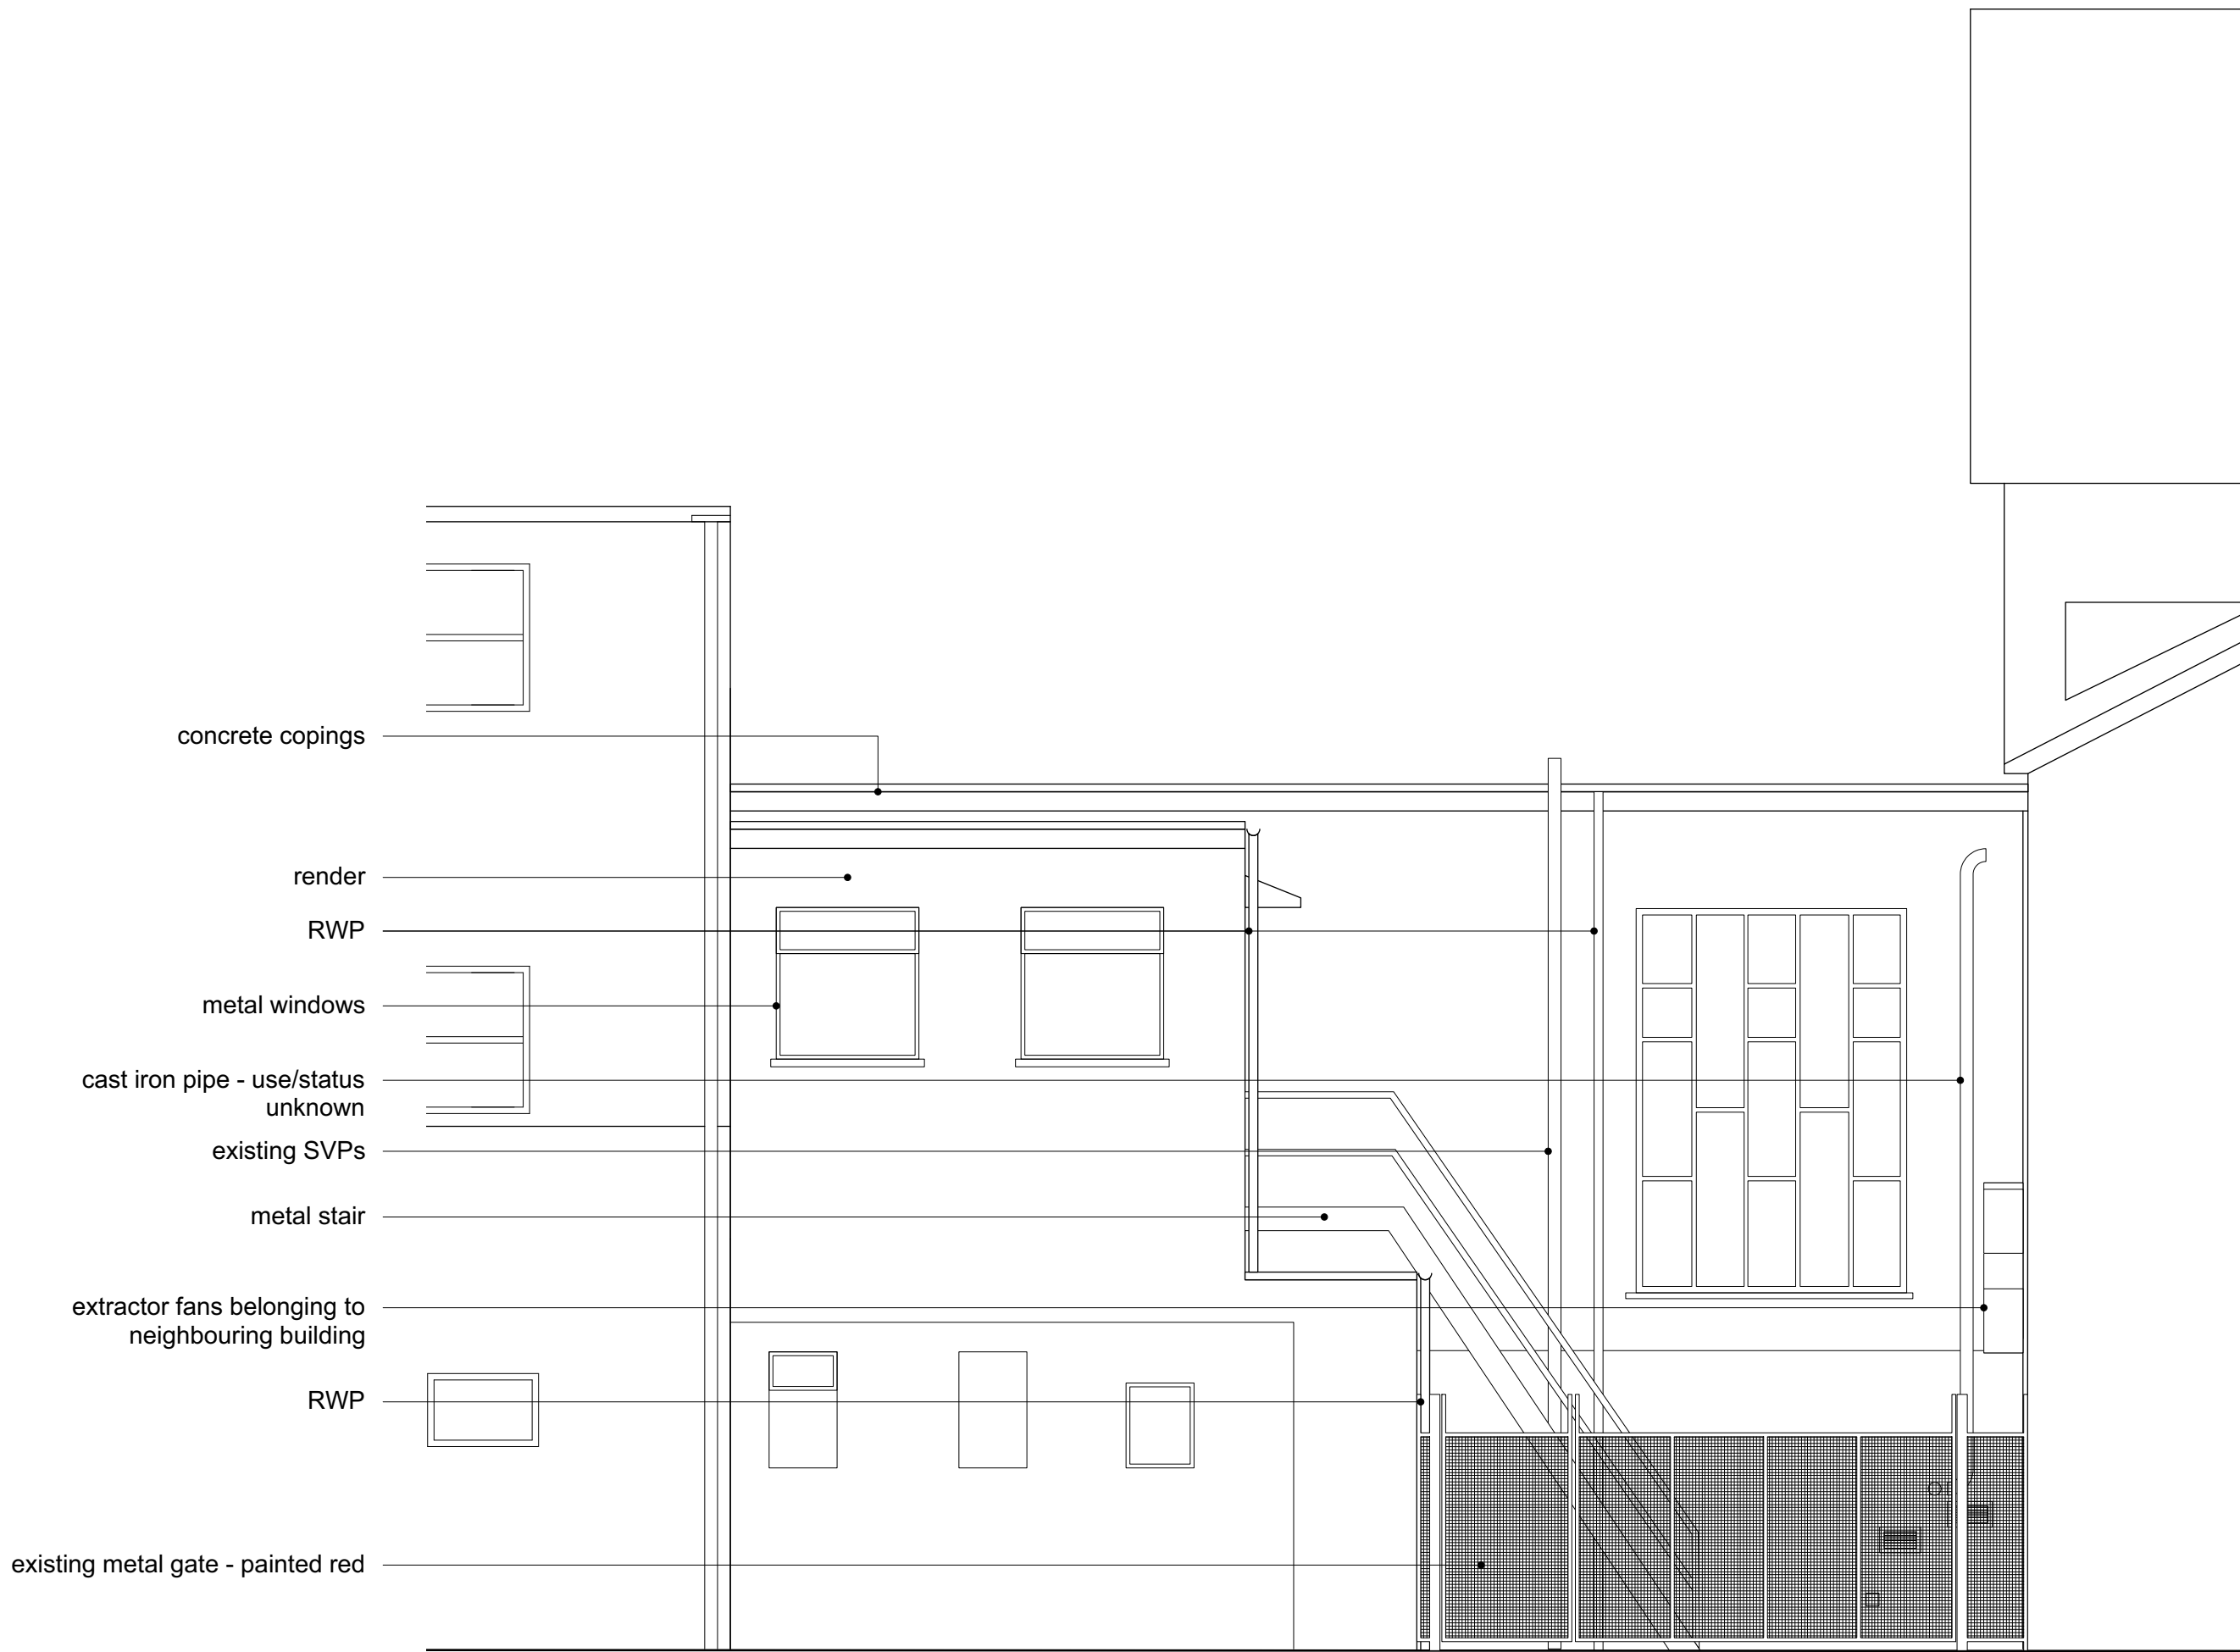

02 existing rear elevation

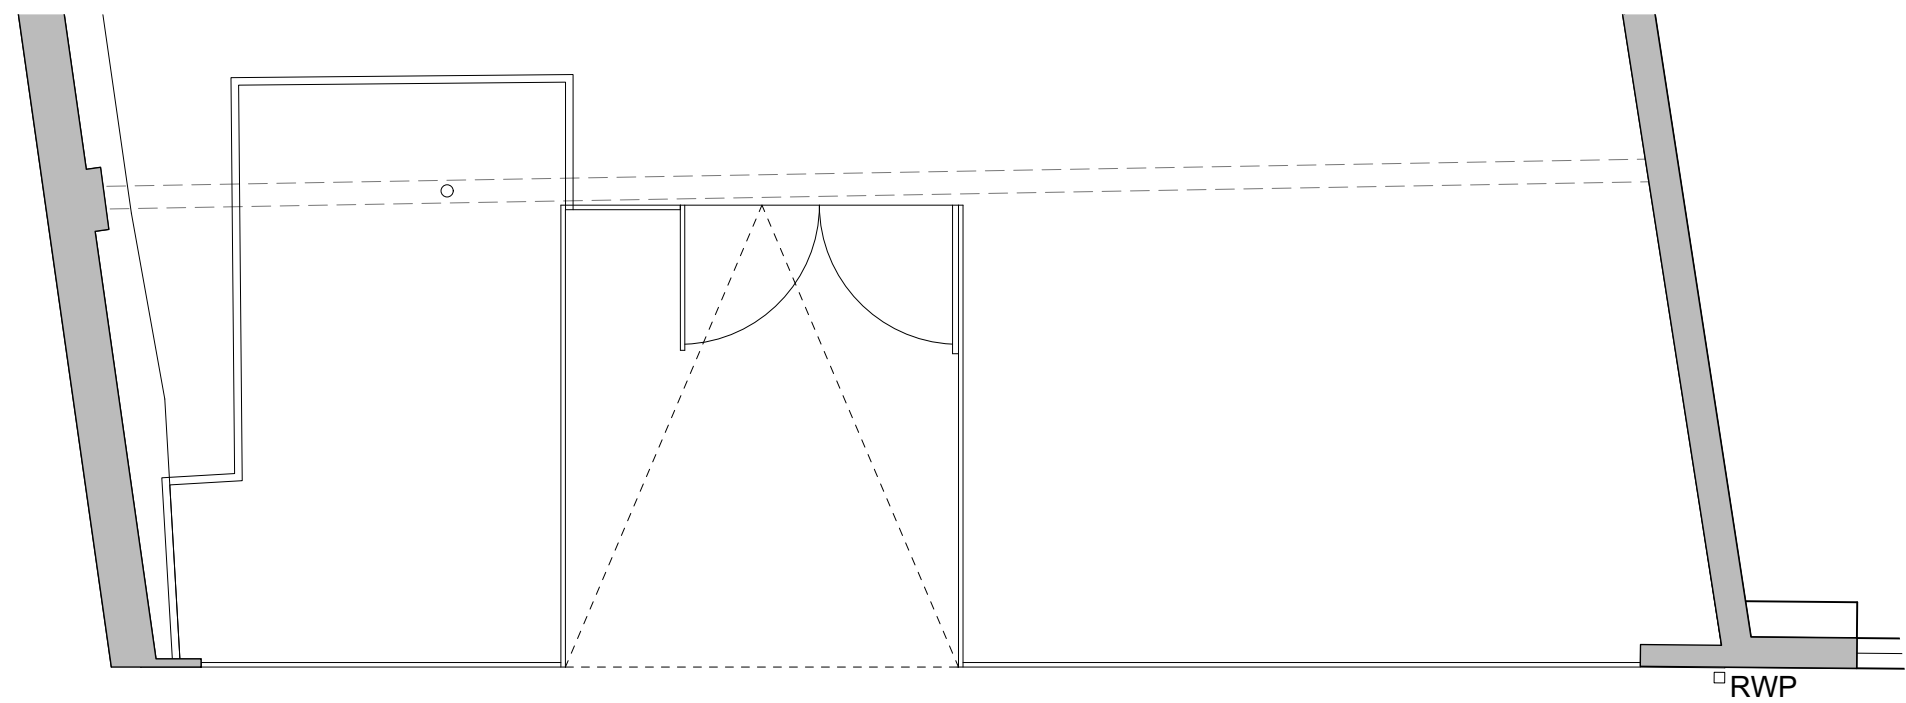

03 existing shopfront floor plan