


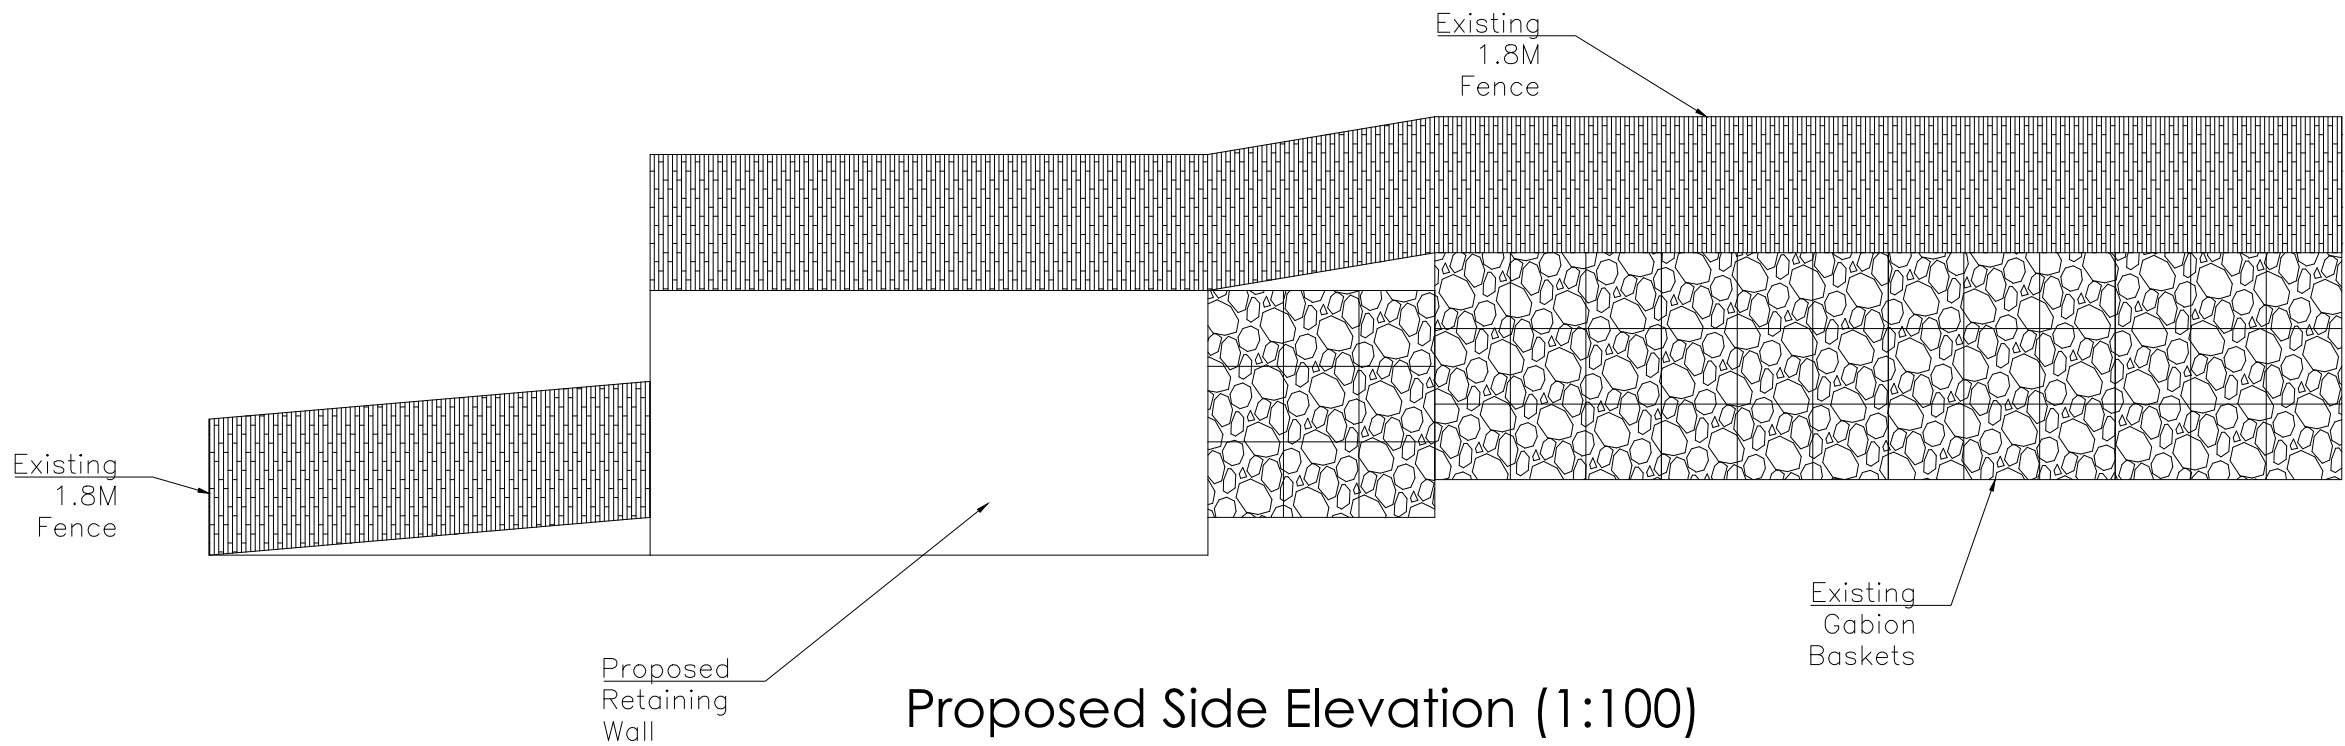

Notes:

- 1. THE COPYRIGHT OF THIS DRAWING MAY NOT BE REPRODUCED IN WHOLE OR PART OR USED FOR THE MANUFACTURE OF ANY ARTICLE WITHOUT THE EXPRESS PERMISSION OF THE COPYRIGHT HOLDERS.
- 2. WORK TO FIGURED DIMENSIONS ONLY.
- 3. THIS DRAWING IS TO BE READ IN CONJUNCTION WITH ALL RELEVANT ARCHITECT'S AND SERVICE ENGINEER'S DRAWINGS AND SPECIFICATIONS.
- 4. ALL GROUND LEVEL CHANGES PROVIDE MORE PRIVACY TO NEIGHBORING PROPERTIES AND GARDENS
- 5. ALL RETAINING WALLS TO BE BUILT TO STRUCTURAL ENGINEERS DESIGN SPECIFICATIONS
- 6. RETAINING WALL REPLACING GABION BASKETS ON WEST SIDE OF PROPERTY IS DUE TO CURRENT GABION BASKETS FAILING AND GARDEN ABOVE MOVING. WORKS WILL SECURE GARDEN AT CURRENT LEVEL.
- 7. RETAINING WALLS TO EITHER BE RENDERED OR FACED WITH STONE EFFECT TO MATCH GABION BASKETS

|         |                  |                     |            |
|---------|------------------|---------------------|------------|
| A       | Drawings Created | AB                  | 15/05/2022 |
| REV:    | DESCRIPTION:     | BY:                 | DATE:      |
| STATUS: |                  | Planning Submission |            |

|            |                                                             |
|------------|-------------------------------------------------------------|
| CLIENT:    | Adam Birch<br>18 Heol Corn Du<br>Merthyr Tydfil<br>CF48 1BW |
| ARCHITECT: |                                                             |

|                       |                                             |                |                |
|-----------------------|---------------------------------------------|----------------|----------------|
| SITE:                 | 18 Heol Corn Du<br>Merthyr Tydfil, CF48 1BW |                |                |
| TITLE:                | RETAIN AND SECURE<br>REAR GARDEN            |                |                |
| SCALE AT A2:<br>1:100 | DATE:<br>15/05/2022                         | DRAWN:<br>AB   | CHECKED:<br>LJ |
| PROJECT NO:           | DRAWING NO:                                 | REVISION:<br>A |                |