

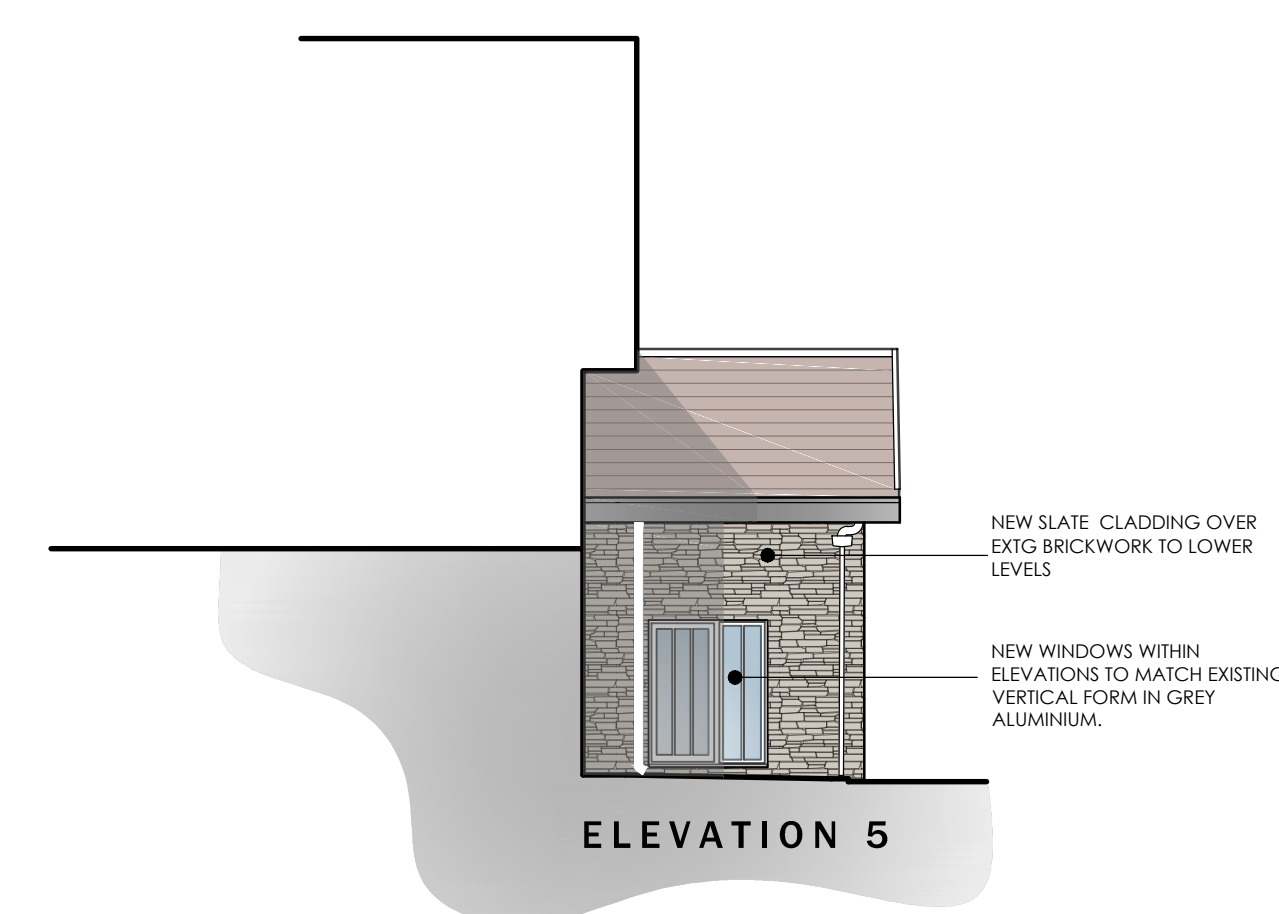
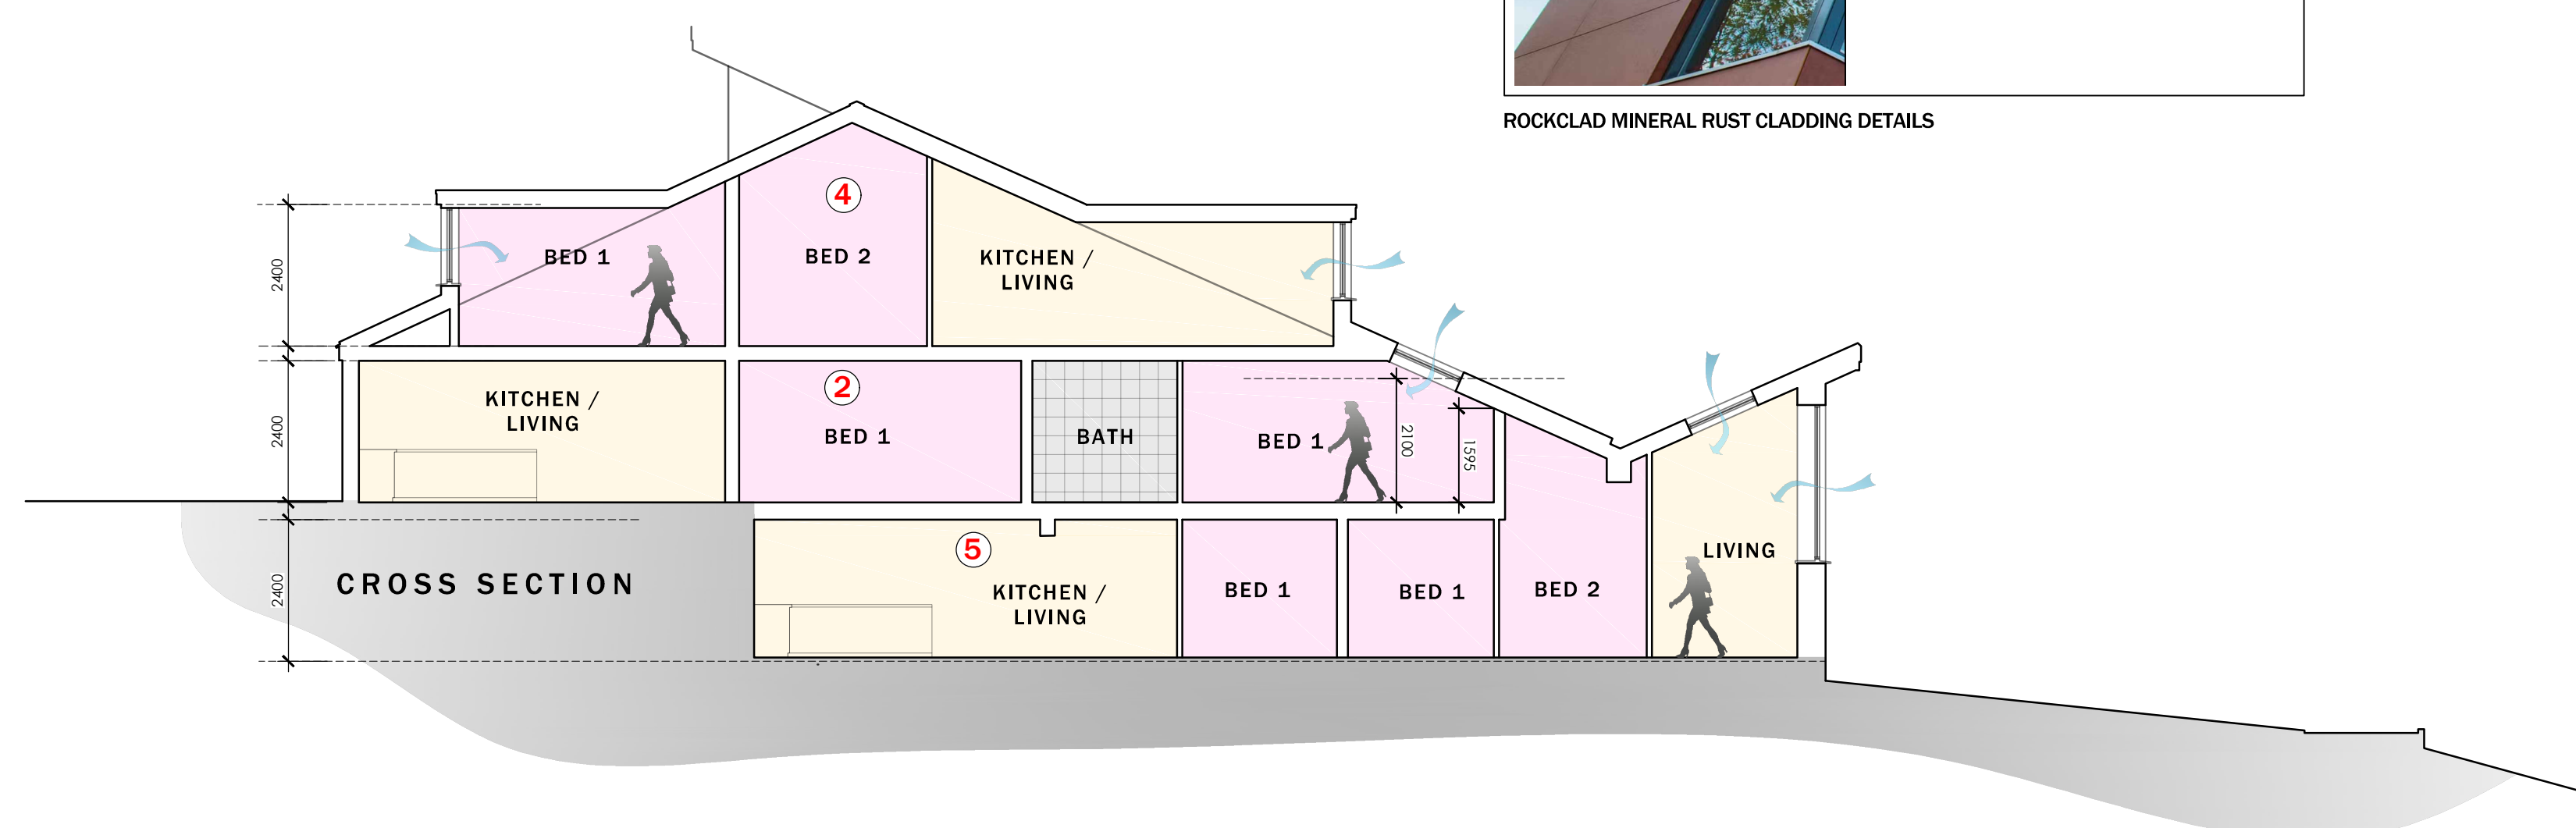
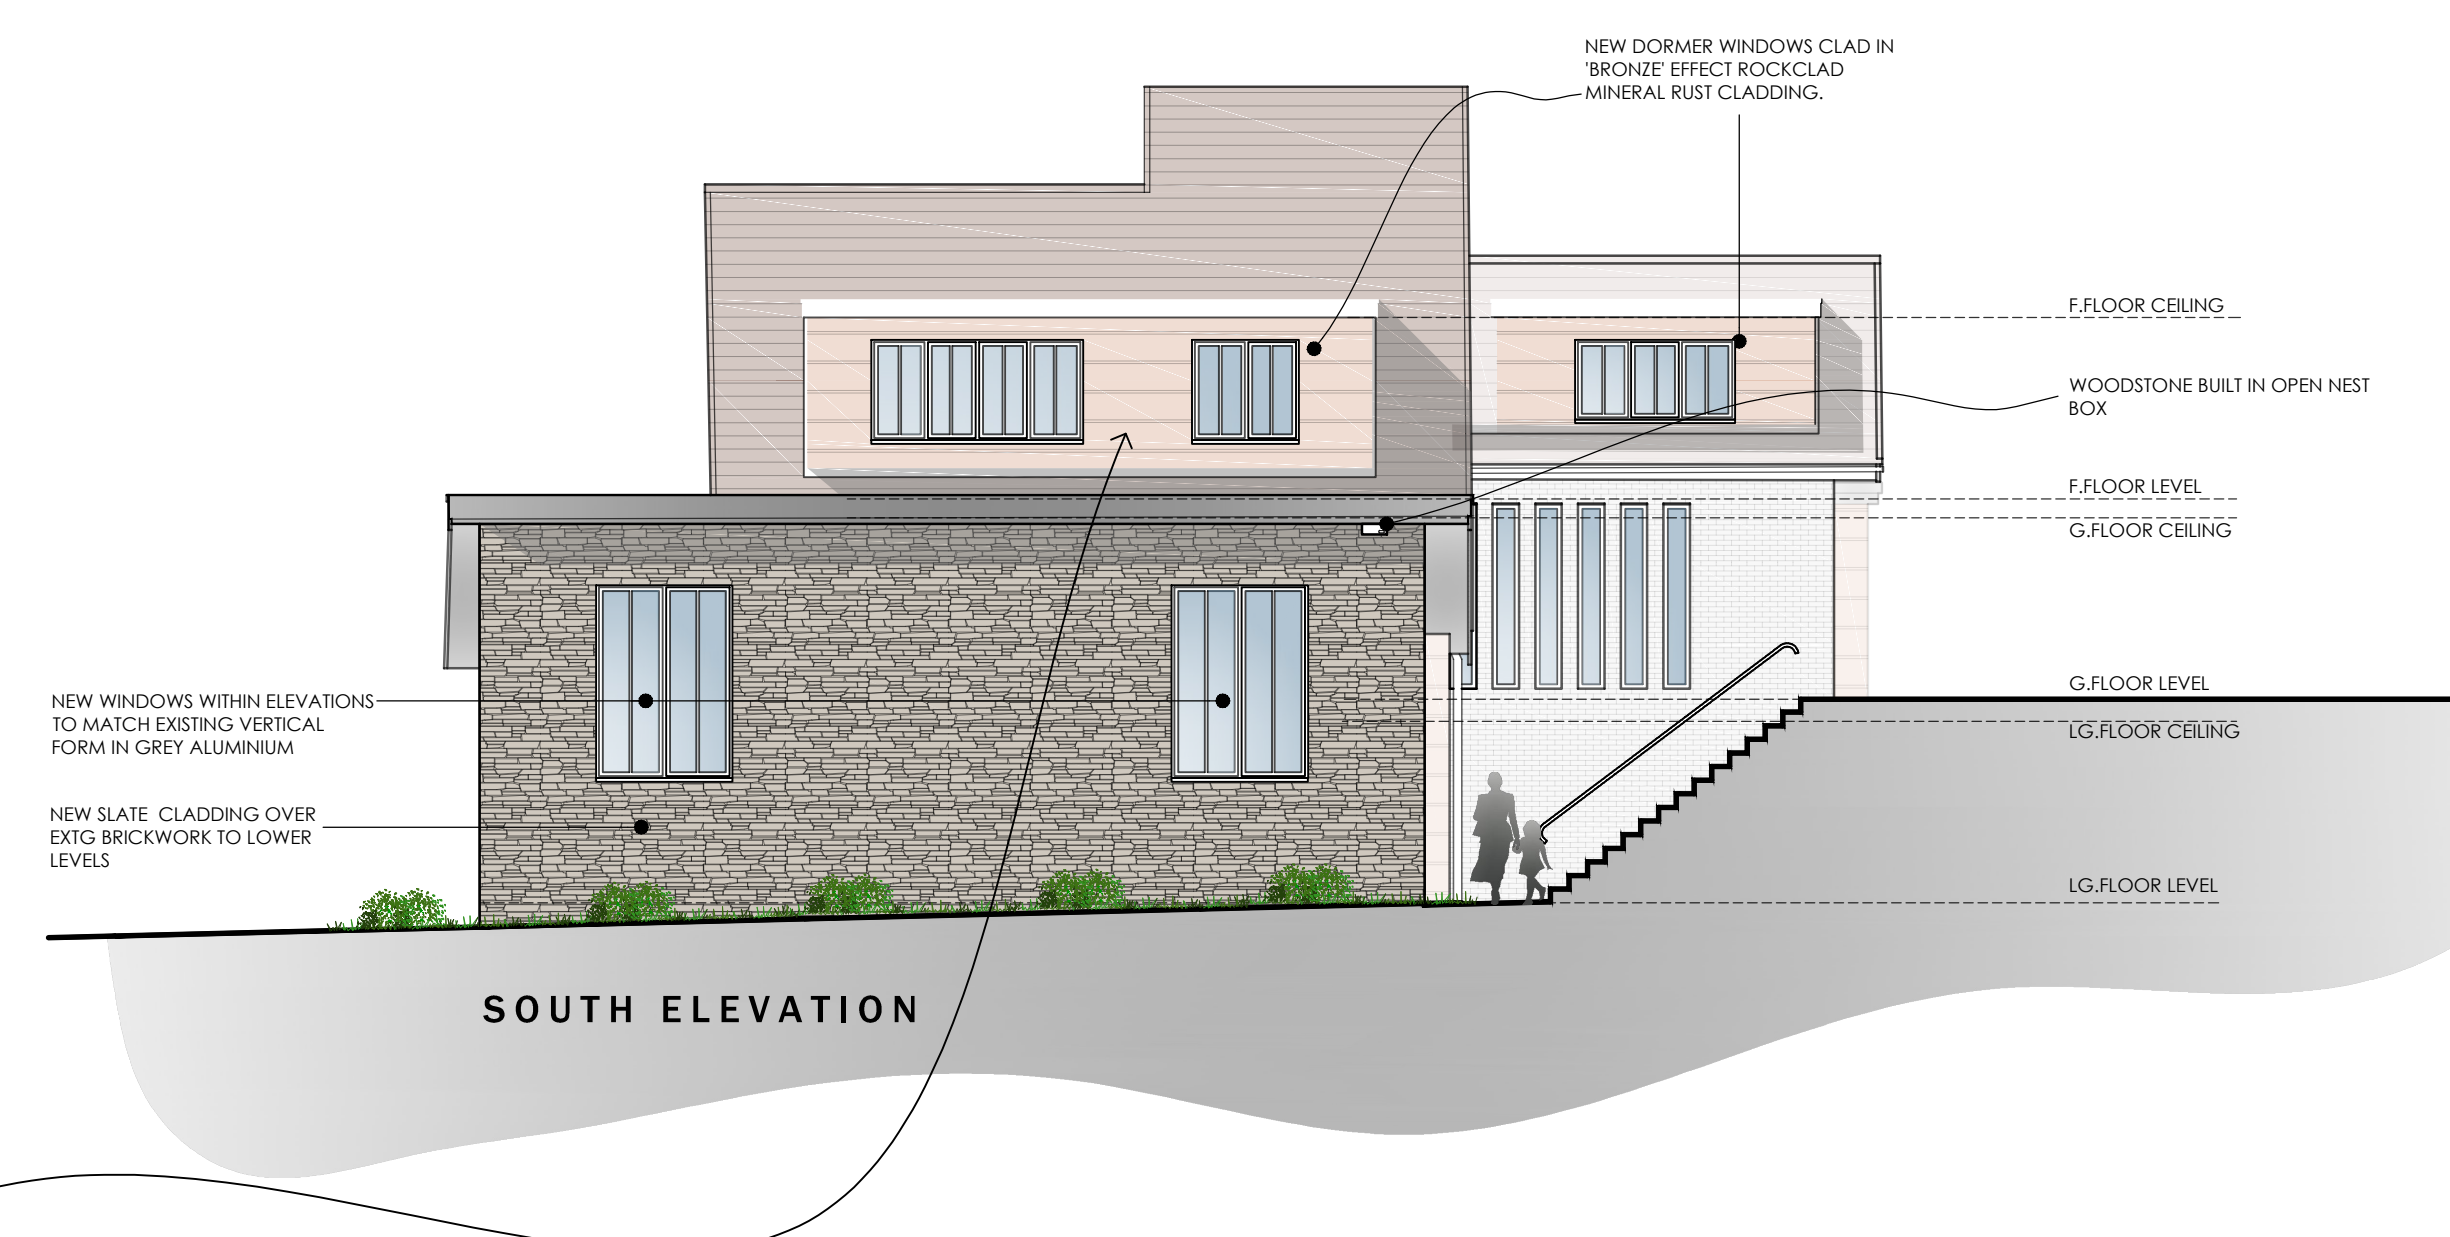


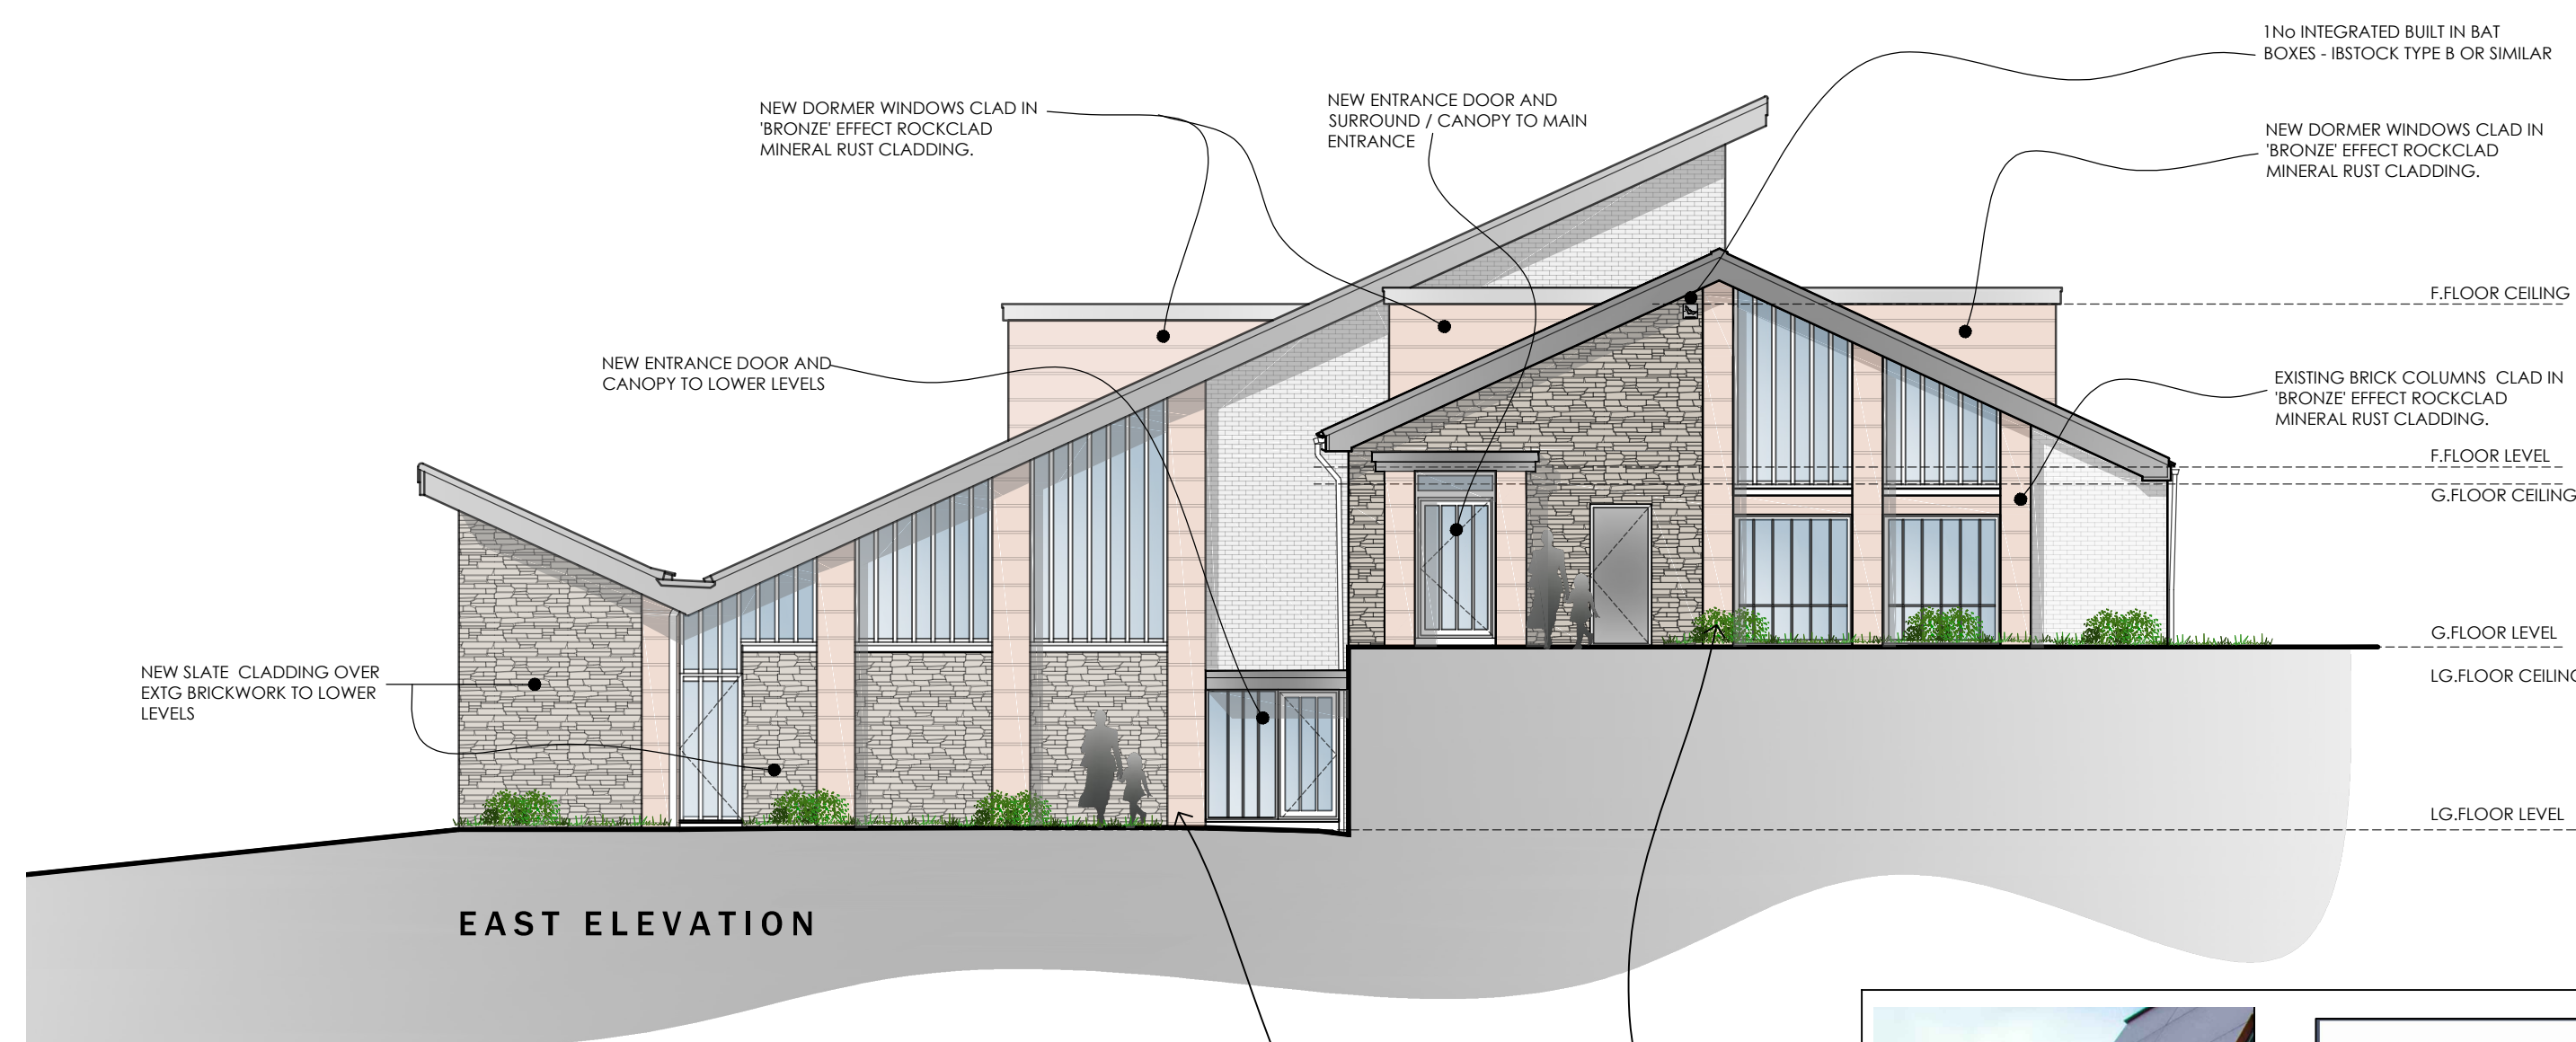

PROPOSED ELEVATIONS

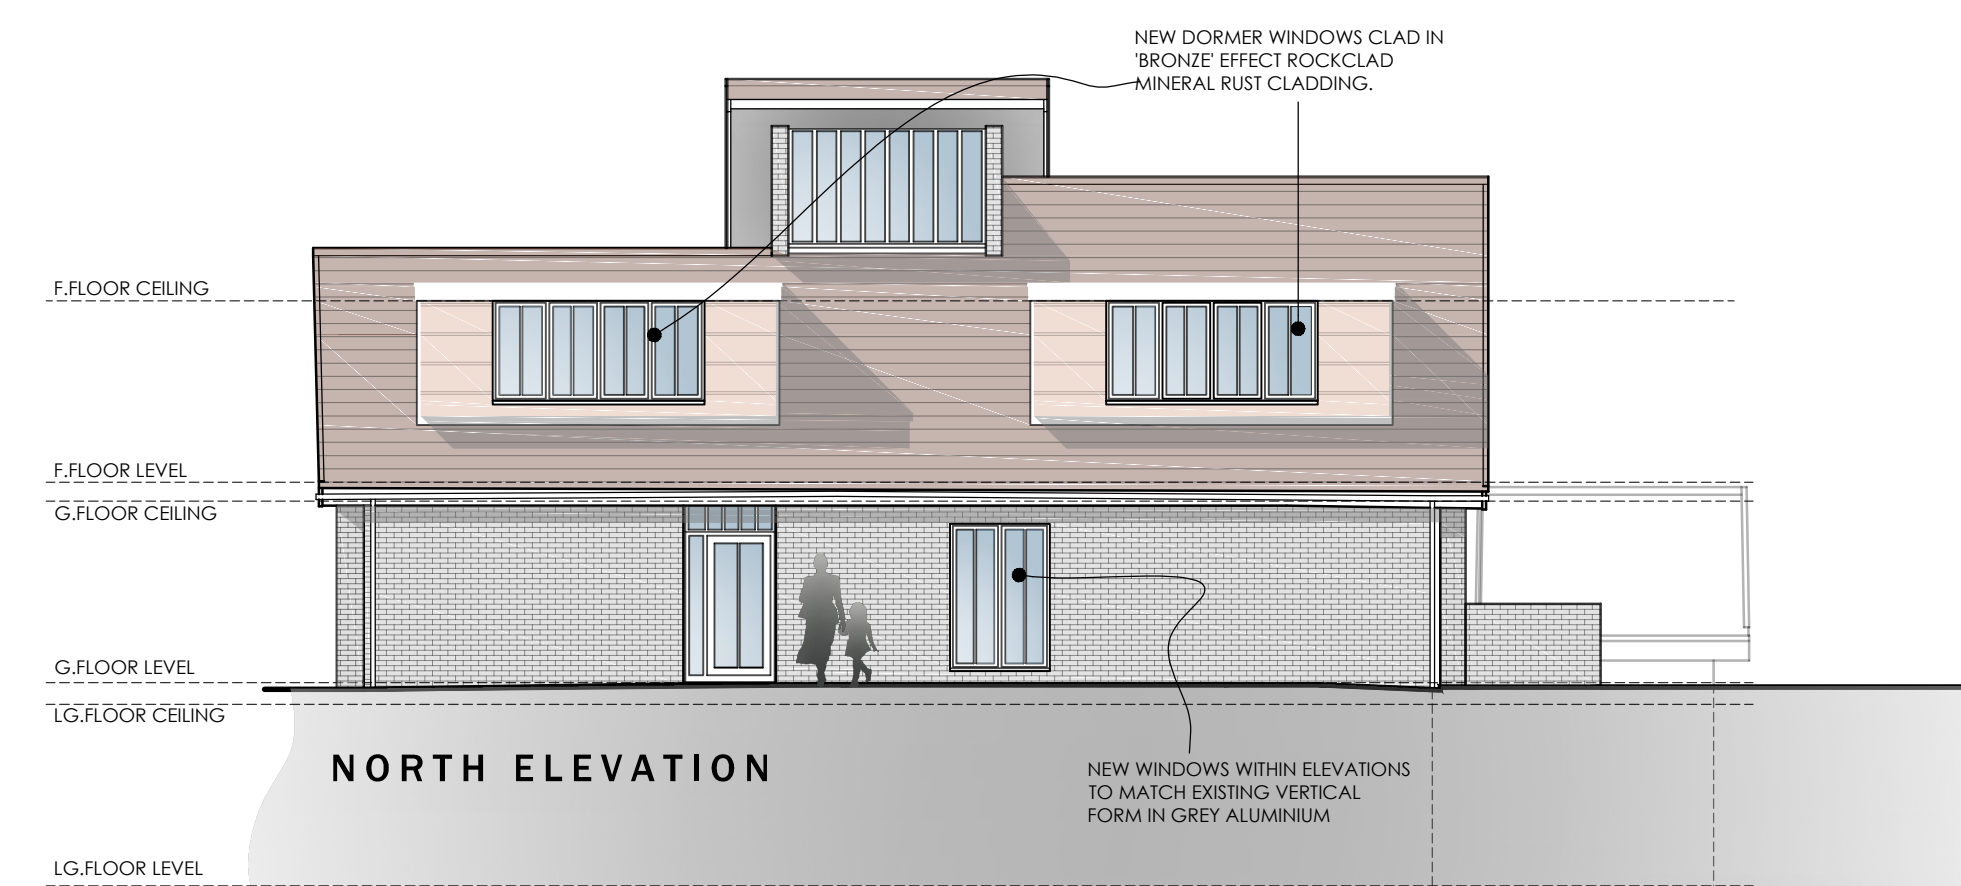