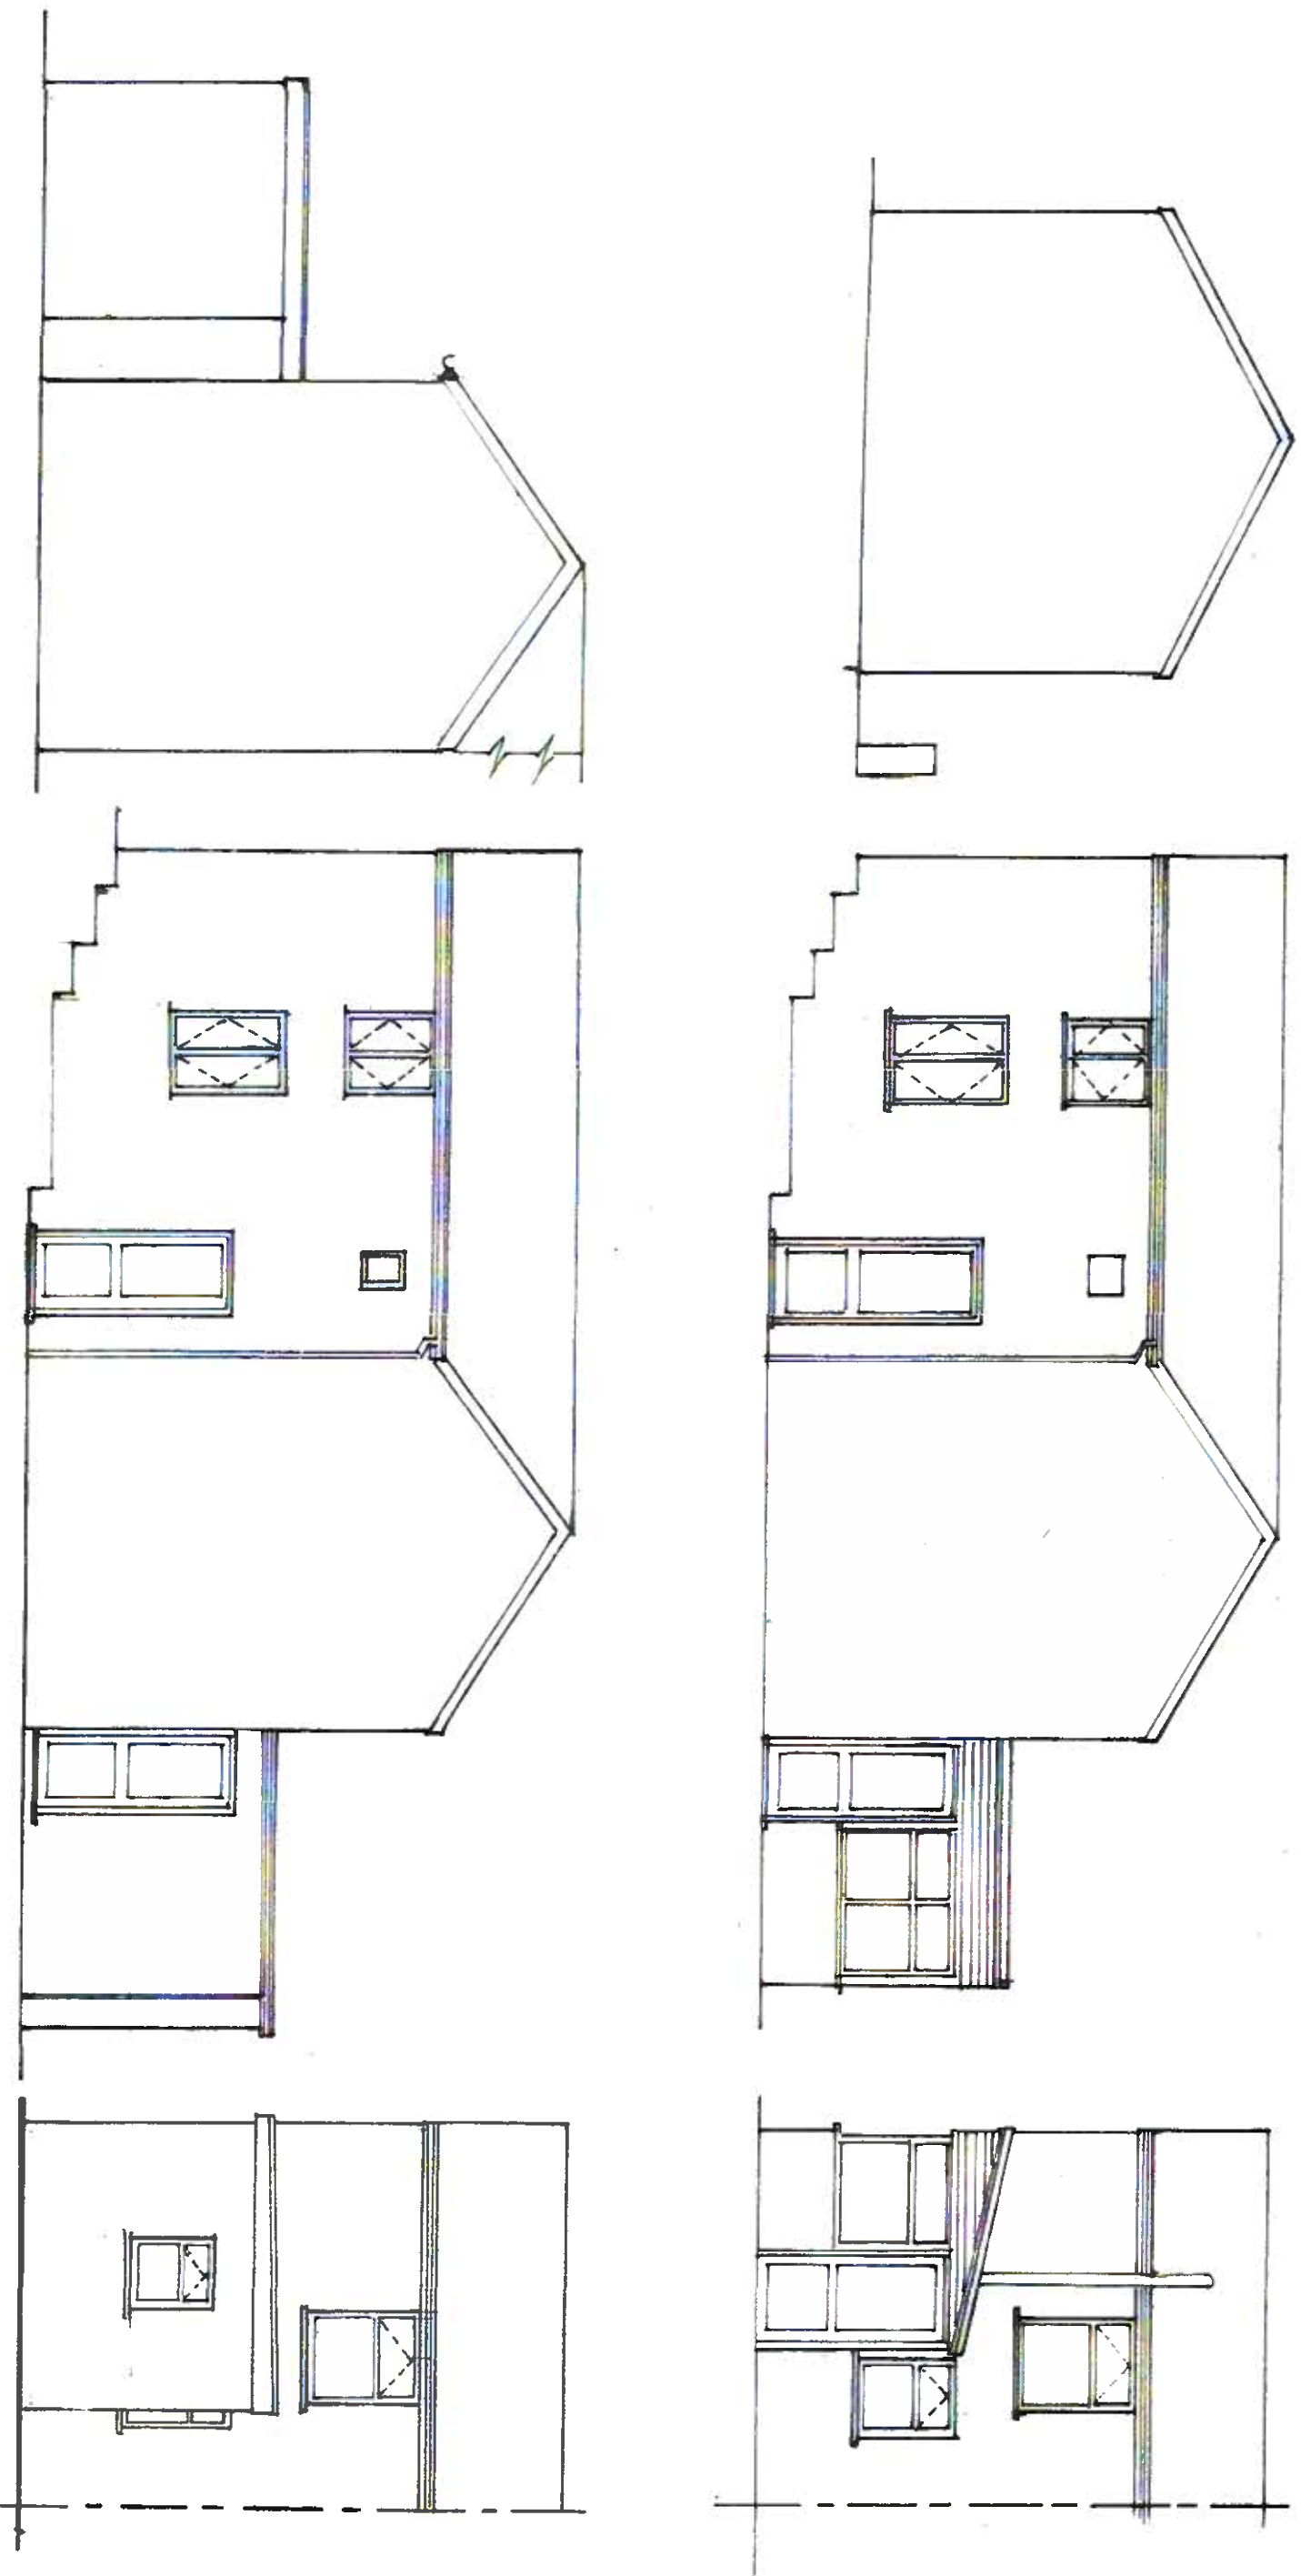


Project

Rear Single Storey Bathroom
& Refurbishment.

Location

The Cottage, High Street,
Cefn Coed, Merthyr.

Title

Existing & Proposed Elevations. CP/05/2022

DWG

Scale

1:75.