


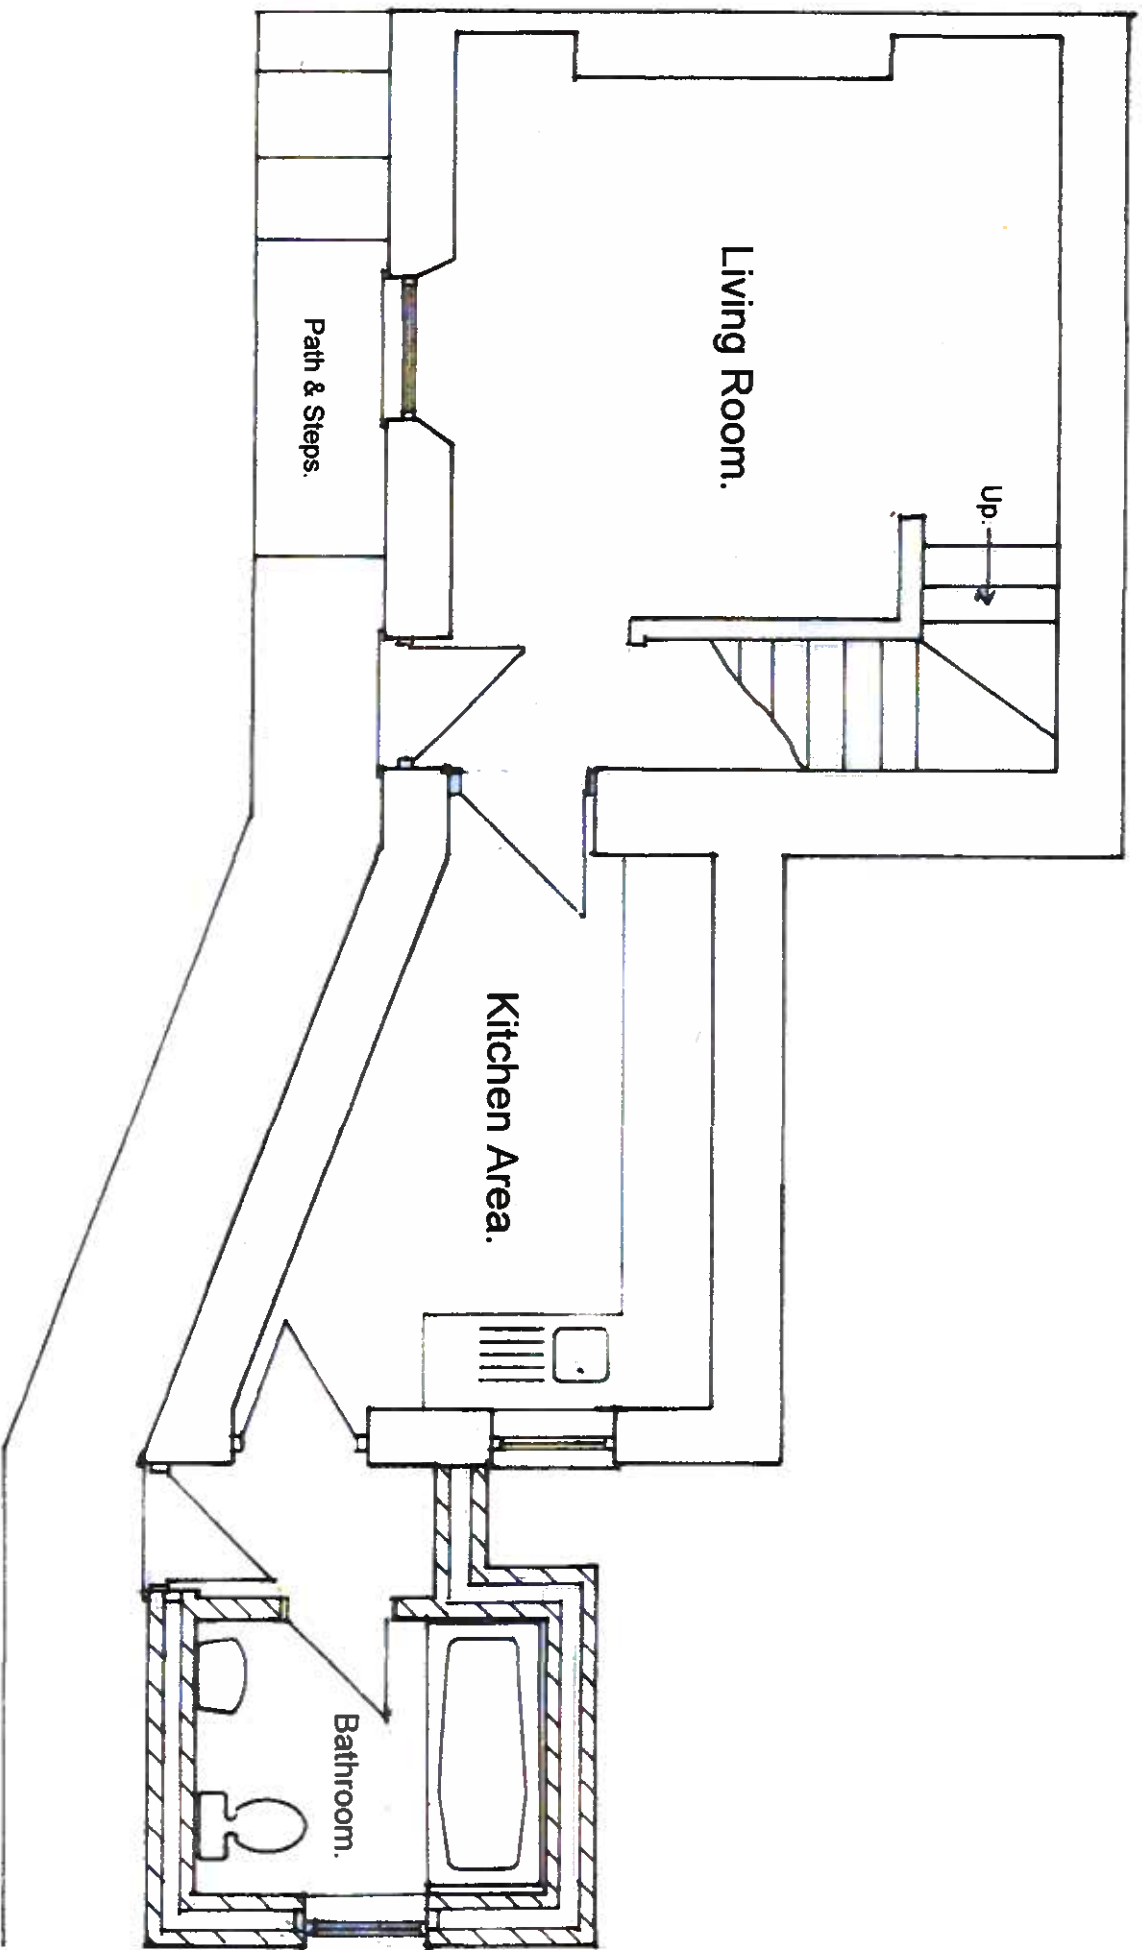

Project

Location

Title

Dwg

Scale

~~Rear Single Storey Bathroom~~
& Refurbishment.

~~The Cottage, High Street,~~
Cefn Coed, Merthyr.

~~Proposed Ground Floor.~~

~~CP/03/2022~~

~~1:50.~~