


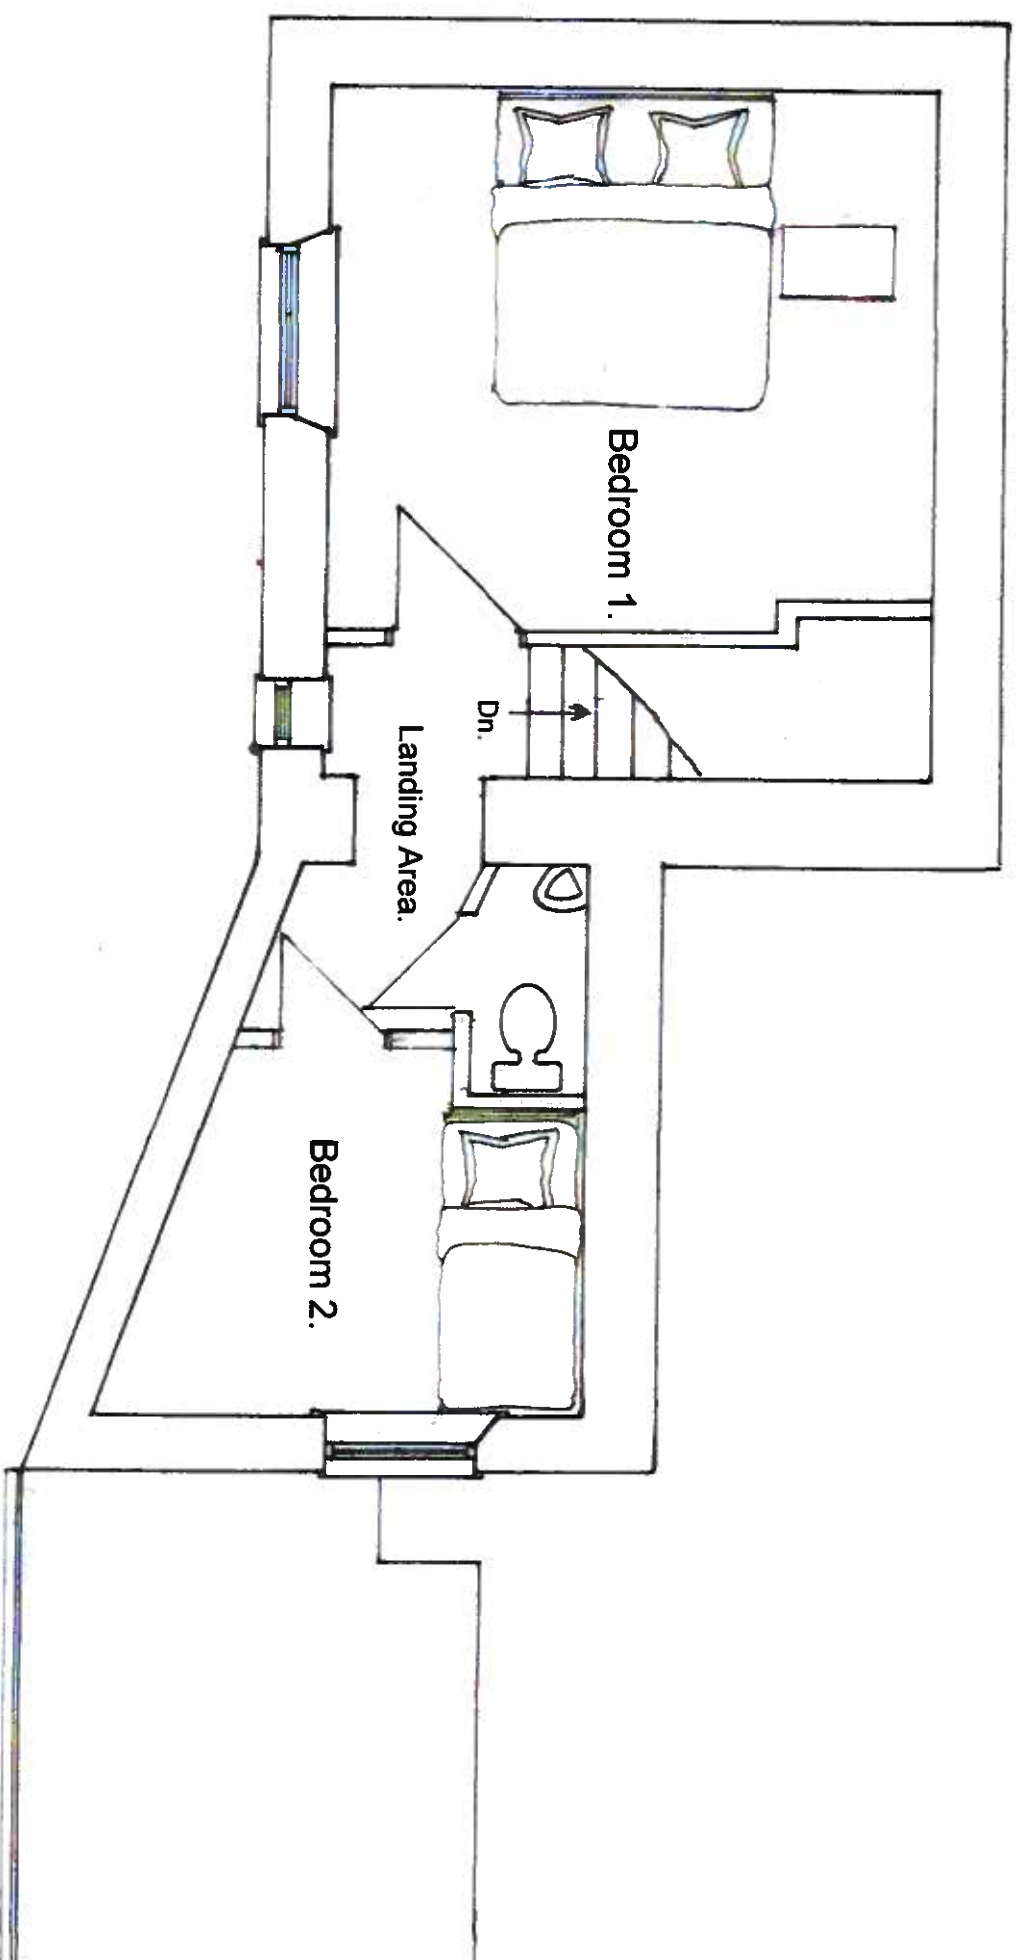

Project

Rear Single Storey Bathroom
& Refurbishment.

Location

The Cottage, High Street,
Cefn Coed, Merthyr.

Title

Proposed First Floor.

DWG

CP/04/2022

Scale

1:50.