


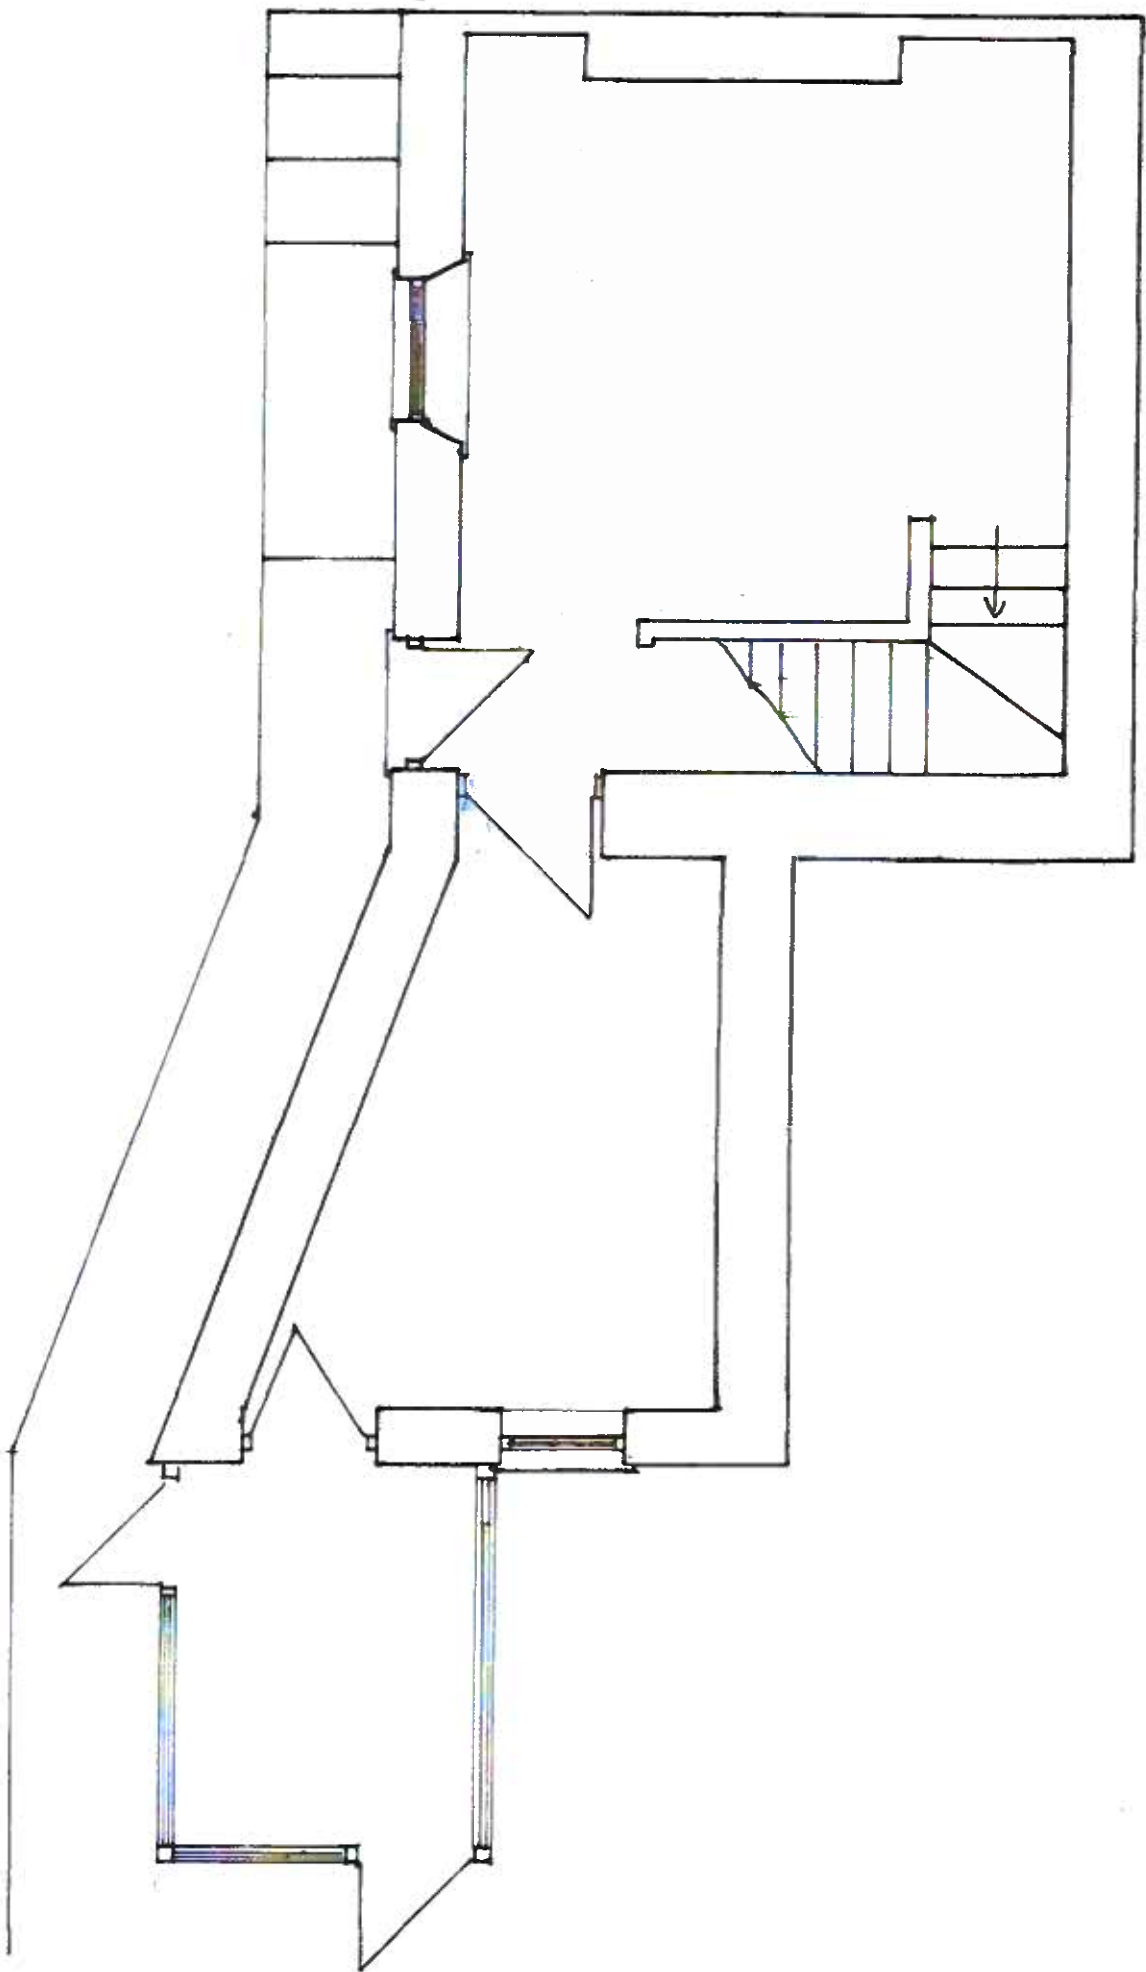

Project

Rear Single Storey Bathroom
& Refurbishment.

Location

The Cottage, High Street,
Cefn Coed, Merthyr.

Title

Existing Ground Floor.

Dwg

CP/01/2022

Scale

1:50.