

100
0 10
Millimetres

PROPOSED OUTWARD
OPENING BALL RETRIEVAL
ACCESS GATE MANUAL LOCK
DIMENSIONS TBC

EXISTING RUGBY PITCH WITH NO FLOOD
LIGHTING SCHOOL FACILITY ONLY

EXISTING VEHICULAR
BARRIER TO BE RETAINED
MANUAL LOCK

ACCESS GATE
DIGITAL/ELECTRIC LOCK LINKED TO
RECEPTION
DIMENSIONS: TBC

ACCESS GATE
MANUAL LOCK
DIMENSIONS TBC

ACCESS GATE
DIGITAL/ELECTRIC LOCK
LINKED TO RECEPTION
DIMENSIONS: TBC

ACCESS GATES
MANUAL LOCK
DIMENSIONS TBC

ACCESS GATE
DIGITAL/ELECTRIC LOCK
LINKED TO RECEPTION

PROPOSED OUTWARD OPENING
ACCESS GATE
MANUAL LOCK
DIMENSIONS TBC

FENCING / WALLS / TERRACING

- EXISTING SECURE LINE FENCING/
WALLS & GATES
- To be retained
- PROPOSED BOUNDARY FENCING & GATES -
2.2m high
Type: CLD Fencing Systems Securus lite S1 or
Subject to comment
- PROPOSED BOUNDARY FENCING &
GATES - 2.2m high
Type: Palisade security fence Gates:
Locks vary Contractors choice
- PROPOSED INTERNAL FENCING & GATES -
1.2m high
Type: Jacksons Fencing bow top fence Gates:
Manual locking or Subject to comment
- PROPOSED INTERNAL FENCING &
GATES - 2m high
Type: Timber Fence or Subject to comment
- PROPOSED PREPLANTED BOUNDARY
FENCING & GATES - 2.2m high
Type: Preplanted Weldmesh with gates to match
- PROPOSED RUGBY PITCH BALLSTOP
FENCING & GATES - 4m high
Type: Jacksons Fencing Ball Stop
Fencing or Subject to comment
- PROPOSED MUGA & 3G PITCH
FENCING & GATES 3m high
Type: CLD Fencing Dulok Rebound
Double wire panel system for sports or
Subject to comment
- PROPOSED FALL FROM HEIGHT
PROTECTION TO TOP OF WALLS
Height: 1100mm
Finish: Architectural Street Furnishings
guard rail or Subject to comment
- PROPOSED SCREENING FENCE TO
TEMP. CONTRACTORS COMPOUND
3m High Softwood timber hit and miss
(4"x1" panels both sides).
4"x2" rails on 6"x4" posts.

NOTE:

- All dimensions are in millimetres unless otherwise stated
- Do not scale from this drawing
- Drawing for review/comment only, not for construction
- This drawing to be read in conjunction with all relevant architectural, engineering and environmental drawings / specifications
- Discrepancies and/or ambiguities between this drawing and information given elsewhere must be reported immediately to the overseeing authority for clarification before proceeding

This drawing to be read in conjunction with other Fencing General Arrangements Plans:
DR-LA-423009 Landscape Site Wide Fencing
DR-LA-423010 Landscape Fencing GA – North Site
DR-LA-423011 Landscape Fencing GA – South Site
DR-LA-423012 Landscape Fencing GA – West Site (Rugby Pitch)

For Landscape Specification refer to:
SP-LA-423001

ALL SECURE LINE BOUNDARY TREATMENTS
CONFIRMED ON 14/02/2023 VIA SITE WALK OVER
WITH SECURE BY DESIGN SPECIALIST

ALL NEW FENCING TO MATCH EXISTING
PALISADE AS PER SECURE BY DESIGN SITE
WALKOVER

AREAS OF FENCING WITH SIGNIFICANT GAPS
UNDER FENCING TO BE MADE GOOD AND AREAS
REQUIRING REPAIR TO BE MADE GOOD INLINE
WITH STRATEGY TO BE AGREED FOLLOWING
FURTHER ASSESSMENT.

ALL GATE LOCKS TO BE REVIEWED INLINE WITH
SECURE BY DESIGN STANDARDS

SAFETY, HEALTH AND ENVIRONMENTAL
INFORMATION

In addition to the hazards/risks normally associated with the types of work detailed on this drawing, note the following:

CONSTRUCTION

Read in conjunction with Desinders Risk Register RefL BCA-ATK-XX-XX-RG-BD-880001


MAINTENANCE/CLEANING

Read in conjunction with Desinders Risk Register RefL BCA-ATK-XX-XX-RG-BD-880001 and Cleaning & Maintenance Strategy

DECOMMISSIONING/DEMOLITION

Read in conjunction with Desinders Risk Register RefL BCA-ATK-XX-XX-RG-BD-880001

It is assumed that all works will be carried out by a competent contractor working, where appropriate, to an approved method statement

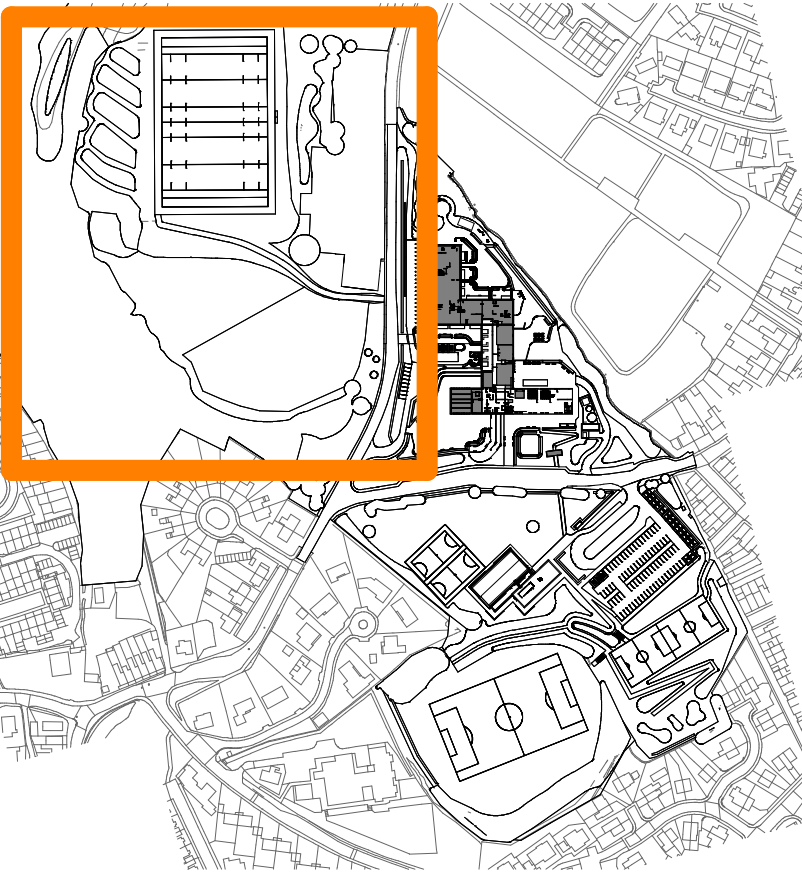

LOCATION PLAN 1:5000

P04	28/09/2023	Updated inline with comments	LI	KM	DW
P03	04/08/2023	Stage 4 Issue for Review and Comment	AE	DW	SW
P02	01/05/2023	Updated inline with comments for Planning	AE	DW	SW
P01	22/02/2023	Planning Issue	AE	DW	SW
Rev.	Date	Description	By	Chk'd	App'd

Drawing Suitability	Status
Suitable for Review & Comment	S3

ATKINS

Member of the SNC-Lavalin Group

Tel:
www.atkinsglobal.com
© SNC-Lavalin (2022)

Client
Willmott Dixon Construction Ltd

Project Title
Blessed Carlo Acutis Catholic School

Drawing Title
LANDSCAPE FENCING GA -
WEST SITE (RUGBY PITCH)

Scale As indicated	Designed AE	Drawn AE	Checked TG	Authorised SW
Original Size A1	Date 15/02/23	Date 15/02/23	Date 03/08/23	Date 04/08/23
Drawing Number BCA-ATK-XX-XX-DR-LA-423012	Revision P04			