Millimetres 0 10 100

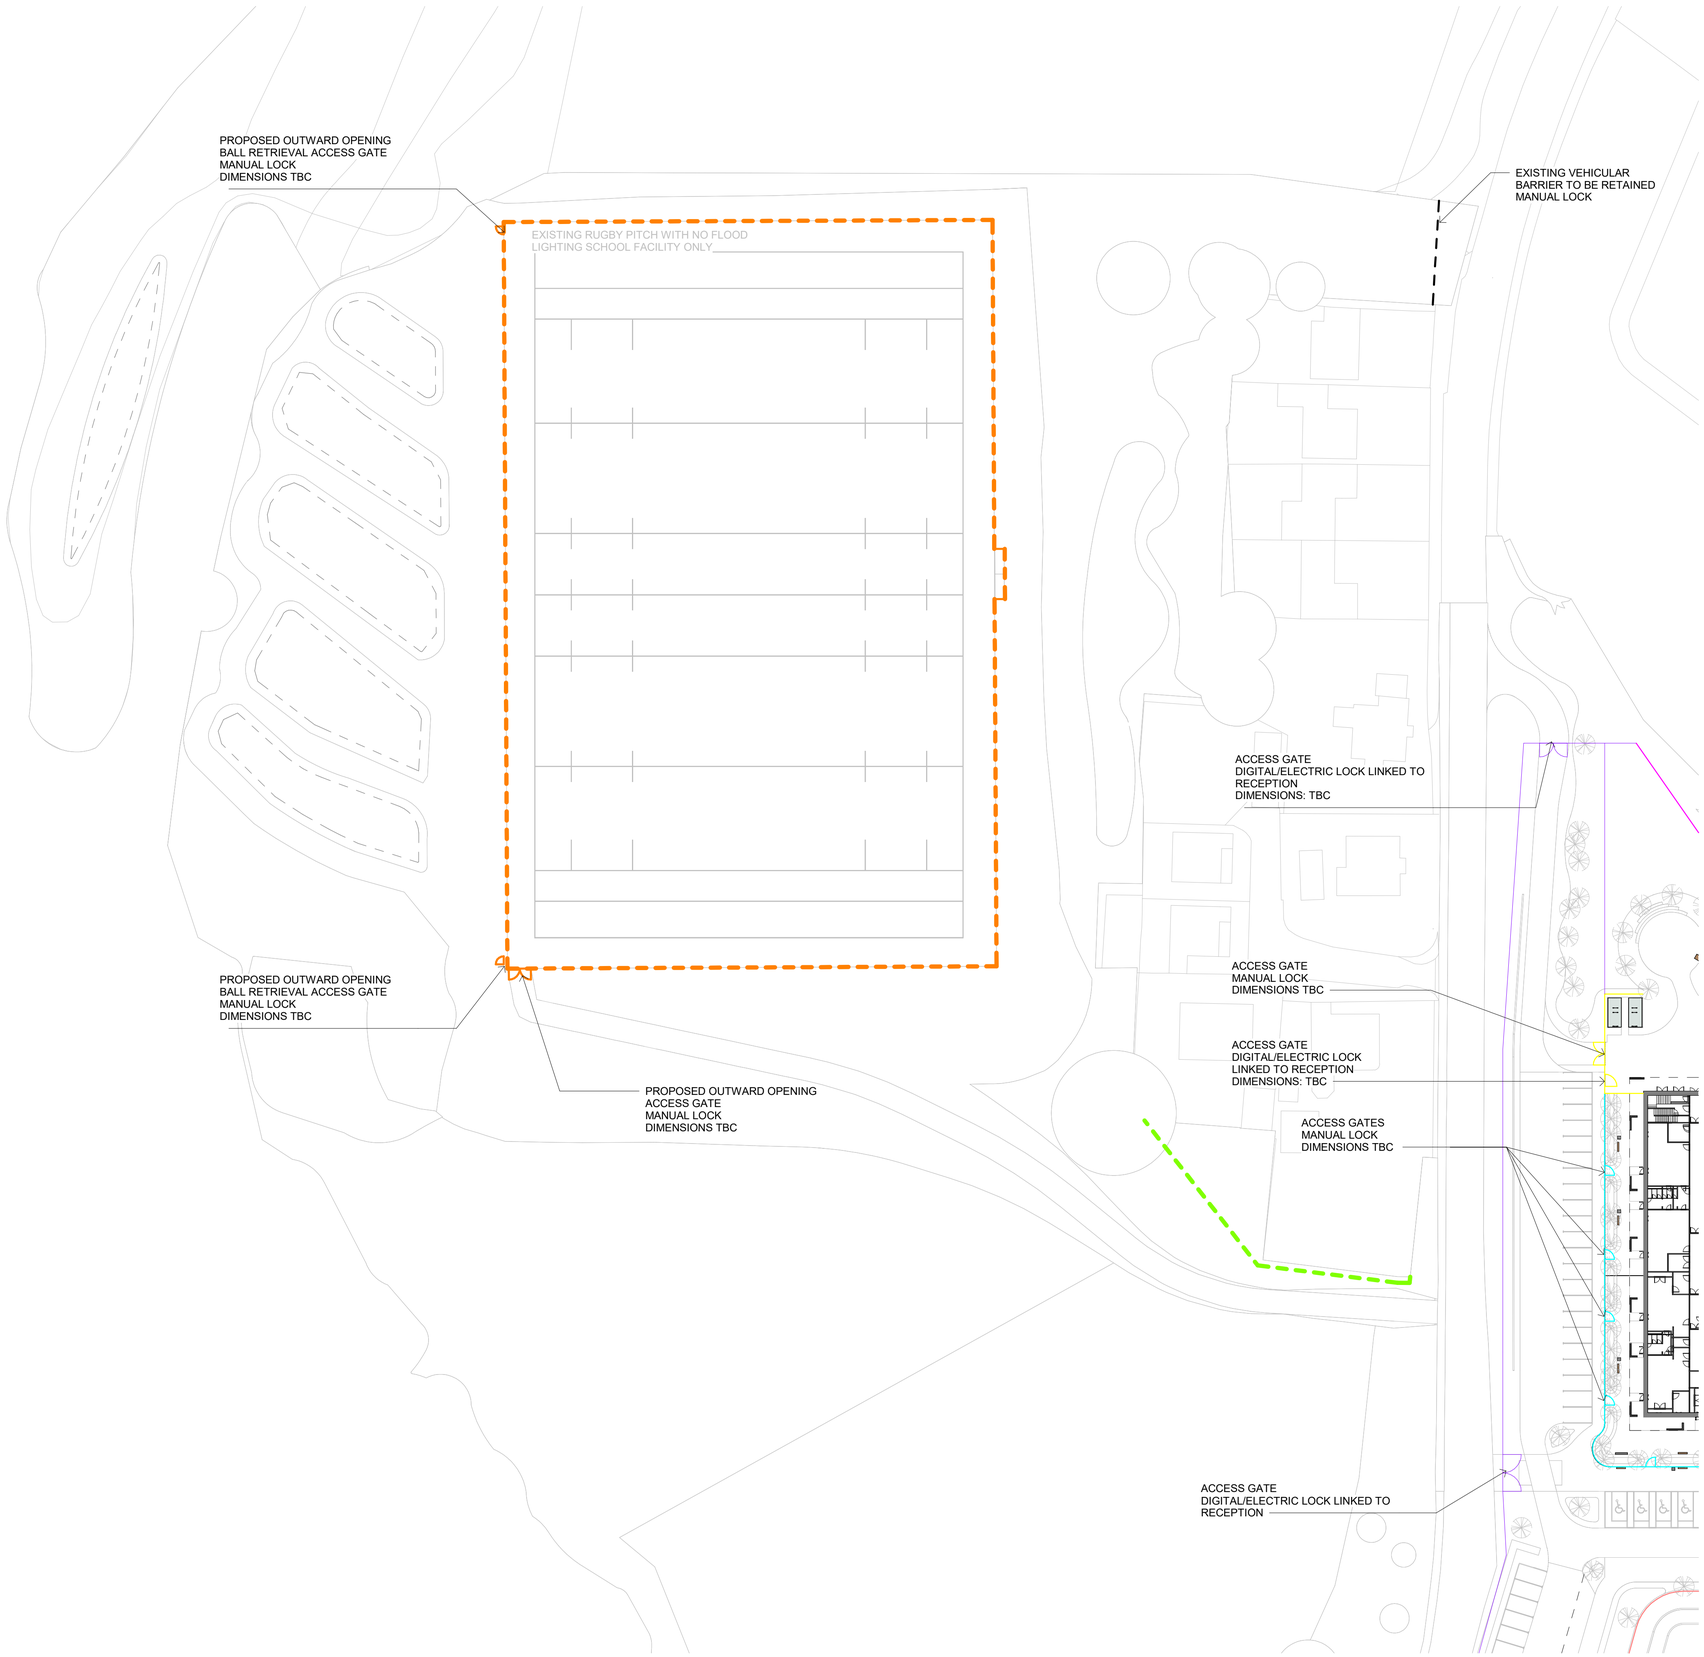

FENCING / WALLS / TERRACING

- EXISTING SECURE LINE FENCING/ WALLS & GATES - To be retained
- PROPOSED BOUNDARY FENCING & GATES - 2.2m high Type: CLD Fencing Systems Securus lite S1 or Subject to comment
- PROPOSED BOUNDARY FENCING & GATES - 2.2m high Type: Palisade security fence Gates: Locks vary Contractors choice
- PROPOSED INTERNAL FENCING & GATES - 1.2m high Type: Jacksons Fencing bow top fence Gates: Manual locking or Subject to comment
- PROPOSED INTERNAL FENCING & GATES - 2m high Type: Timber Fence or Subject to comment
- PROPOSED PREPLANTED BOUNDARY FENCING & GATES - 2.2m high Type: Preplanted Weldmesh with gates to match
- PROPOSED RUGBY PITCH BALLSTOP FENCING & GATES - 4m high Type: Jacksons Fencing Ball Stop Fencing or Subject to comment
- PROPOSED MUGA & 3G PITCH FENCING & GATES 3m high Type: CLD Fencing Dulok Rebound Double wire panel system for sports or Subject to comment
- PROPOSED FALL FROM HEIGHT PROTECTION TO TOP OF WALLS Height: 1100mm Finish: Architectural Street Furnishings guard rail or Subject to comment
- PROPOSED TEMPORARY SCREENING FENCE TO TEMP. CONTRACTORS COMPOUND 3m High Softwood timber hit and miss (4"x1" panels both sides) 4"x2" rails on 6"x4" posts

NOTE:

- All dimensions are in millimetres unless otherwise stated
- Do not scale from this drawing
- Drawing for review/comment only, not for construction
- This drawing to be read in conjunction with all relevant architectural, engineering and environmental drawings / specifications
- Discrepancies and/or ambiguities between this drawing and information given elsewhere must be reported immediately to the overseeing authority for clarification before proceeding

This drawing to be read in conjunction with other Fencing General Arrangements Plans:
DR-LA-423009 Landscape Site Wide Fencing
DR-LA-423010 Landscape Fencing GA – North Site
DR-LA-423011 Landscape Fencing GA – South Site
DR-LA-423012 Landscape Fencing GA – West Site (Rugby Pitch)

For Landscape Specification refer to:
SP-LA-423001

ALL SECURE LINE BOUNDARY TREATMENTS CONFIRMED ON 14/02/2023 VIA SITE WALK OVER WITH SECURE BY DESIGN SPECIALIST

ALL NEW FENCING TO MATCH EXISTING PALISADE AS PER SECURE BY DESIGN SITE WALKOVER

AREAS OF FENCING WITH SIGNIFICANT GAPS UNDER FENCING TO BE MADE GOOD AND AREAS REQUIRING REPAIR TO BE MADE GOOD INLINE WITH STRATEGY TO BE AGREED FOLLOWING FURTHER ASSESSMENT.

ALL GATE LOCKS TO BE REVIEWED INLINE WITH SECURE BY DESIGN STANDARDS

SAFETY, HEALTH AND ENVIRONMENTAL INFORMATION

In addition to the hazards/risks normally associated with the types of work detailed on this drawing, note the following:

CONSTRUCTION

Read inconjunction with Desinders Risk Register RefL BCA-ATK-XX-XX-RG-BD-880001

MAINTENANCE/CLEANING

Read inconjunction with Desinders Risk Register RefL BCA-ATK-XX-XX-RG-BD-880001 and Cleaning & Maintenance Strategy

DECOMMISSIONING/DEMOLITION

Read inconjunction with Desinders Risk Register RefL BCA-ATK-XX-XX-RG-BD-880001

It is assumed that all works will be carried out by a competent contractor working, where appropriate, to an approved method statement

LOCATION PLAN 1:5000

Rev.	Date	Description	By	Chk'd	App'd
P05	11/06/2024	Updated inline with WD email dated 06/06/24	LI	AE	SW
P04	28/09/2023	Updated inline with comments	LI	KM	DW
P03	04/08/2023	Stage 4 Issue for Review and Comment	AE	DW	SW
P02	01/05/2023	Updated inline with comments for Planning	AE	DW	SW
P01	22/02/2023	Planning Issue	AE	DW	SW

Drawing Suitability: Suitable for Review & Comment

Status: S3

ATKINS
Member of the SNC-Lavalin Group
Tel:
www.atkinsglobal.com
© SNC-Lavalin (2022)

Client: Willmott Dixon Construction Ltd

Project Title: Blessed Carlo Acutis Catholic School

Drawing Title: LANDSCAPE FENCING GA - WEST SITE (RUGBY PITCH)

Scale	Designed	Drawn	Checked	Authorised
As indicated	AE	AE	TG	SW
Original Size	Date	Date	Date	Date
A1	15/02/23	15/02/23	03/08/23	04/08/23

Drawing Number: BCA-ATK-XX-XX-DR-LA-423012

Revision: P05

Atkins Project Number: Project Number