


Iceland

Tel: (0)1244 830100
Fax: (0)1244 814531

All dimensions to be checked on site and any discrepancies to be reported immediately to Iceland Foods plc.

[illegible]

**New signage A -
refer to specialist drawings**

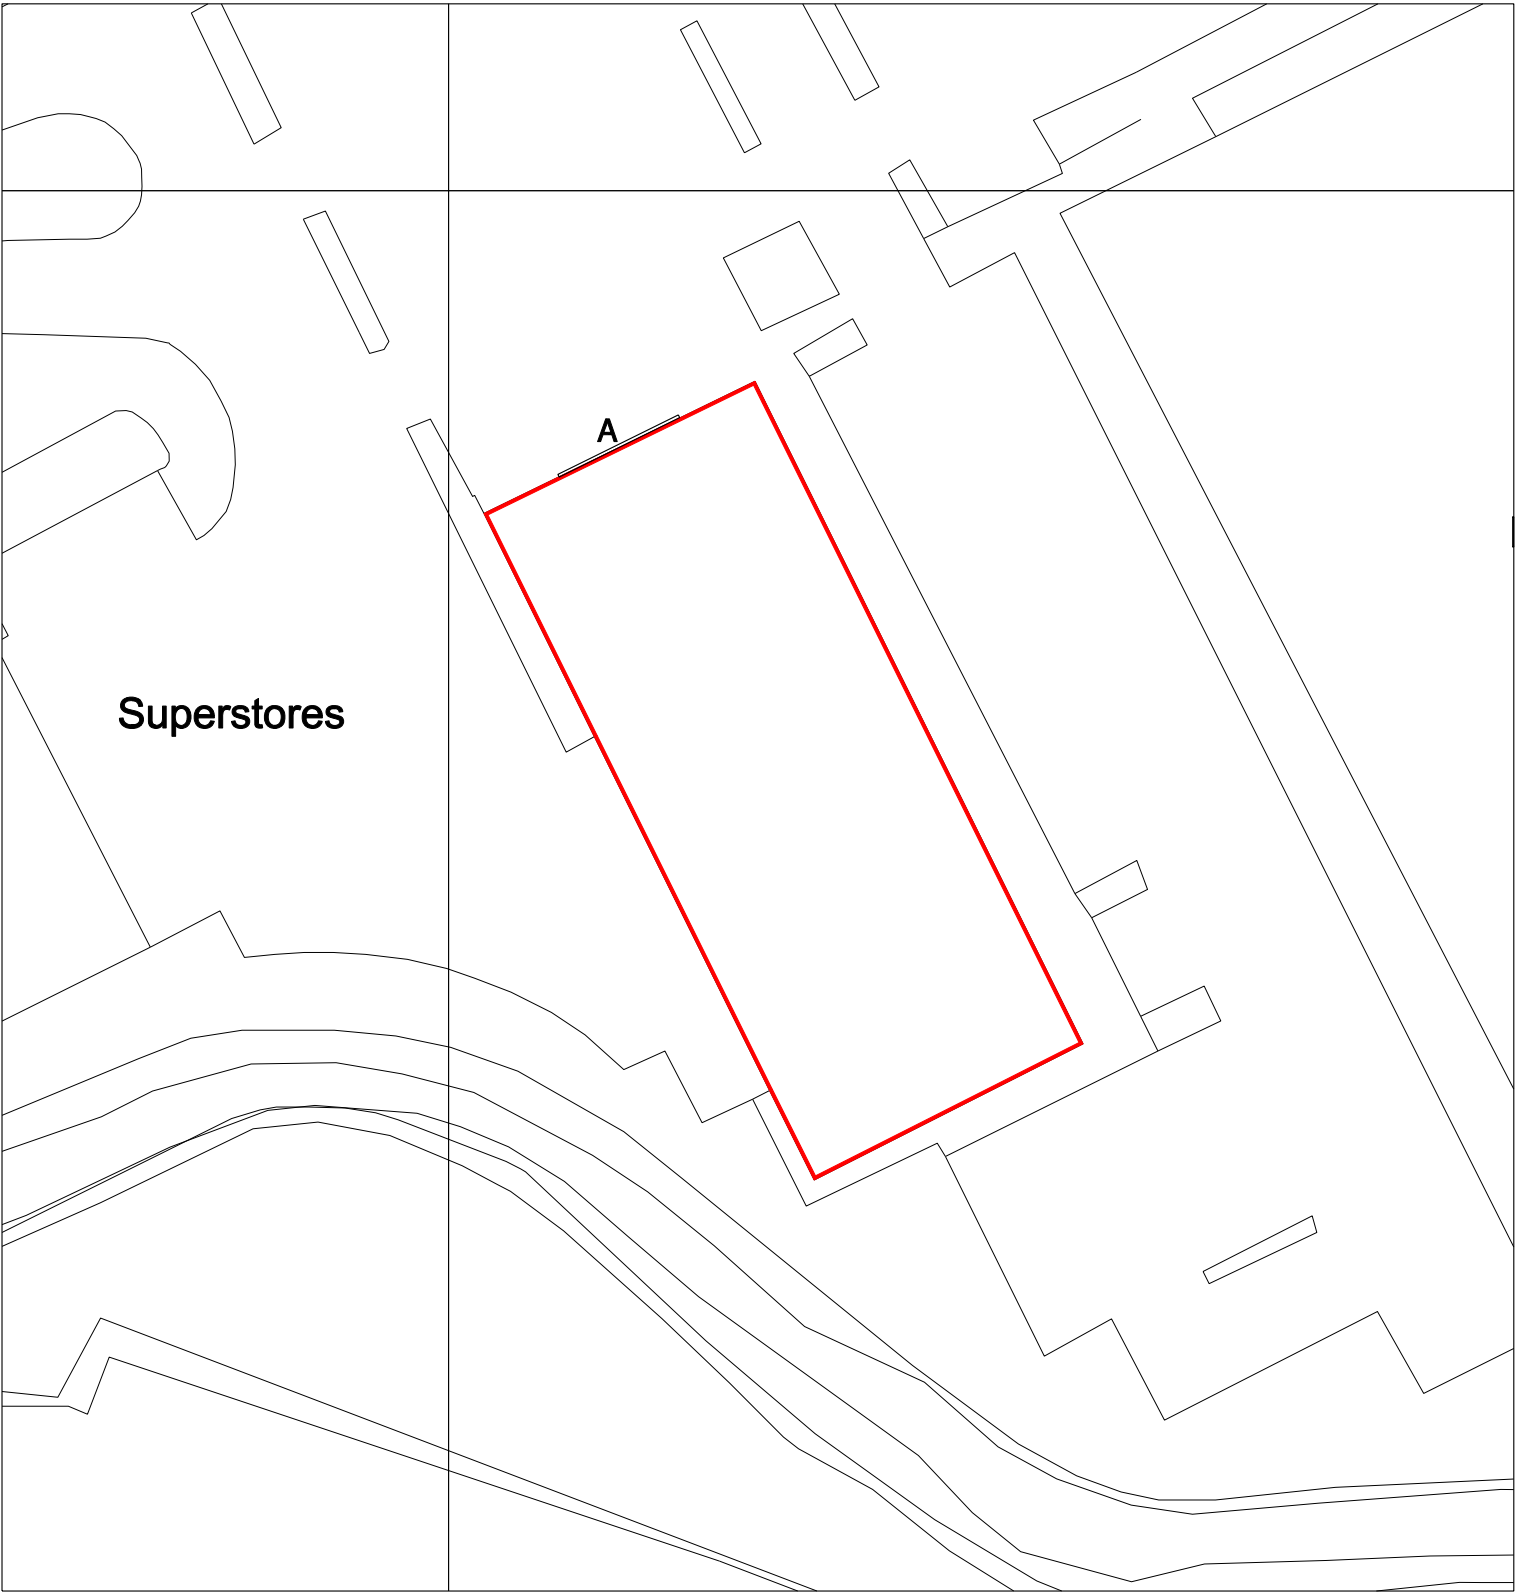


BLOCK PLAN
SCALE 1:500



SCALE BAR 1:500

Ordnance Survey, Crown Copyright @ 2025,
All Rights Reserved License No. 100035607

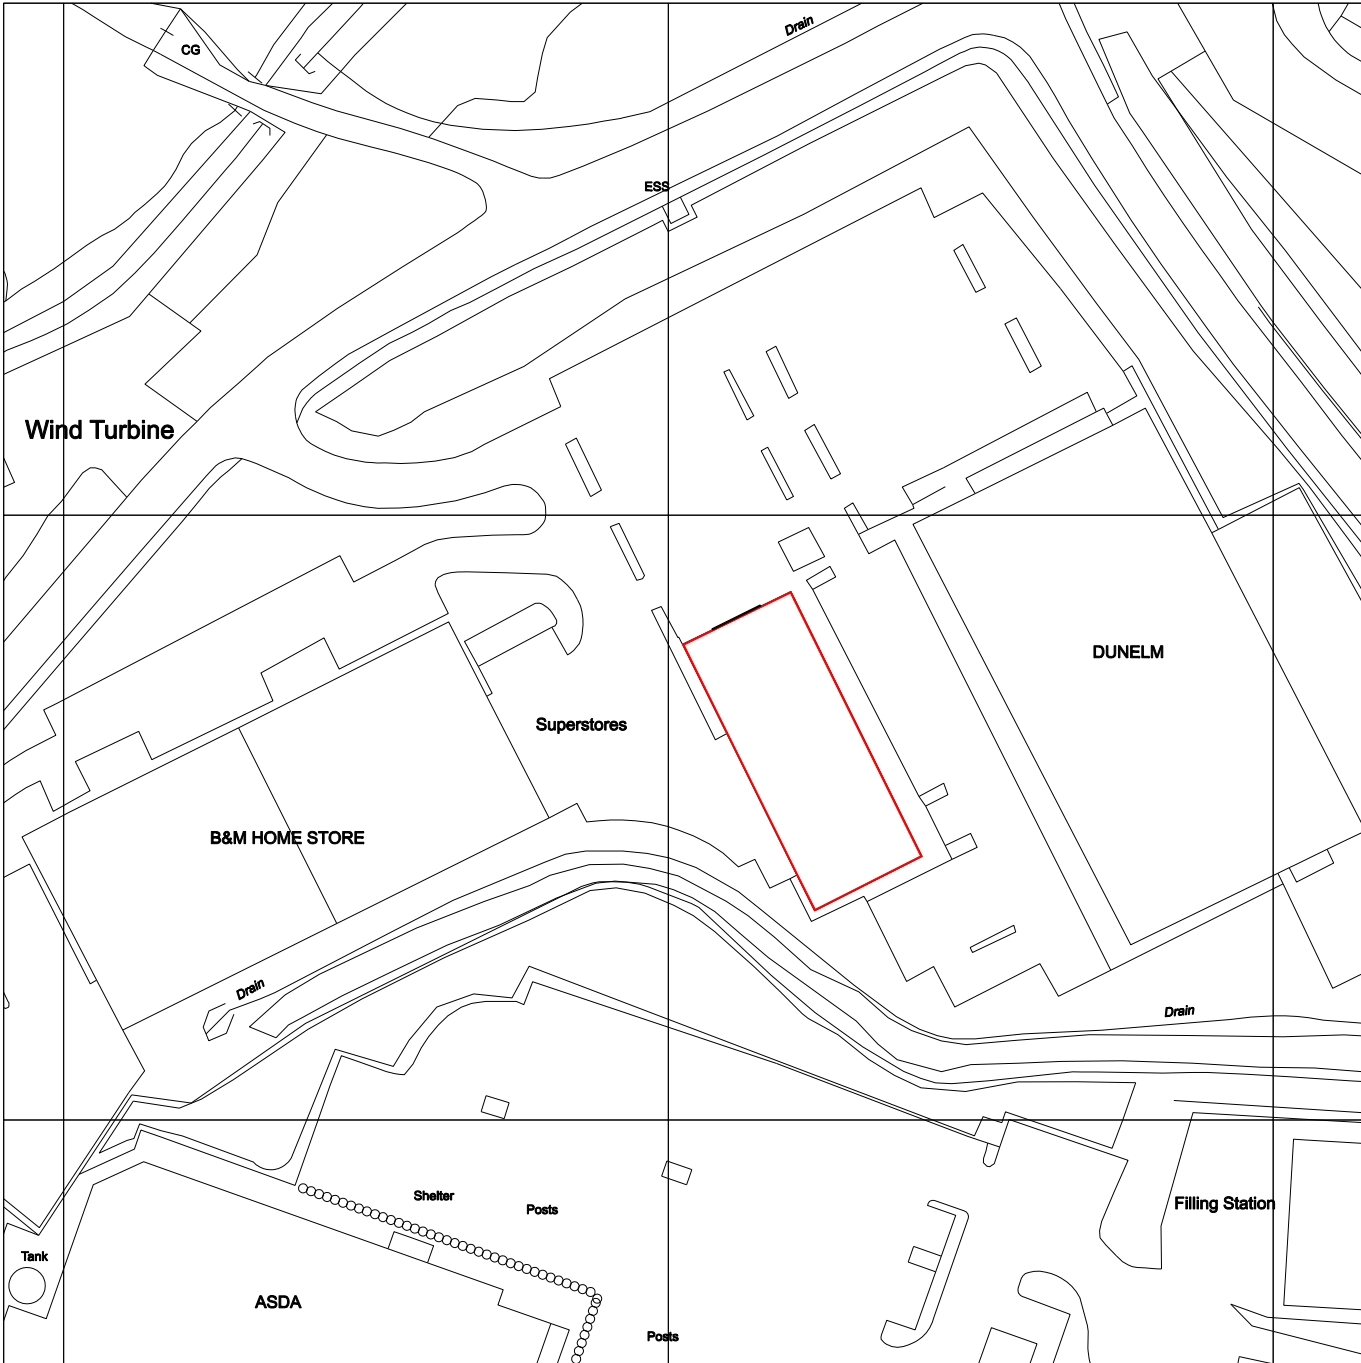


SITE LOCATION PLAN

SCALE 1:1250



SCALE BAR 1:1250

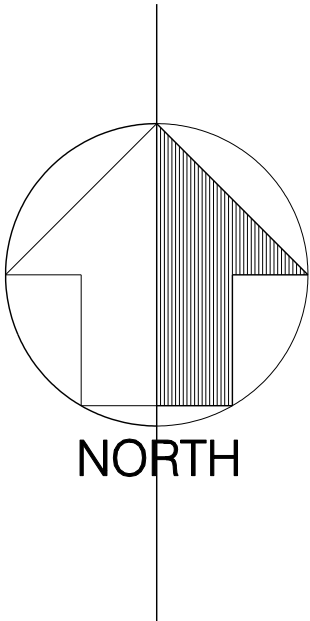

NORTH

DWG NO.	SHEET NO.	REV.
ICE695-MERTHYR-SP03		A
PROJECT	STORE NO.	
MERTHYR		
ADDRESS		
UNIT E DOWLAIS TOP RETAIL PARK, MERTHYR TYDFIL. CF48 2TA		
TITLE		
BLOCK & SITE LOCATION PLAN - SIGNAGE		
DATE	29.12.25	SCALE 1:500/1250 @ A2
DRAWN	RRDS	CHECKED

Iceland