


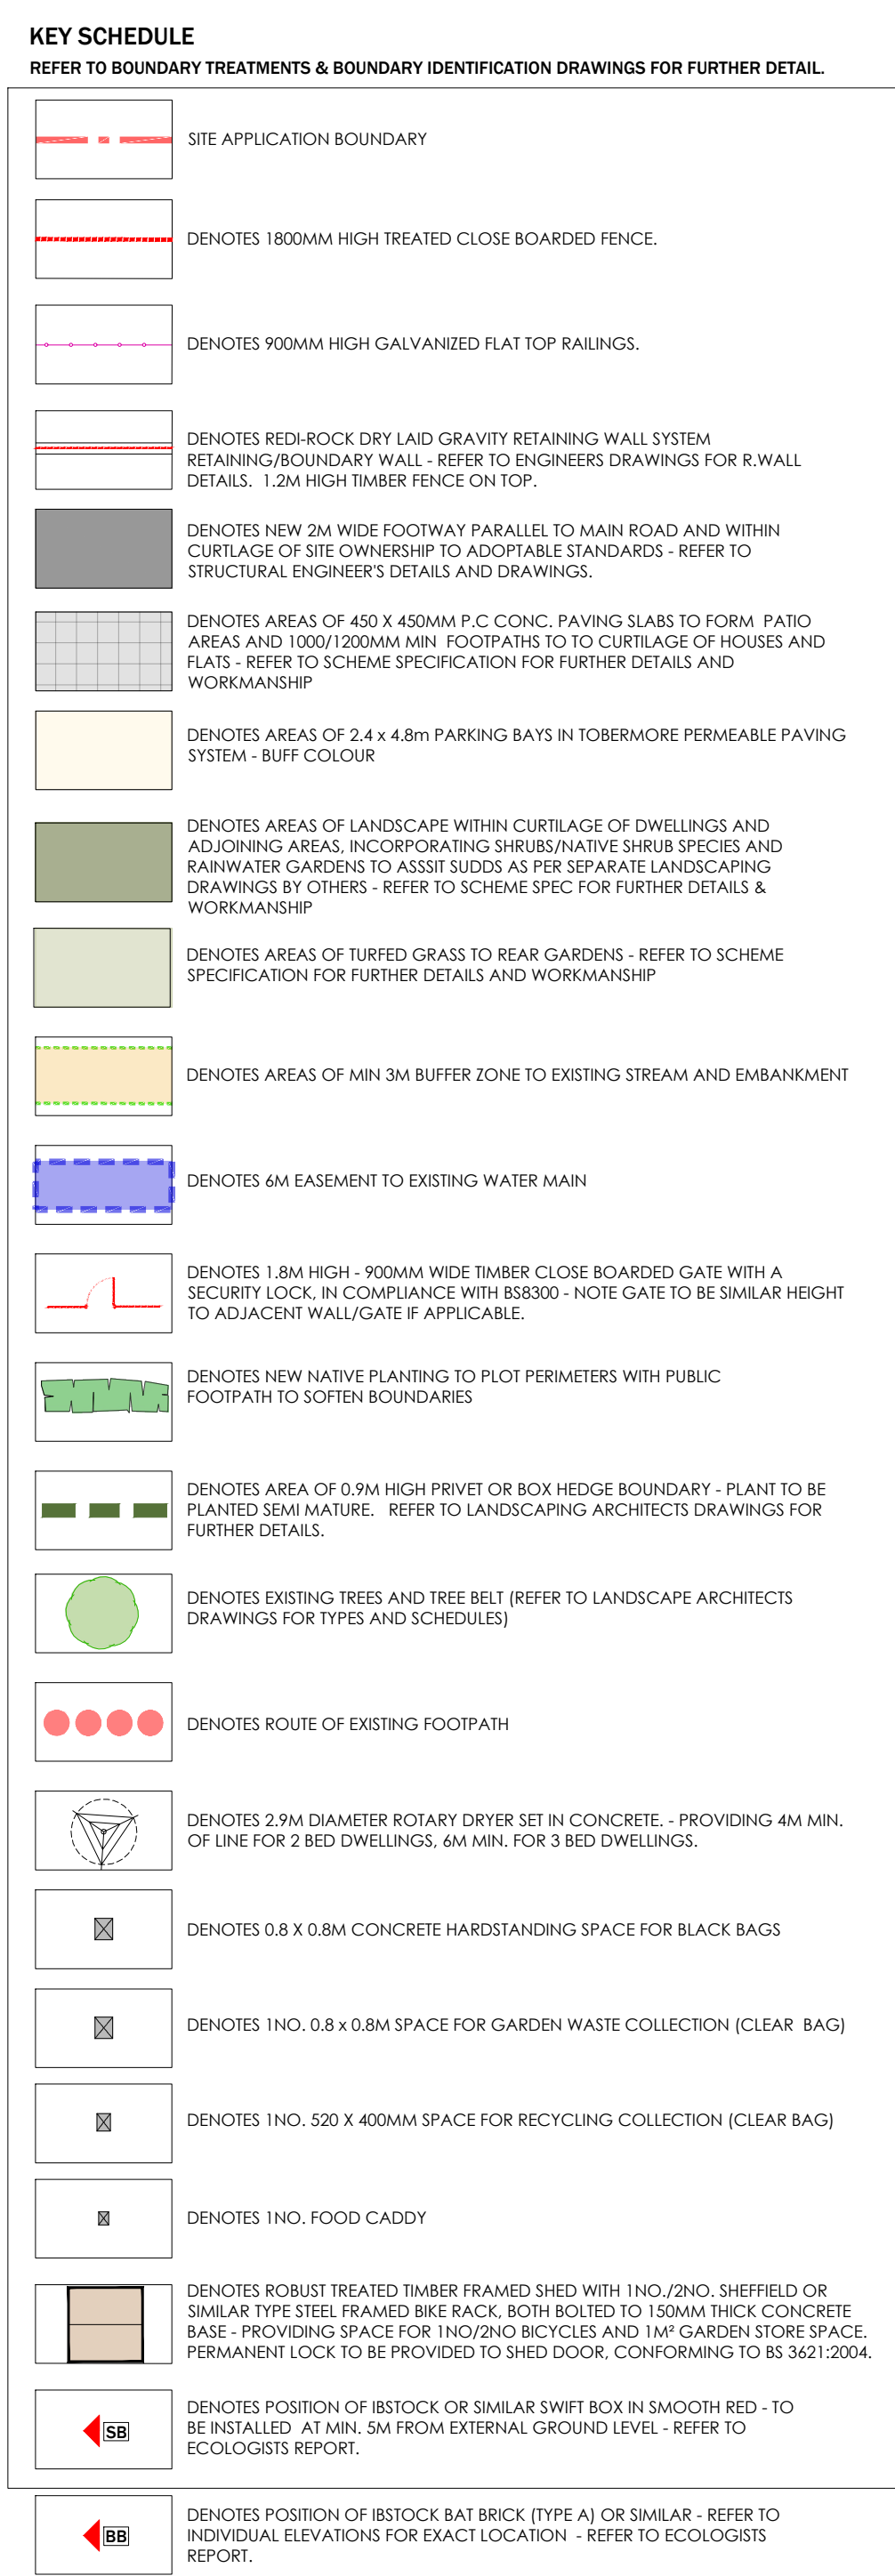

PILOT NO.	DWELLING TYPE	GIA (M ²)	GIA (FT ²)	GARDEN AREA (M ²)
BLOCK 1				
1	4@ 28 HOUSE TYPE	81.56	877.91	63.8
2	4@ 28 HOUSE TYPE	81.56	877.91	63.8
BLOCK 2				
3	5@ 38 HOUSE TYPE	81.56	877.91	52.4
4	5@ 38 HOUSE TYPE	81.56	877.91	51.7
BLOCK 3				
5	5@ 38 HOUSE TYPE	90.94	978.87	51.6
6	5@ 38 HOUSE TYPE	90.94	978.87	51.8
BLOCK 4				
7	4@ 28 HOUSE TYPE	81.56	877.91	59.4
8	4@ 28 HOUSE TYPE	81.56	877.91	54.6

Revisions
REV. A JUNE 22
PARKING BAYS ADJUSTED FOLLOWING
DESIGN TEAM MEETING DISCUSSIONS.

REV. B JULY 22
STREET ELEVATIONS UPDATED TO ALIGN
WITH REVISED ELEVATIONS.

Client	Drawing No	Scale	Revision
MDL / Merthyr Valley Homes	L7202.04.01	1:125 @ A0	K
Job Title	Drawing Title	Date	Checked
Kingsley Terrace, M Tydfil	Proposed Site Layout	June 22	KML