
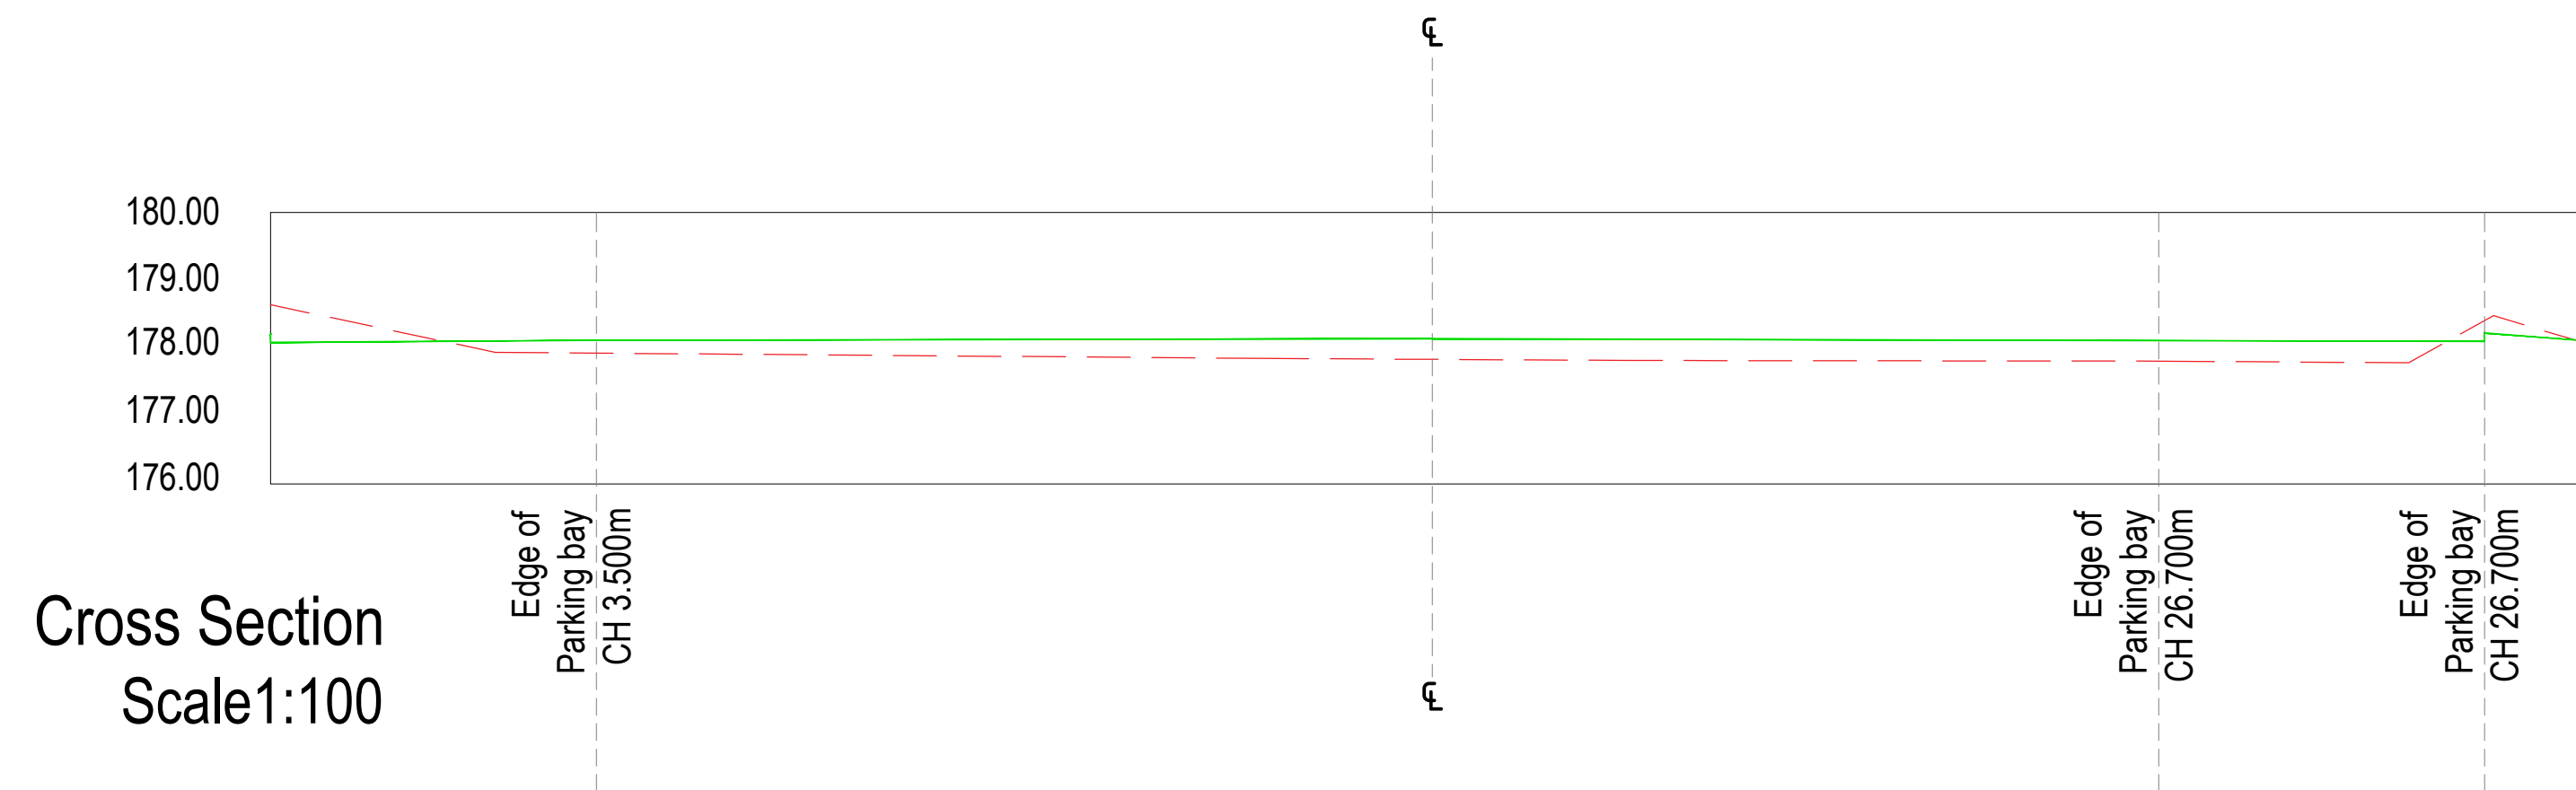


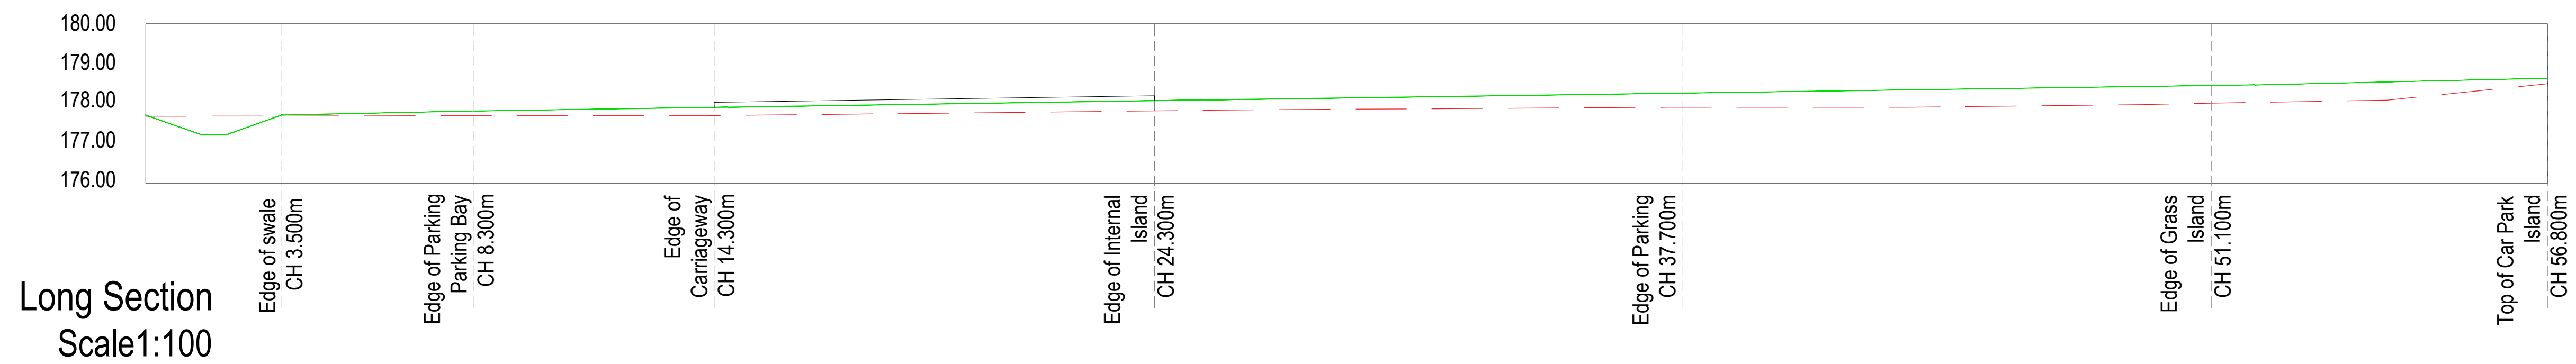

| Rev. | Amendment | Date | Drawn | Ck'd |
|------|-----------|------|-------|------|
|      |           |      |       |      |

Key:

Existing ground levels

Proposed ground levels

© Crown copyright and database rights 2016 Ordnance Survey  
100025302 "You are not permitted to copy, sub-licence, distribute  
or sell any of this data to third parties in any form."

© Hawlfraint y Goron a hawliau cronfa ddata 2016 Arolwg Ordians  
100025302 "Ni chaniateir i chwi gopio, tan-drwyddedu, dosbarthu  
neu werthu y data yma i unrhyw drydydd barti mewn unrhyw ffurf"



MERTHYR TYDFIL  
COUNTY BOROUGH COUNCIL  
ENGINEERING DIVISION

UNIT 5  
MERTHYR TYDFIL INDUSTRIAL PARK  
PENTREBACH  
MERTHYR TYDFIL  
CF48 4TQ

|                  |                          |
|------------------|--------------------------|
| Purpose of Issue | D2 - Suitable for Tender |
|------------------|--------------------------|

|                |                                   |
|----------------|-----------------------------------|
| PROJECT TITLE: | Orbit Centre<br>Overflow Car Park |
|----------------|-----------------------------------|

DRAWING TITLE:

Existing and Proposed

Cross Sections

Sheet 1

|                  |                    |                     |                                 |
|------------------|--------------------|---------------------|---------------------------------|
| DRAWN:<br><br>CD | CHECKED:<br><br>LD | APPROVED:<br><br>CM | SCALE:<br><br>1:100<br><br>@ A1 |
|------------------|--------------------|---------------------|---------------------------------|

|              |          |       |
|--------------|----------|-------|
| PROJECT NO.: | DATE:    | REV.: |
| 027/07/19    | JAN' 20. | T02   |

DRAWING NO.: OCCP-MER-76-XX-M2-C-0004