

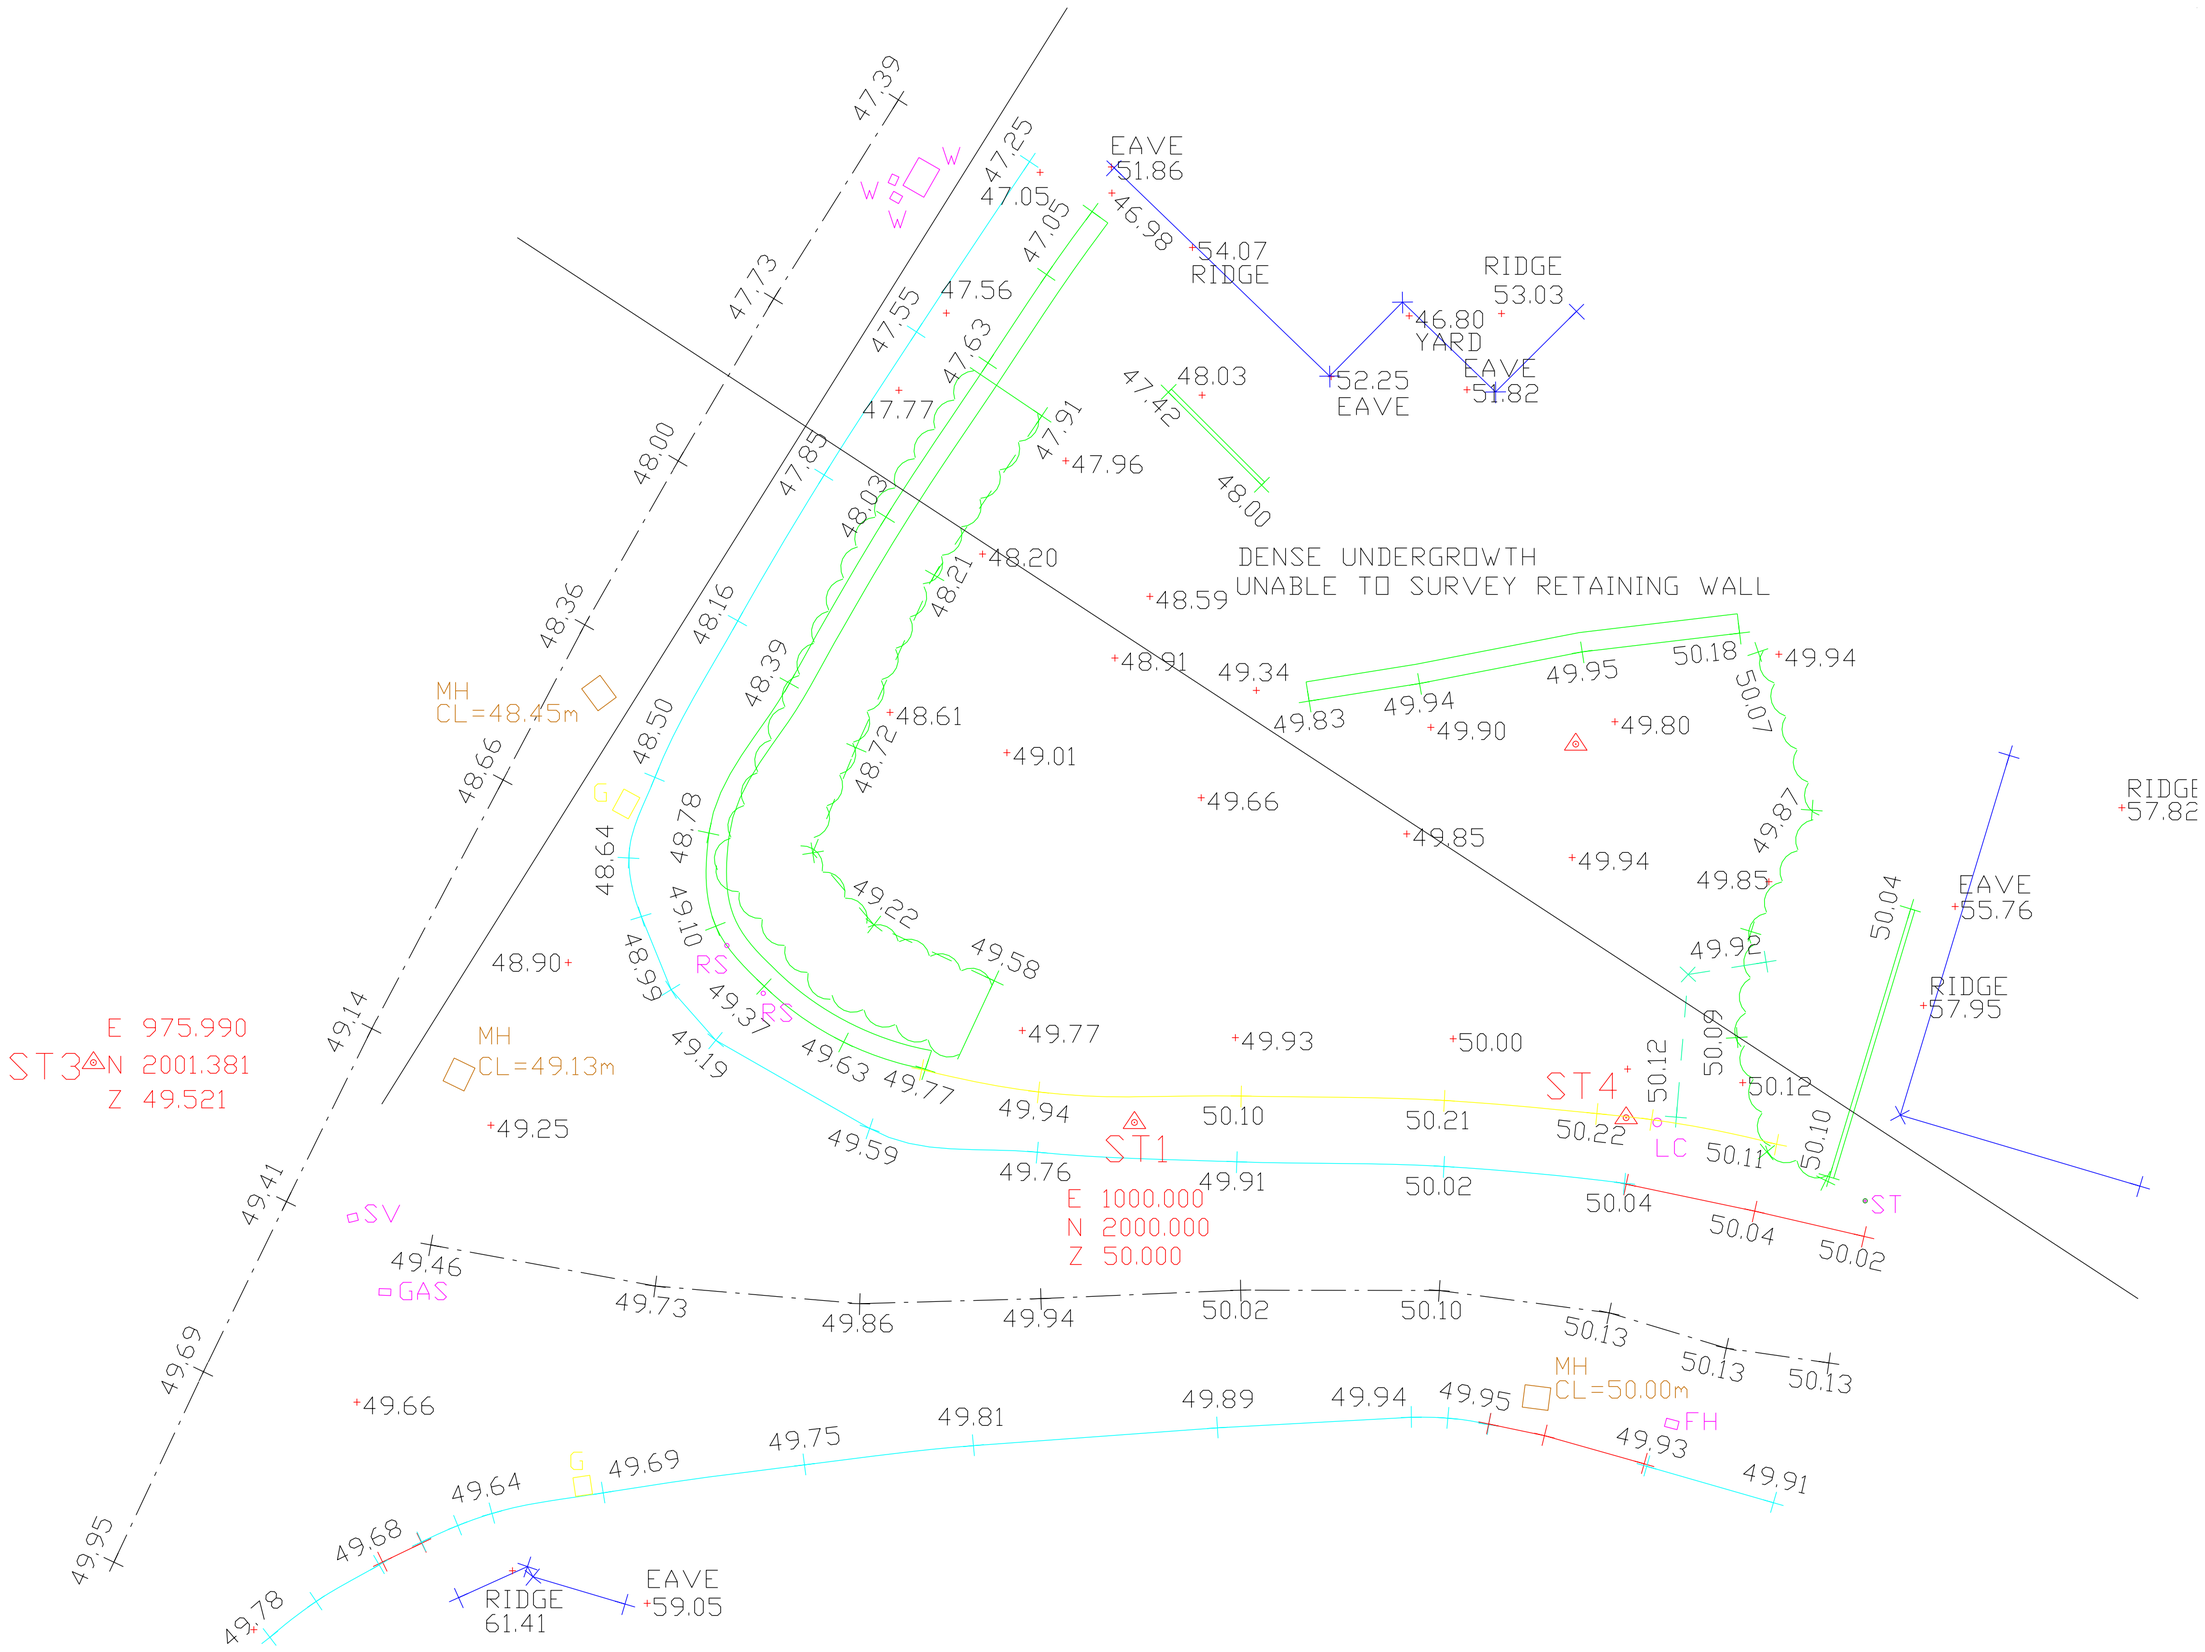


EXISTING SECTION A-A

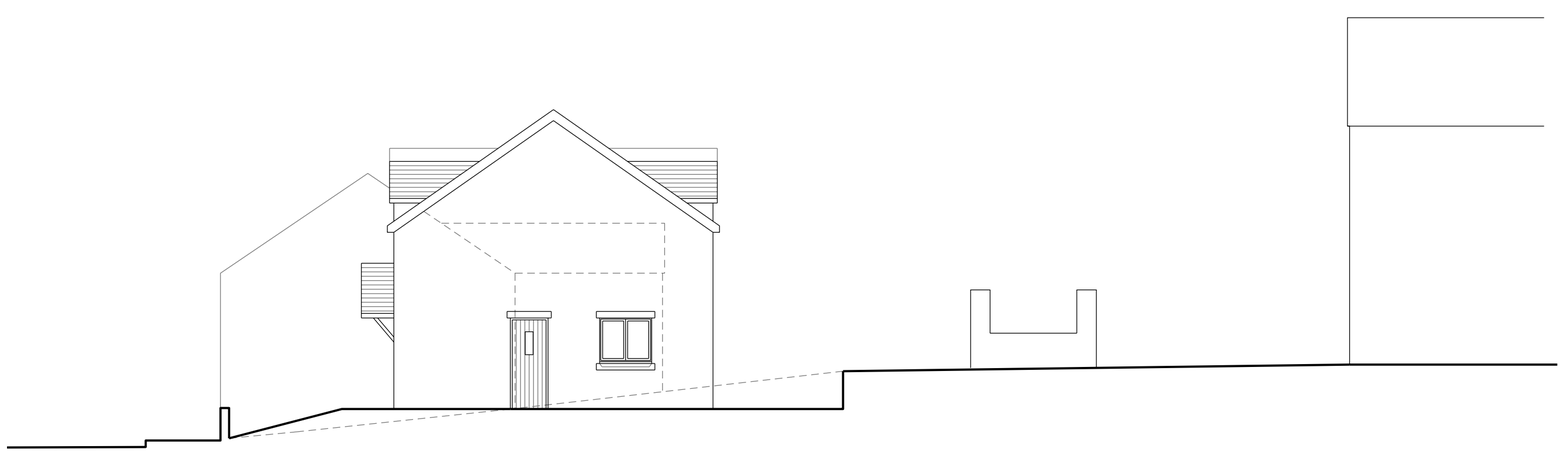

PROPOSED SECTION B-B

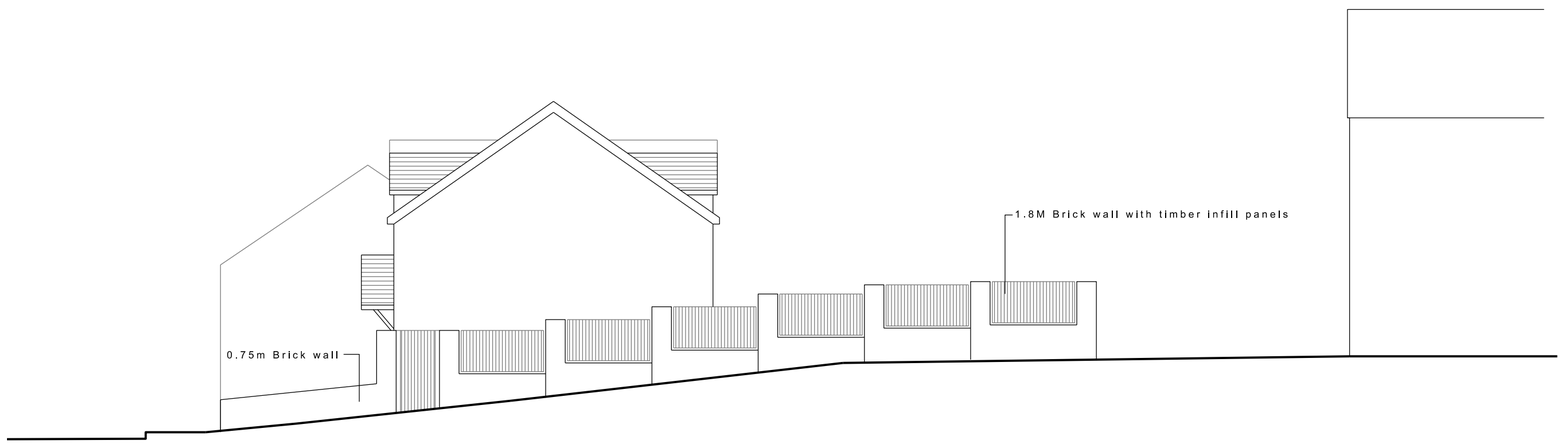

STREET VIEW

project
PROPOSED NEW DWELLING ON LAND FORMALLY KNOWN AS WINSOR COTTAGES ABERFAN

title
TOPO SURVEY & SECTIONS

date	scale	drawn by
OCT 20	1/100 on A1	RAS

drawing number
MR/2020/PL/004

client.
Mr Michael Randall