


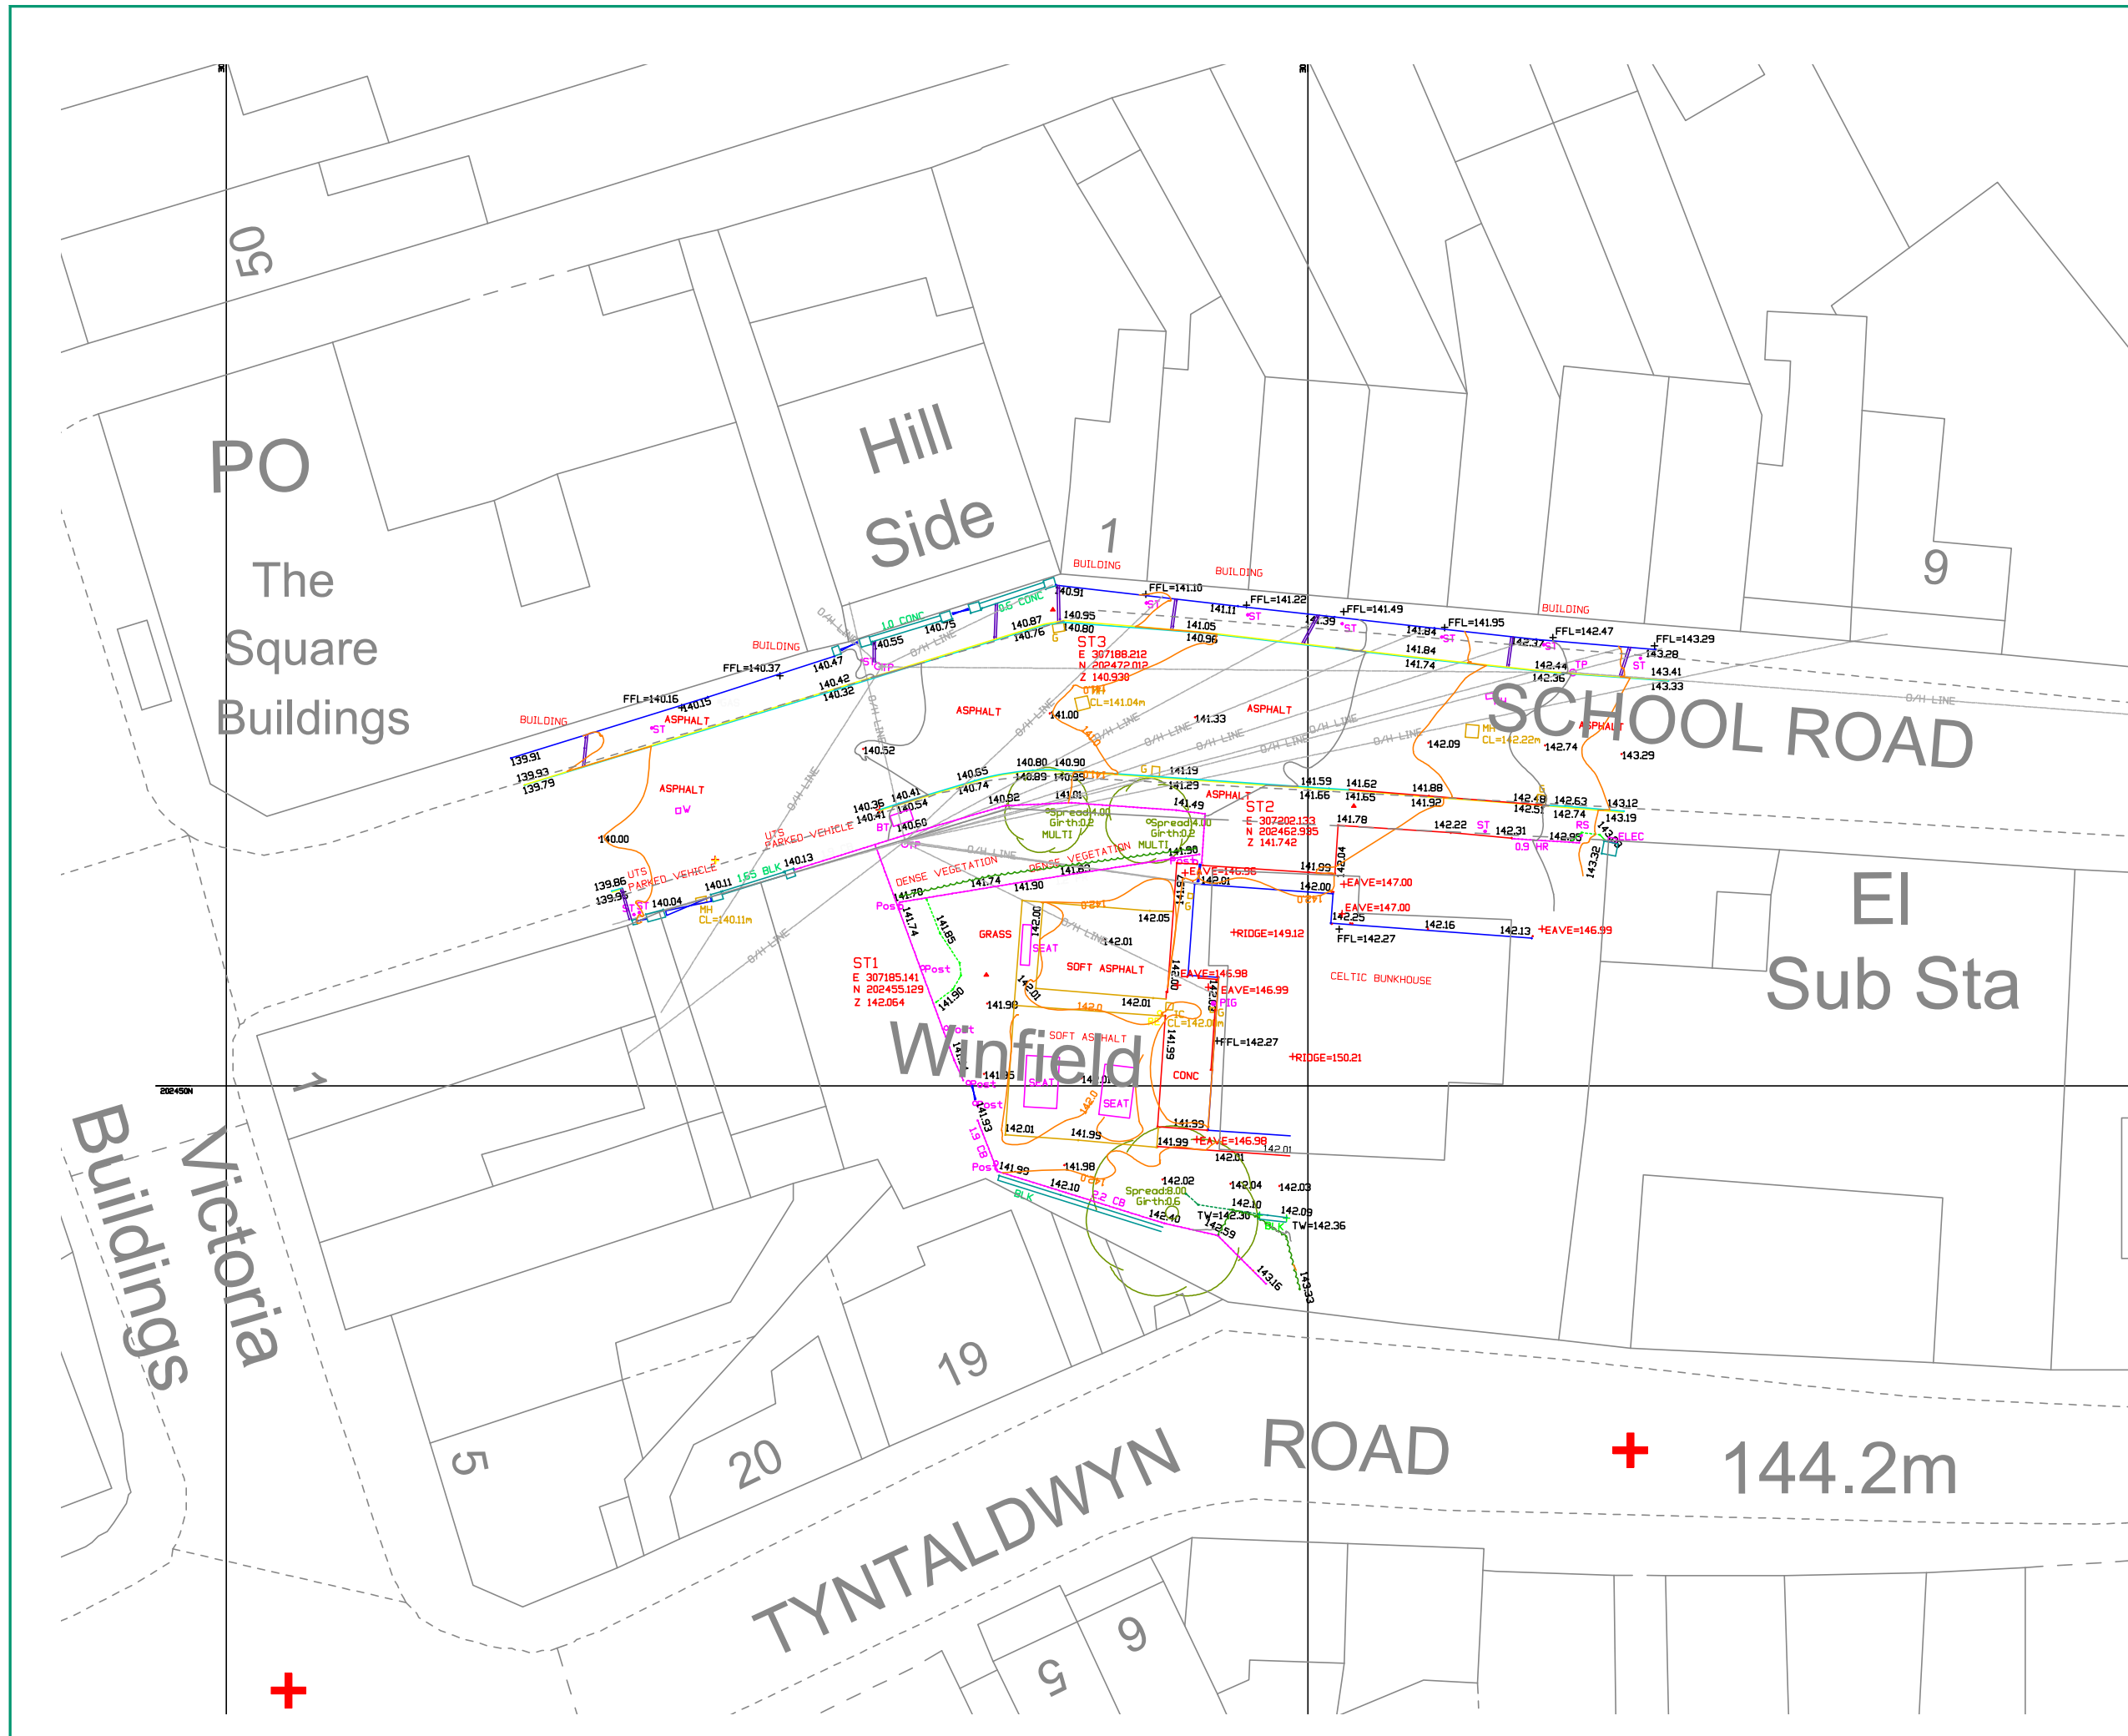

Rev	Amendments	Date	By

NOTES:
1. SITE GRID AND LEVELS ARE BASED UPON ORDNANCE SURVEY VIA THE ACTIVE GPS NETWORK.

Do not scale this drawing
This drawing is copyright.

KEY

	BOTTOM OF BANK		VERGE SURVEY STATION
	TOP OF BANK		TREE HEIGHT
	CONTOURS		POST BOX SQUARE
	CABINET		POST BOX ROUND
	TREE		GRILL SQUARE
	FIRE HYDRANT		GRILL ROUND
	BRITISH TELECOM		BOLLARD ROUND
	CABLE TV		BOLLARD SQUARE
	OVERHEAD LINE		BIN SQUARE
	GAS VALVE		BIN ROUND
	BRICK WALL		SPOT LEVEL
	BLOCK WALL		ASPHALT
	STONE WALL		GRASS
	VEGETATION		H/S
	CLOSE BOARD		HARDSTANDING
	POST RAIL FENCE		BELISHA BEACON
	HERAS FENCE		ROAD SIGN
	POST WIRE FENCE		TRAFFIC SIGNAL
	DROPPED KERB		INSPECTION COVER
	KERB CHANNEL		MANHOLE SQUARE
	TOP OF KERB		MANHOLE ROUND
	RL=46.12		MARKER POST
	EL=43.88		TELEGRAPH POLE
	FFL=40.55		LIGHTING COLUMN
	FR=42.99		GULLY
			WATER METER
			SLUICE VALVE
			STOP TAP

CLIENT
GEORGE AND CO

PROJECT
TOPOGRAPHICAL SURVEY AT
CELTIC BUNKHOUSE
SCHOOL ROAD
MERTHYR

Surveyed by CS	Date 31/03/2023
Drawn CS	Date 31/03/2023
Scales 1:200@A2	Checked: TC
Project Reference No. ALS/5479	
Drawing Number CB/01	