
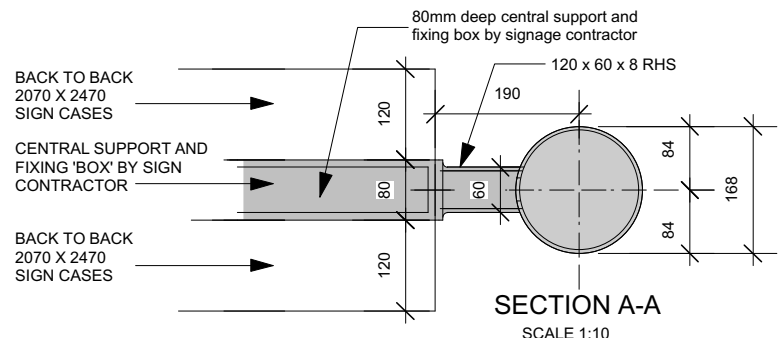
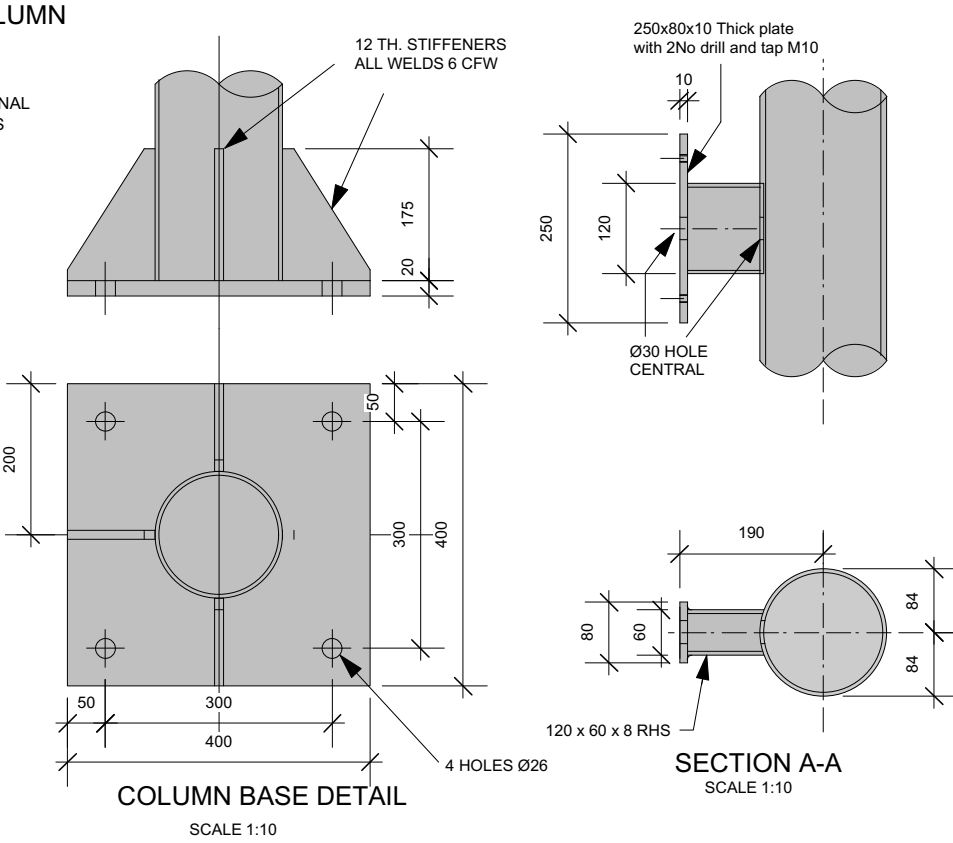
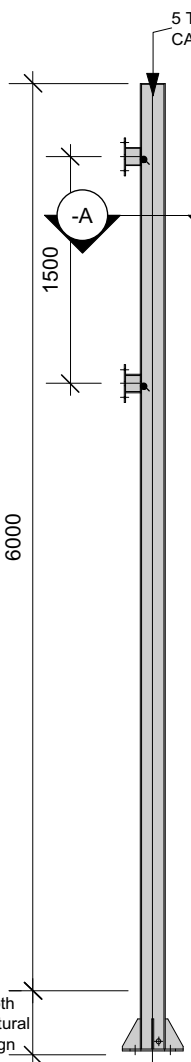
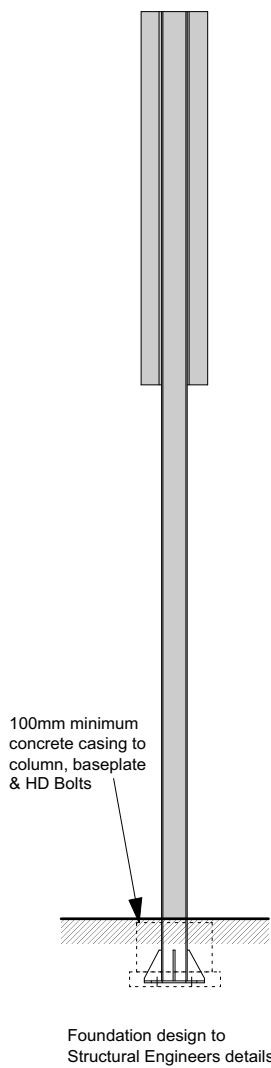



ELEVATION ON STANDARD SITE ENTRANCE SIGN 3m
GROUND TO U/S OF SIGN
SCALE = 1:50

SIDE ELEVATION
SCALE 1:50

SIGNAGE SUPPORT COLUMN
SCALE = 1:50

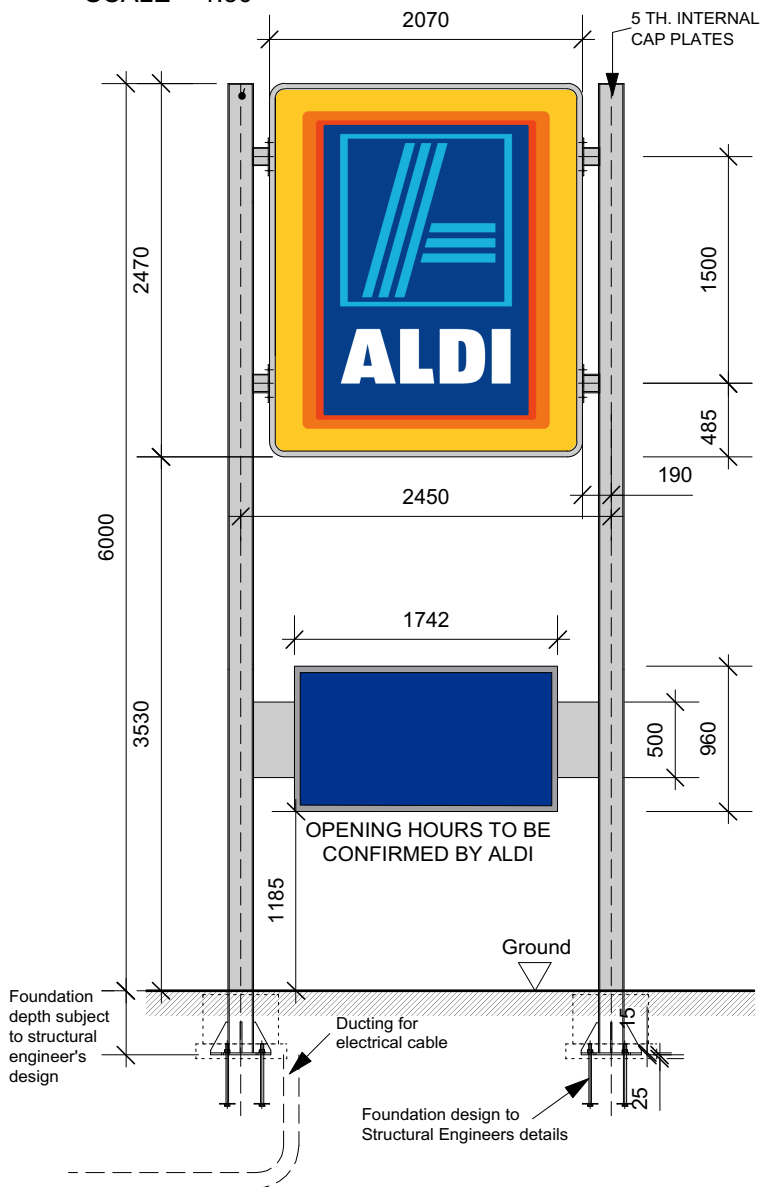

- DOUBLE FACED DOUBLE POST MOUNTED SIGN
- 2no: 2470 x 2070mm (507 LED Type) fixed back to back on central support "box".
 - Central support "box" to be supplied and installed by sign contractor to match sign exactly in size and profile and to be aluminium and finished RAL 9006 to match sign.
 - Standard Site Entrance Sign 6.000m from ground level to top of sign and posts. 3530 from ground level to underside of sign.
 - Steel sign posts by sign contractor or canopy contractor, galvanised and coated (Flat roof store colour - RAL 9006)
 - High quality fabricated aluminium signcases, finished RAL 9006. Sign panel is Polycarbonate with screen-printed 5 colour foil logo.
 - Signs fully internally illuminated by LED.
 - Supply cable to be connected to signage by signage contractor. Underground cables by electrical contractor.
 - No cables or junction boxes to be visible above ground level or fixed to sign.
 - Lower 'showcase' sign by signage contractor including fixing 'wings' bolted to posts.

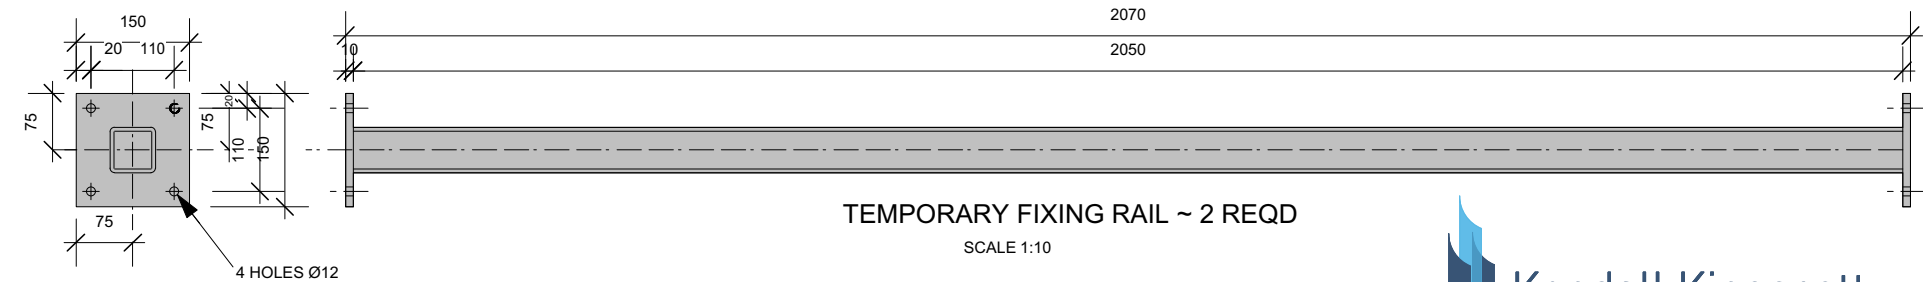

TYPICAL SIGN BRIGHTNESS - CANDELA / SQUARE METRE

colour		candela/m ²	allowance +/-
yellow	(pantone 1235)	92	10%
orange	(pantone 021)	60	12%
red	(warm red)	28	12%
dark blue	(pantone 287)	2,2	5%
light blue	(pantone 638)	15	5%
white		108	5%



Chartered Architects
Chartered Building Surveyors
Interior Designers
CDM Co-ordinators

Glentworth Court, Lime Kiln Close
Stoke Gifford, Bristol BS34 8SR
+44 (0)117 931 2062
www.kendallkingscott.co.uk

Project
Aldi Stores, Merthyr Tydfil
20 Year Refurbishment

Client
Aldi Stores Ltd

Scale Paper Size Filename
Shown A3 150471 P(1)42
© Copyright.

Rv. Date By Ap Note

Drawing Title
Proposed Signs - Entrance Pole Sign
Advertisement Consent

Project No.	Drawing No.	Rev.
150471	P(1)42	
Date	Drawn	Checked
20/10/15	CH	AG
Status	PLANNING	

Check all dimensions and levels on site.