


AMENITY AREA ENCLOSED FROM  
SURROUNDING GARDENS WITH 1.8M  
CLOSE BOARDED FENCING

GROUND FLOOR LAYOUT

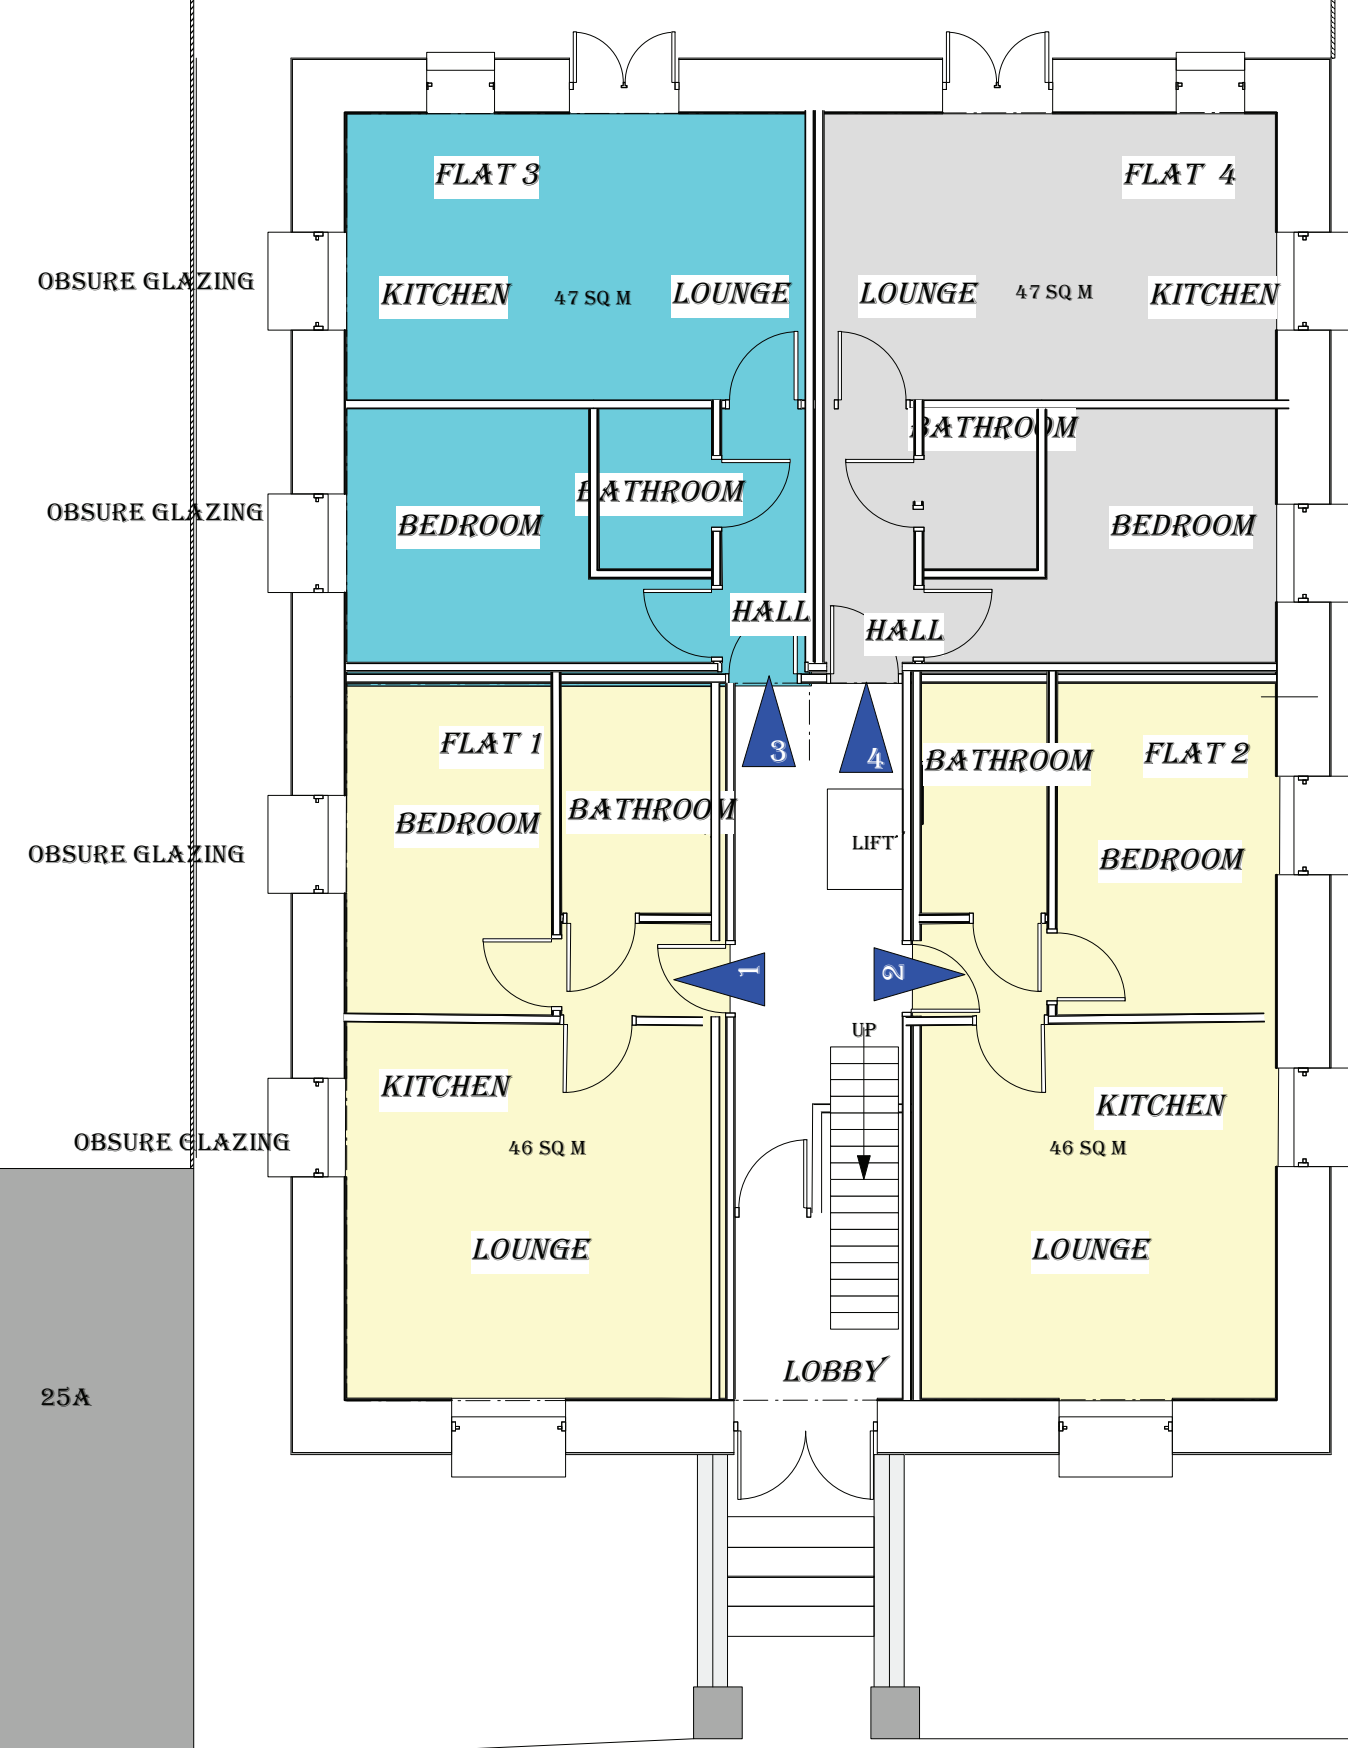

200 SQ METERS OF AMENITY SPACE  
LAID TO GRASS AS PER THE ECOLOGISTS REPORT  
FLOWERING LAWN MIXTURE EL1

BIN STORAGE  
AND  
RECYCLING

LAND STONE PAVING


KITCHEN

EXISTING  
TARMAC

VOID

100.335

FIRST FLOOR LAYOUT

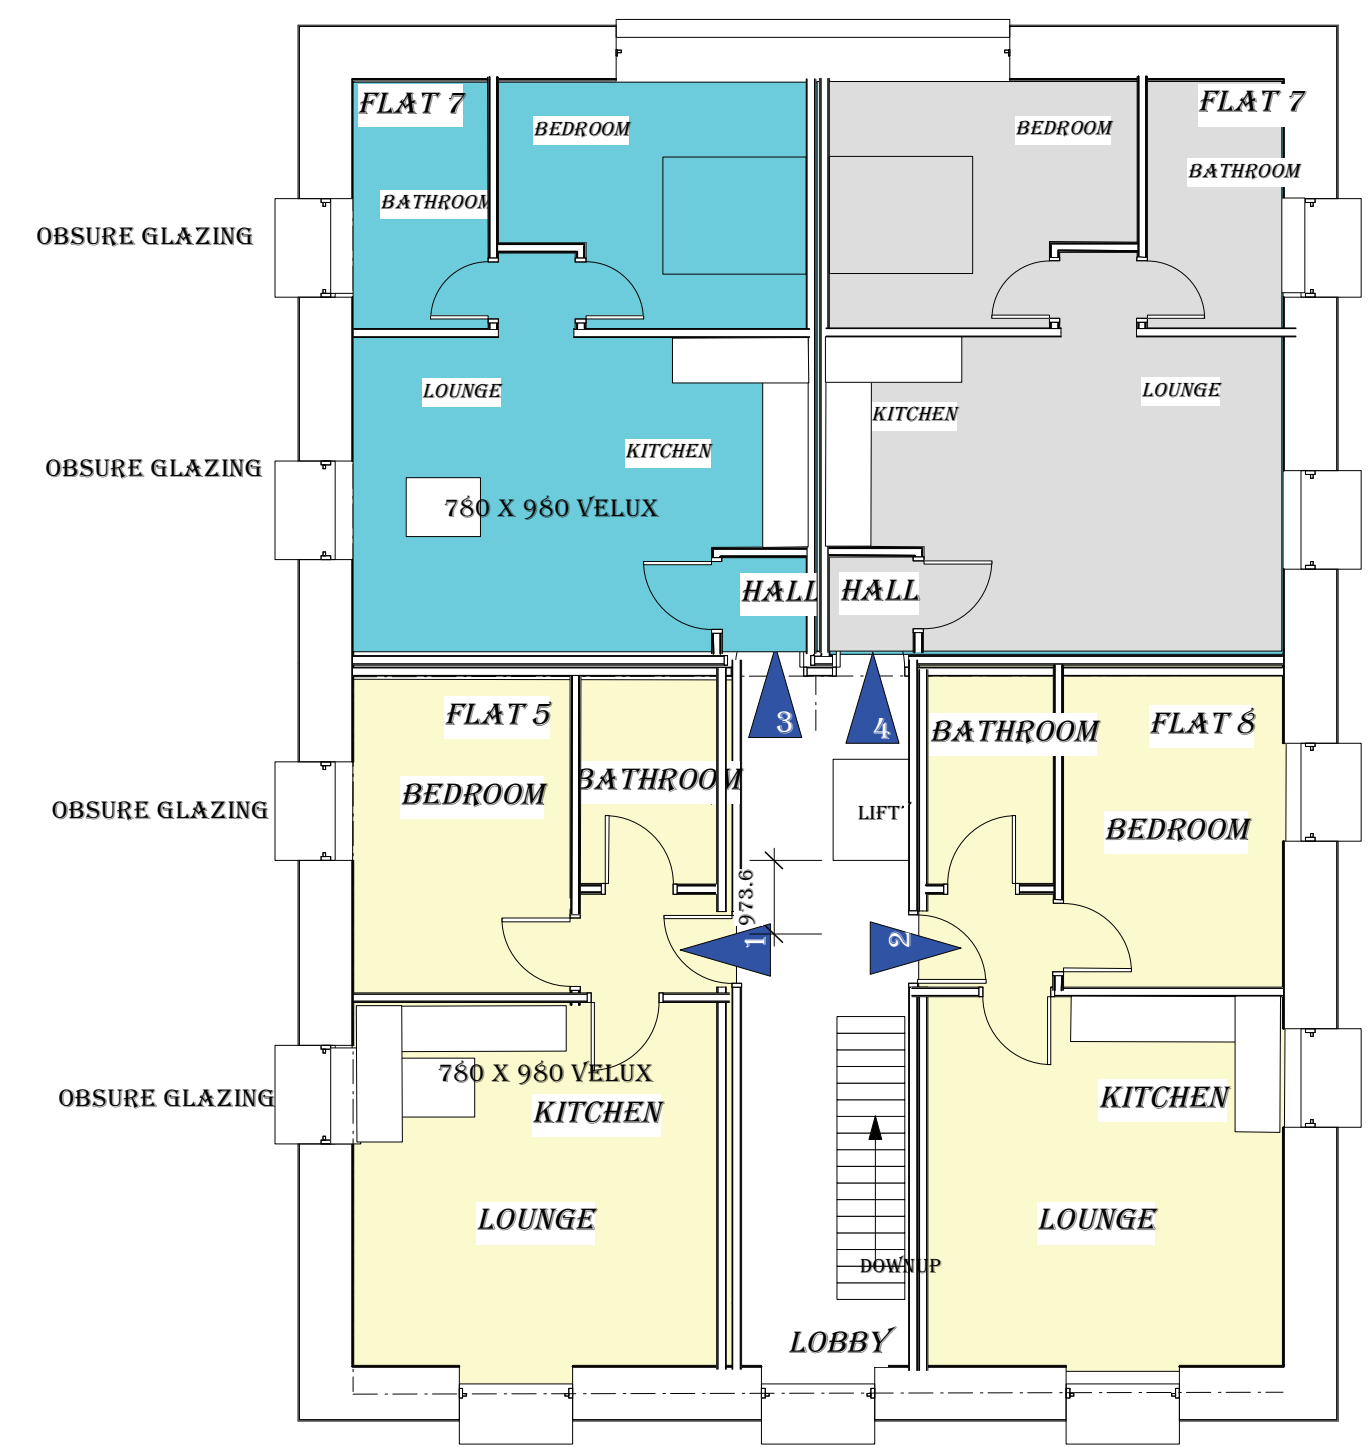

A. OBSURE GLAZING AND LIFTS ADDED  
B DETAILS OF AMENITY AREA

|   |                                                                 |                                      |                       |
|---|-----------------------------------------------------------------|--------------------------------------|-----------------------|
|  <div>Skerryvore Designs Ltd<br/>Sexton's Tower<br/>2 Caerphilly Road<br/>Bassaleg,<br/>Newport,<br/>NP10 9LE.<br/>Phone 01633 897922<br/>Mobile 07816 934352<br/>steve_groucott@hotmail.com</div> | JOB<br>TITLE<br>Brynhyfryd Chapel<br>Thomas Street<br>Treharris | DRAWING<br>TITLE<br>Proposed layouts | DRAWING No. SD481 05B |
|   |                                                                 |                                      | SCALE 1/100           |
|   |                                                                 |                                      | DATE May 23           |