




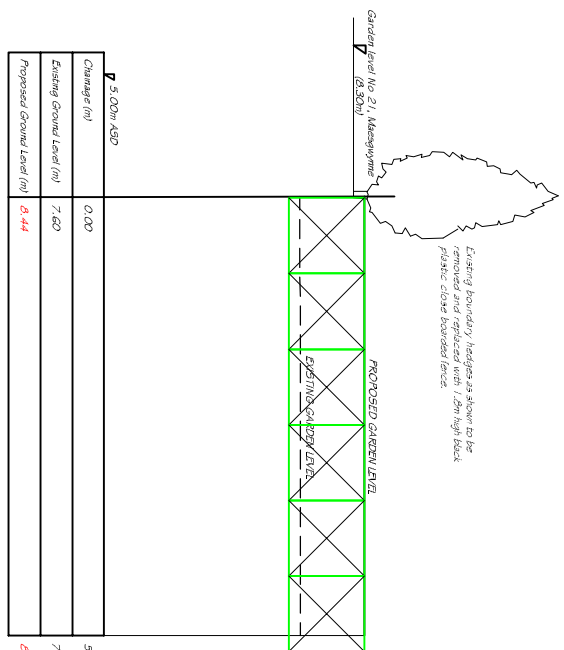


CROSS SECTION 2-2 (1:100)

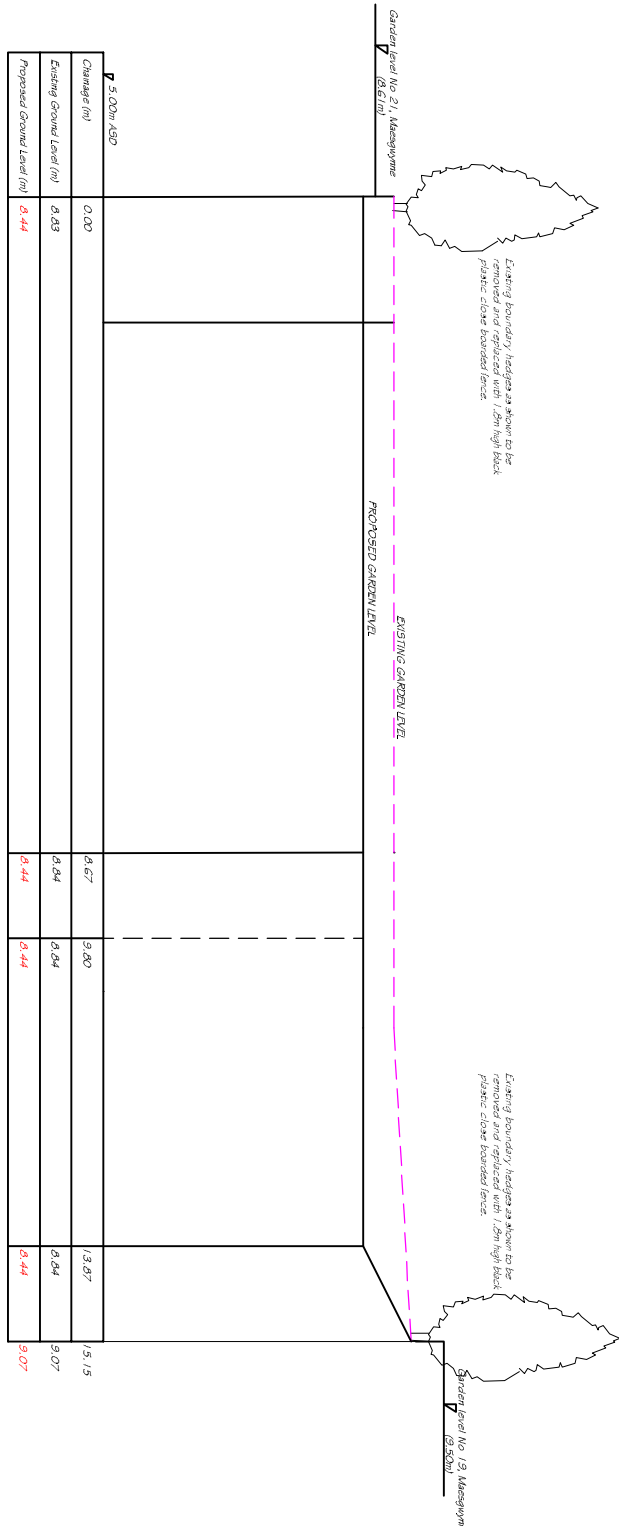


CROSS SECTION X-X (1:100)

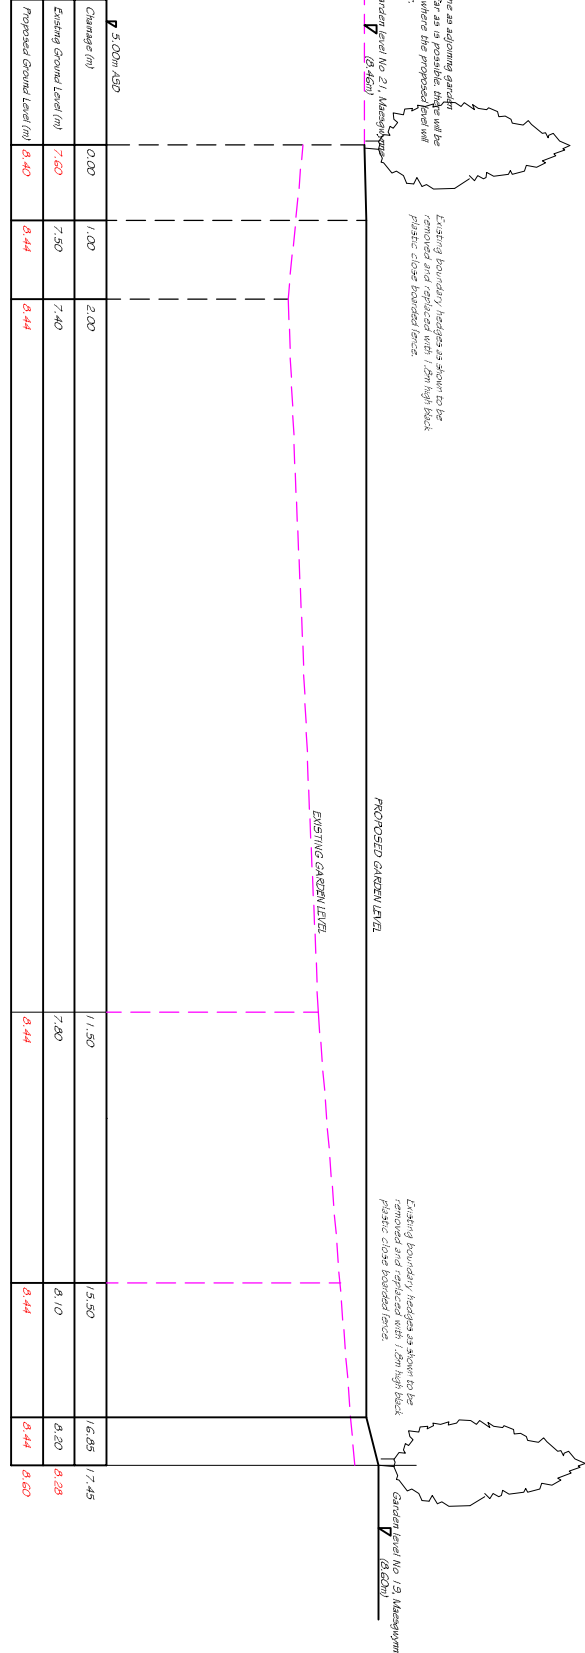

CROSS SECTION Y-Y

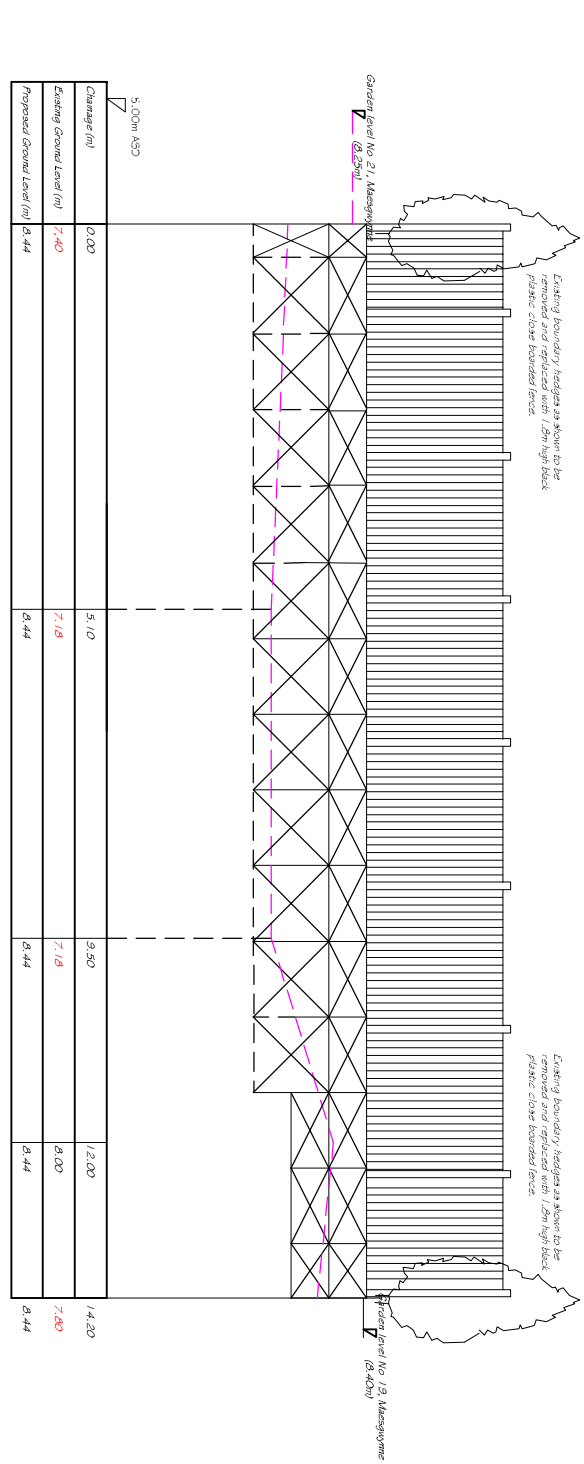

CROSS SECTION Z-Z

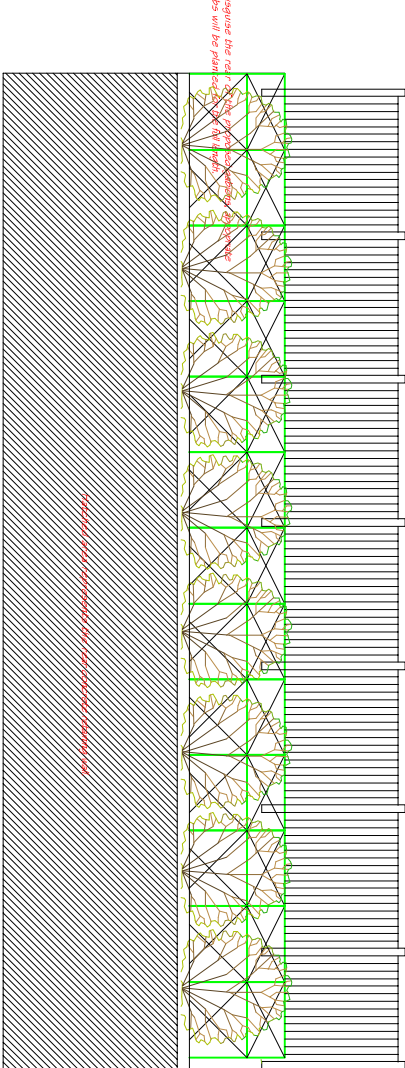


STREET SCENE FROM REAR (1:100)



NOTE
THE EXISTING SIDE BOUNDARY HEDGES ARE TO BE REMOVED AND REPLACED WITH 1.8 m HIGH BLACK PLASTIC CLOSE BOARDED FENCING WITH 140x100mm POSTS AT 1.80m C/C.
THE REAR HEDGE IS TO BE REMOVED.
THERE WILL BE NO NEW BOUNDARY TREATMENT TO THE REAR ACTUAL BOUNDARY.

Amended 2nd December 2020

EXISTING BLOCK PLAN 1:100

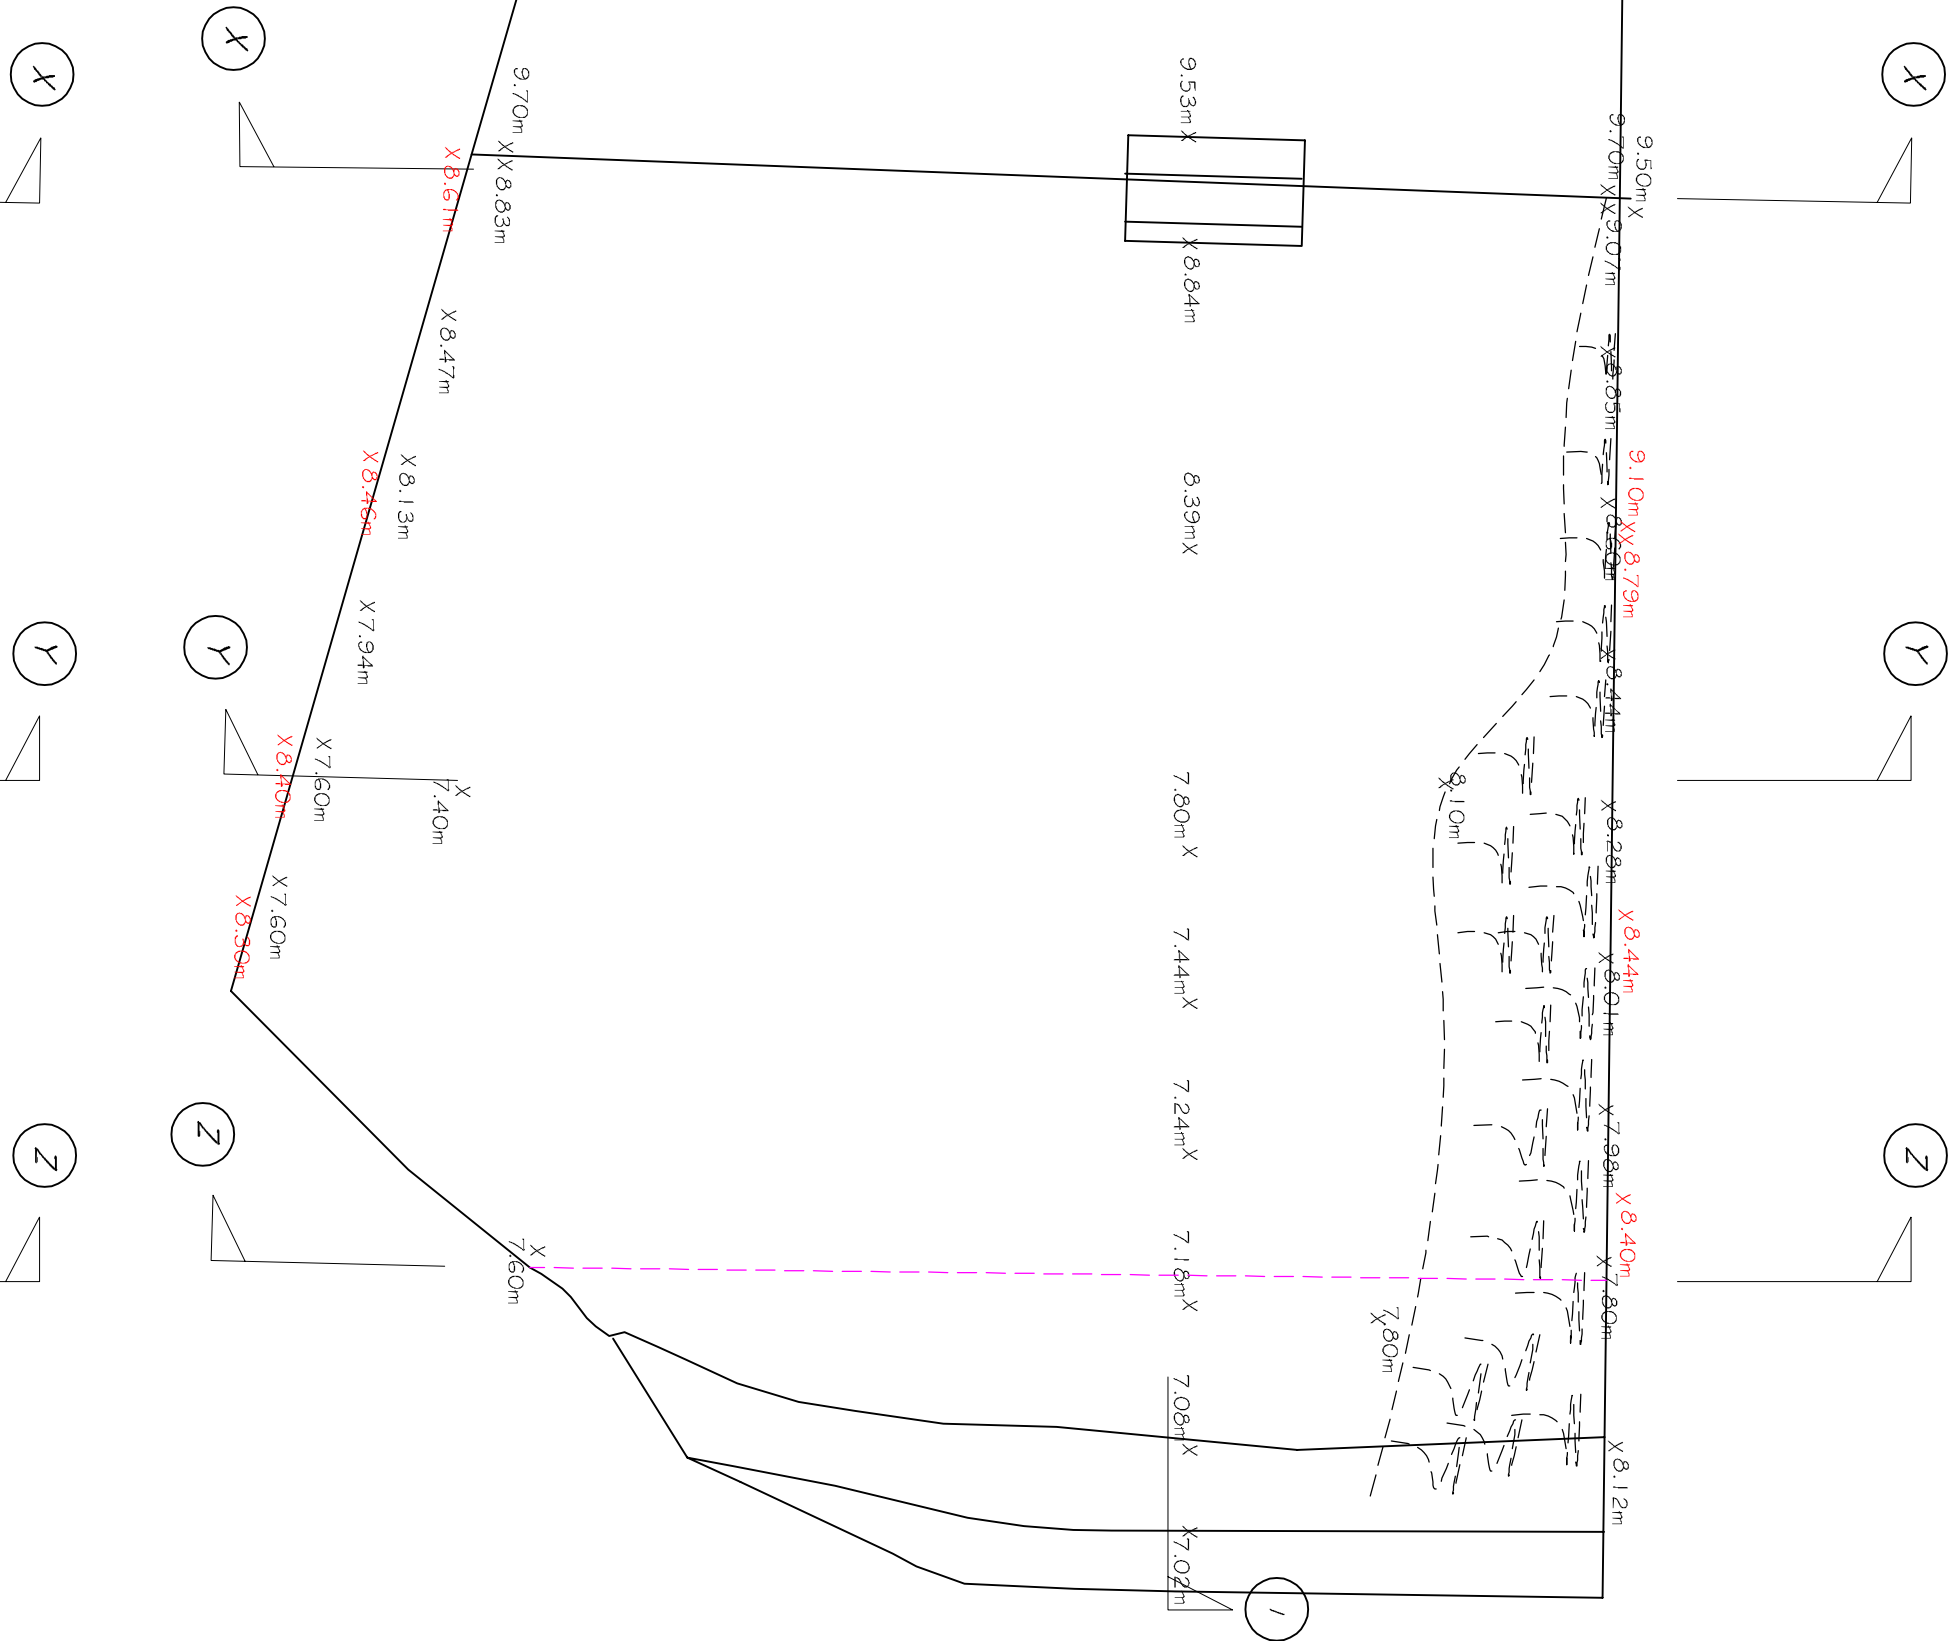

PROPOSED BLOCK PLAN 1:100

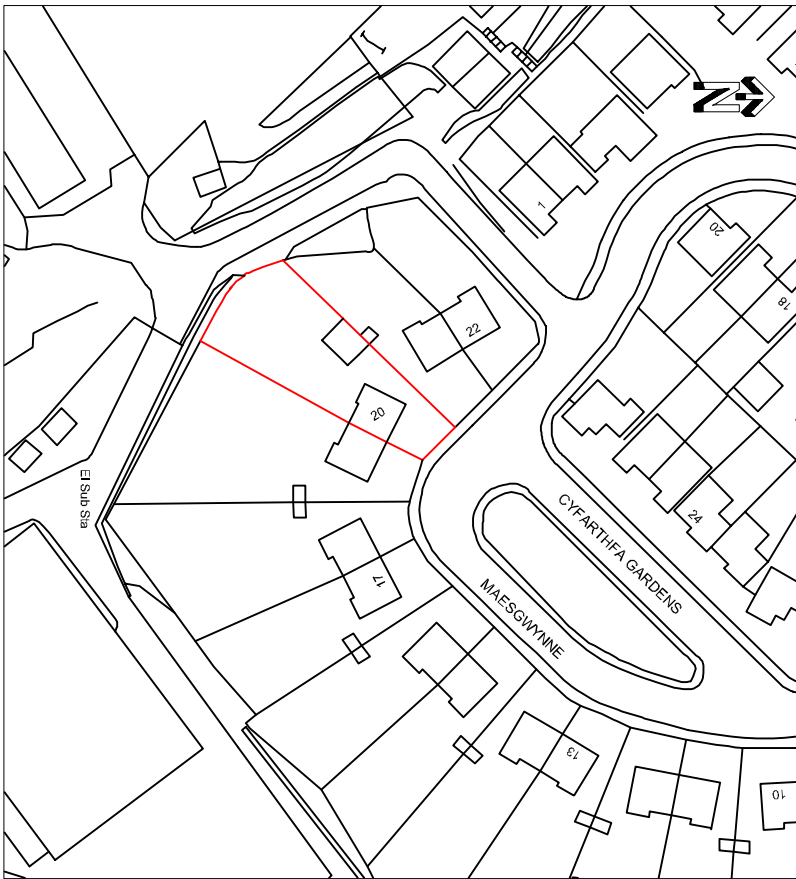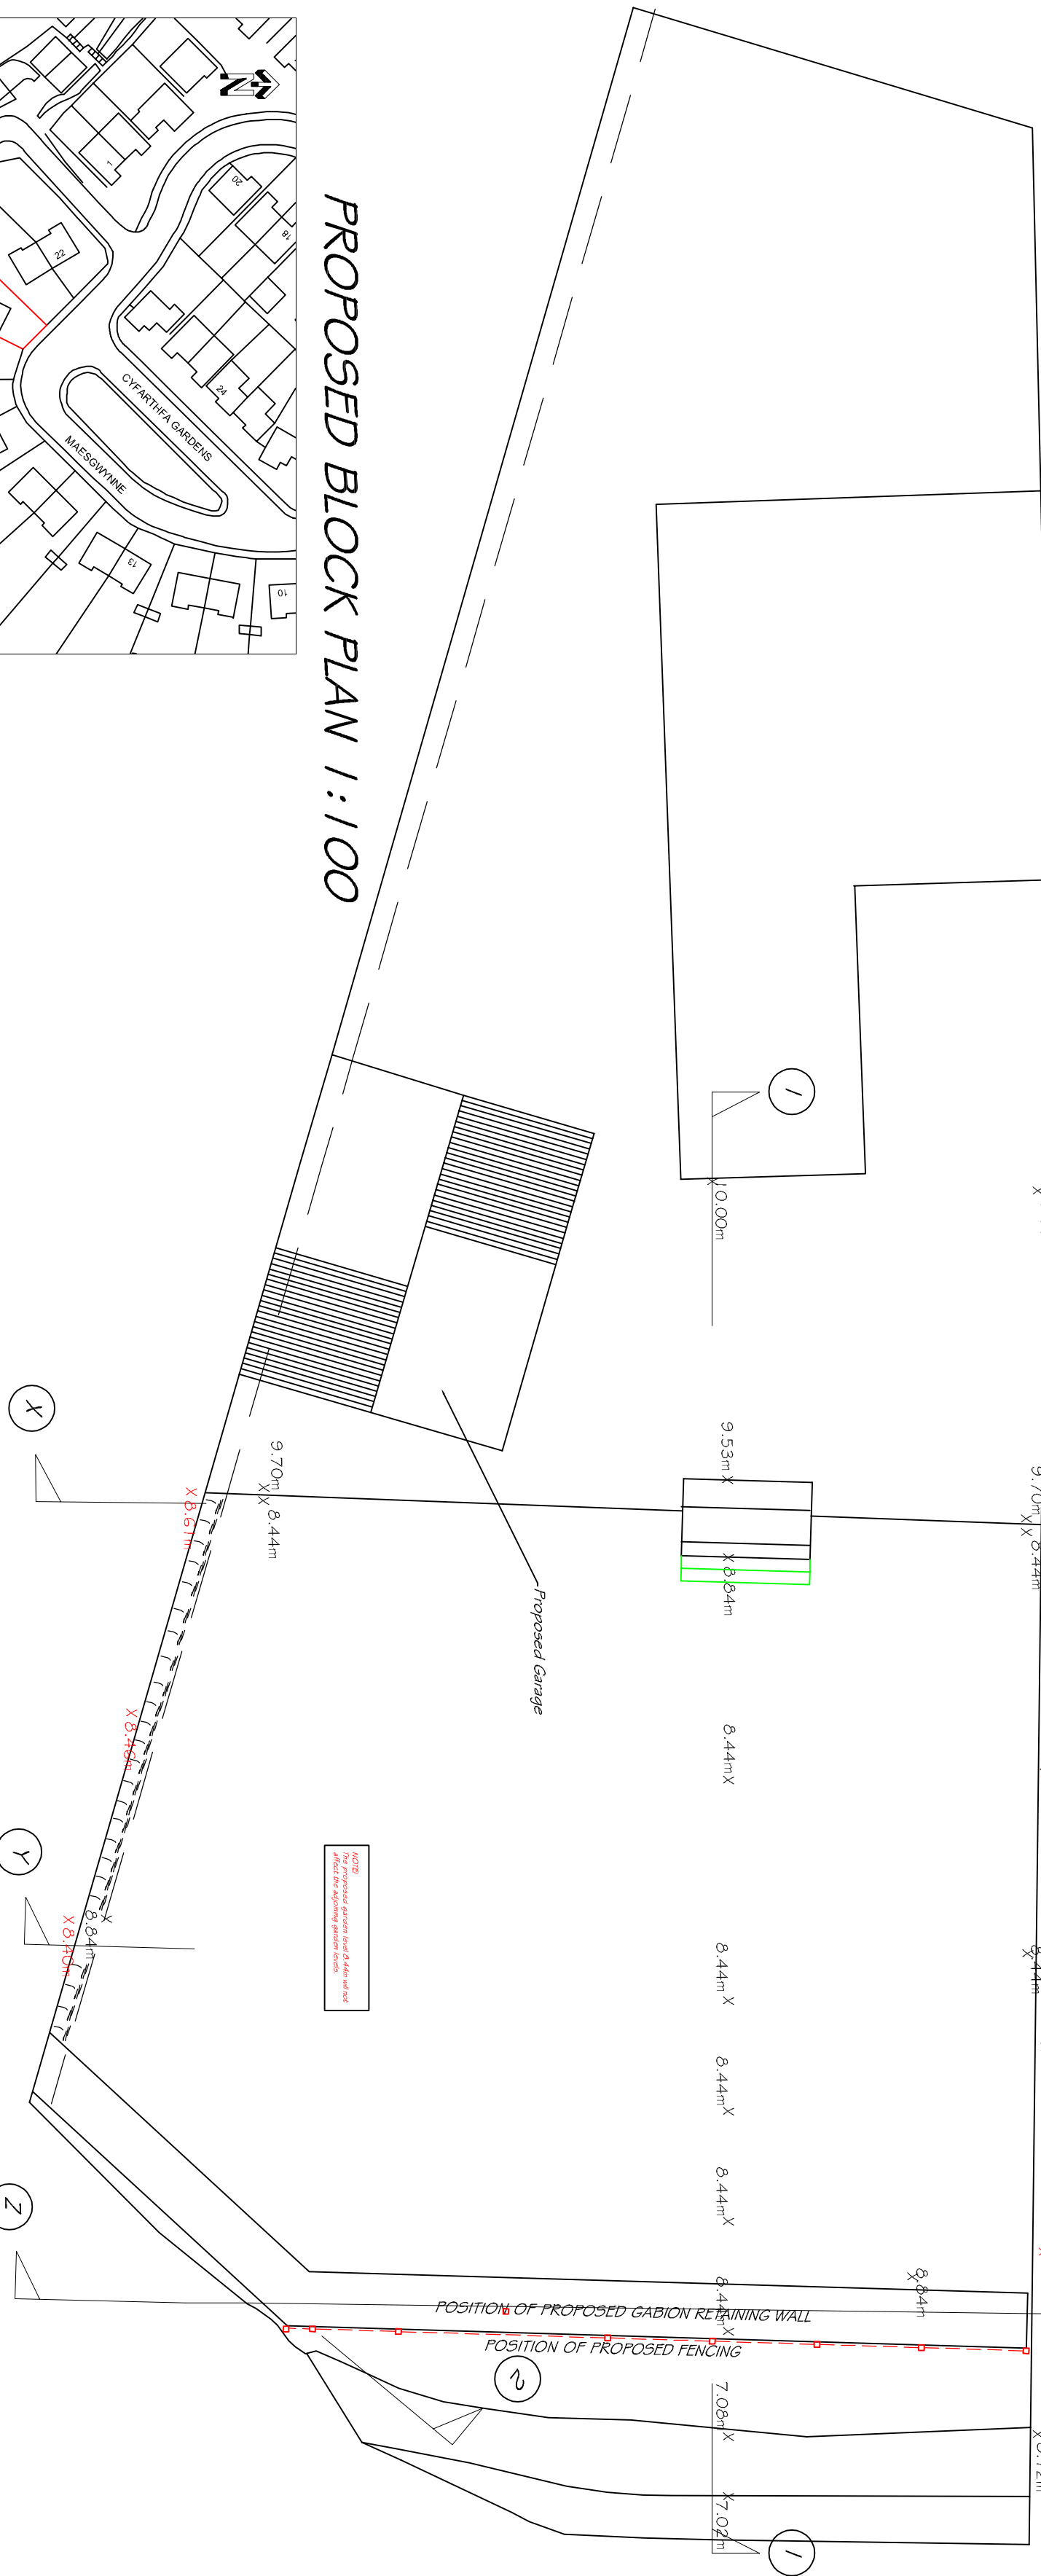

LOCATION PLAN 1:1250