


Notes:

1. The restoration proposals are consistent with the landform and landscape treatments shown on Drawing ESID5 'Restoration' for the Pollution Prevention and Control (PPC) Application (dated 05/05/04).
2. For details relating to the specification, implementation, establishment and management of the landscape restoration please refer to the 'Landscape Restoration Supporting Statement' that is submitted alongside this plan.

Legend:

- Red Line Boundary
- Restoration contours
(Shown at 5m intervals)
- Drainage ditches
- Area restored to meadow
- Area of completed restoration

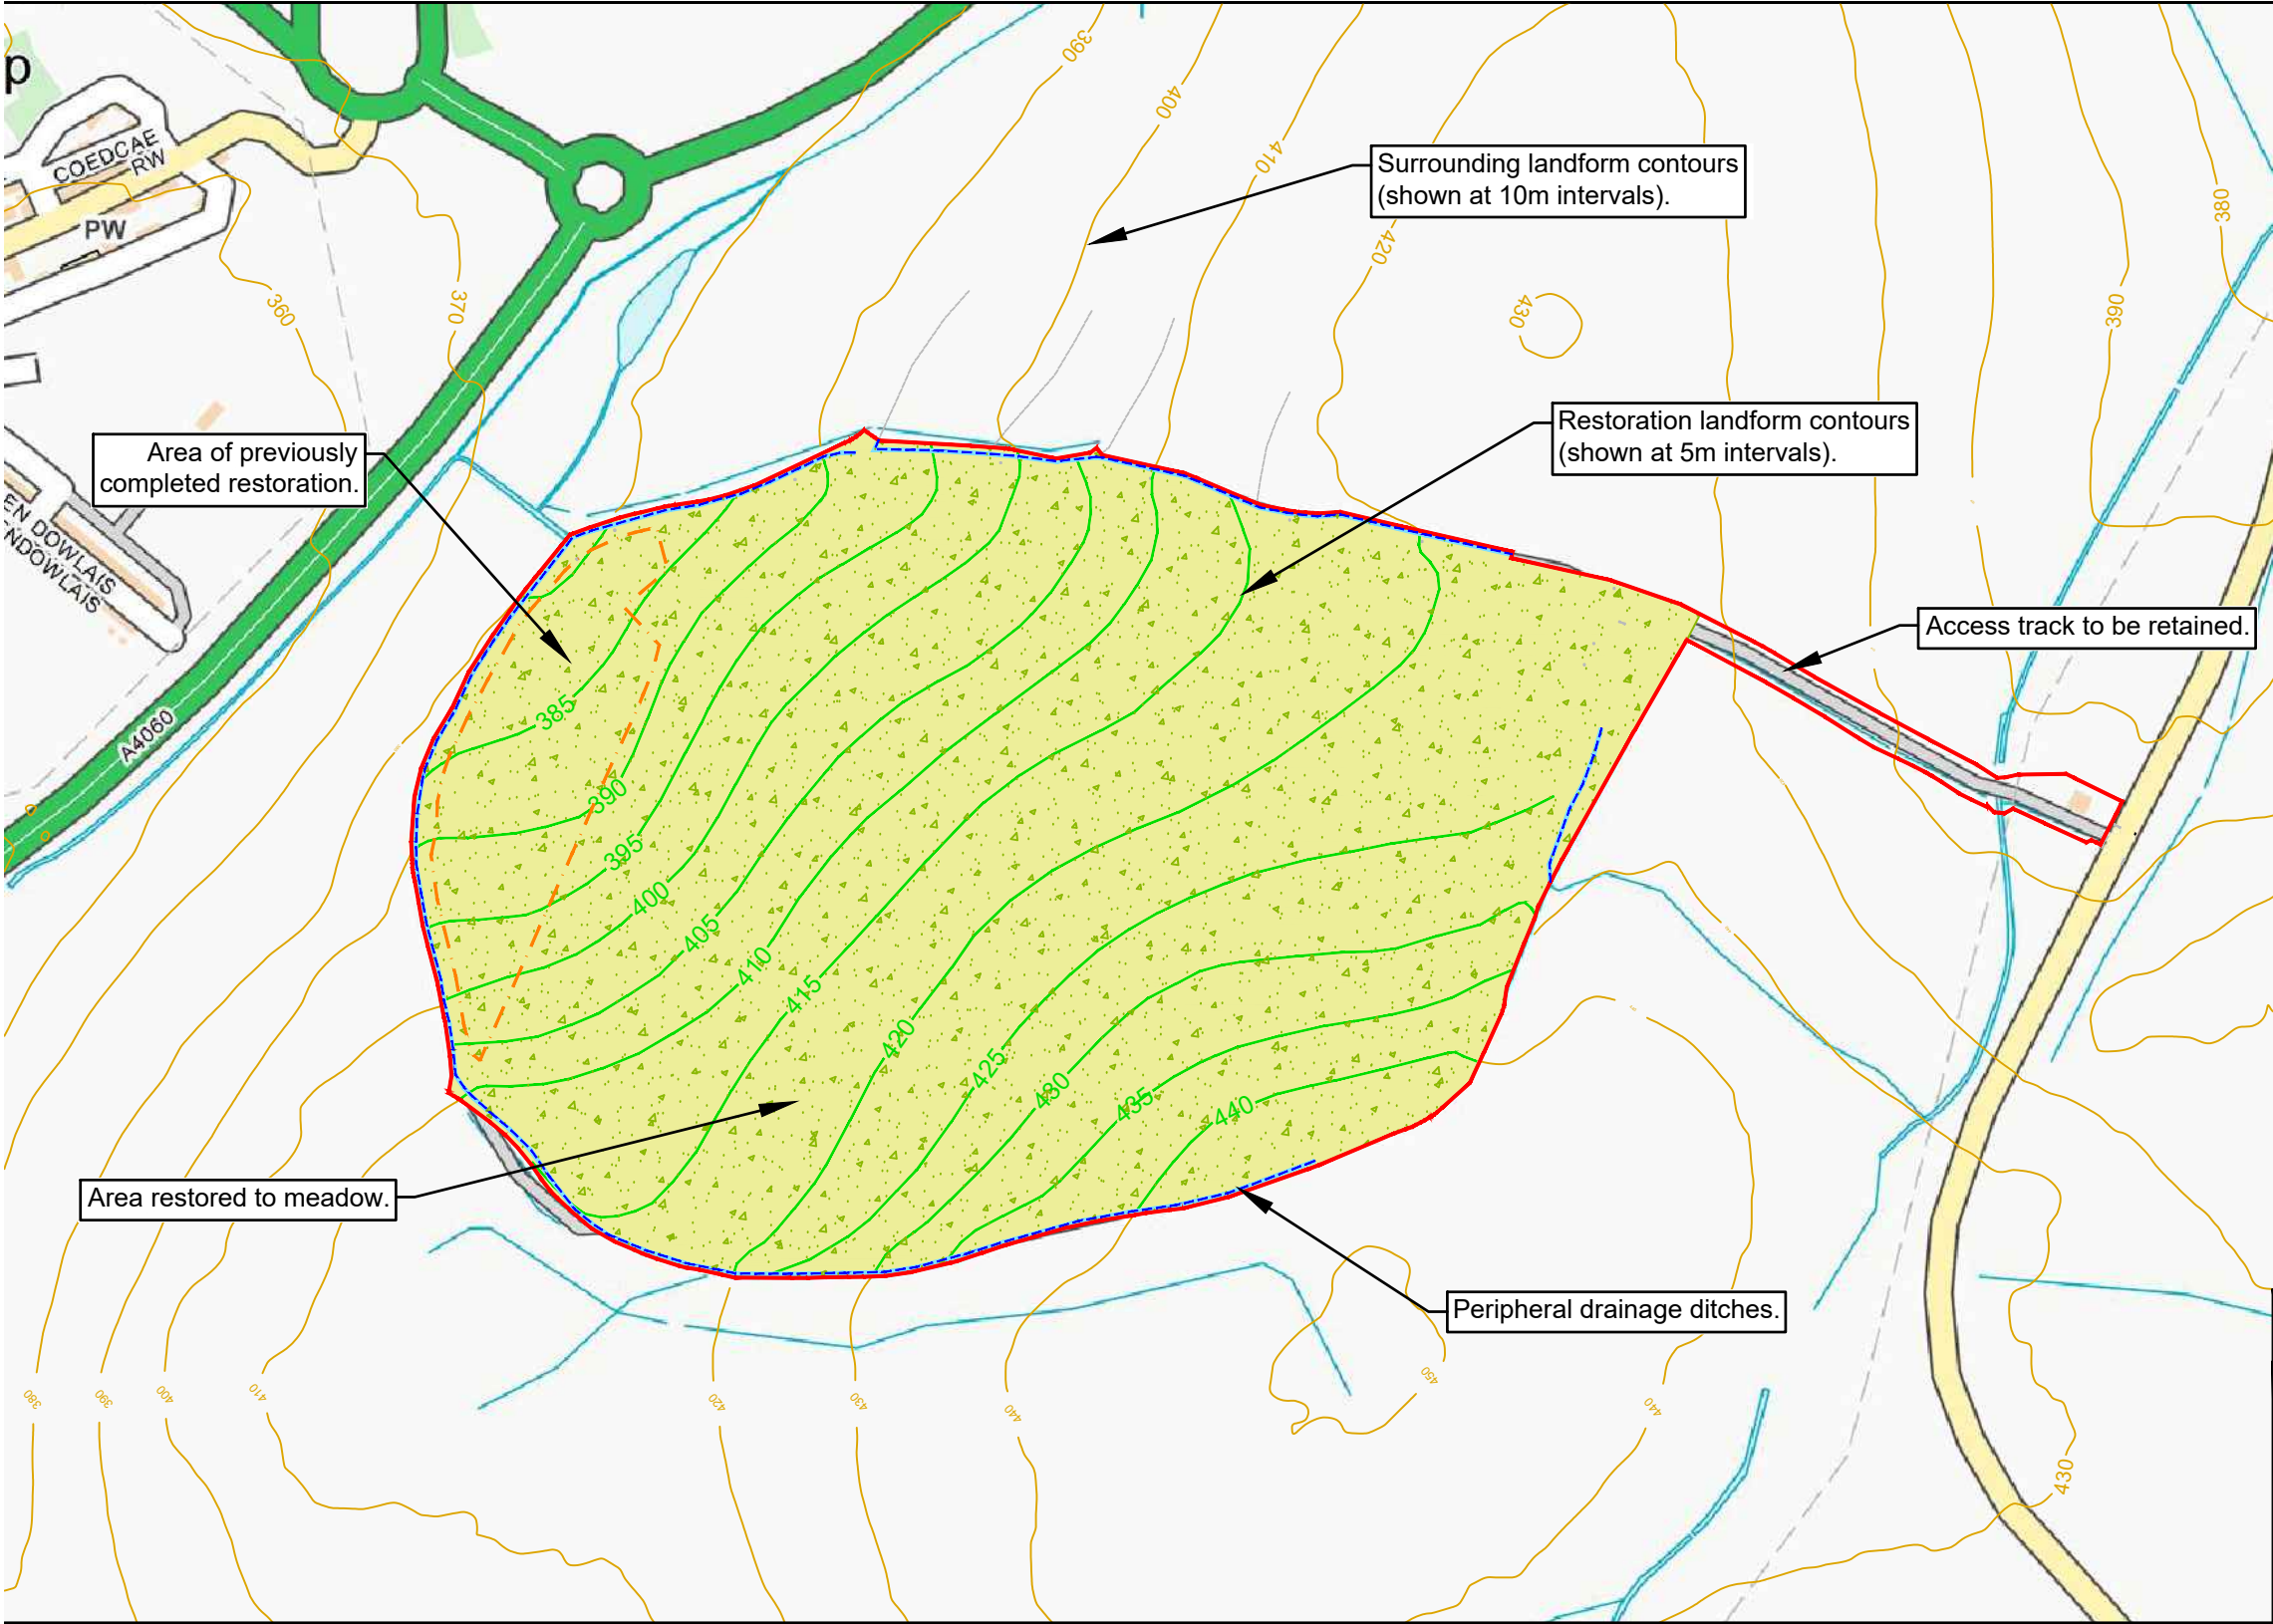

Reproduced from Superplan Data © (scale-free) by permission of Ordnance Survey © on behalf of The Controller of Her Majesty's Stationery Office. © Crown copyright 2006 all rights reserved. Licence number 100036438.

REV.	DATE	DRAWN	DESCRIPTION

THIS INFORMATION IS CONFIDENTIAL AND THE PROPERTY OF BIFFA WASTE SERVICES LTD. AND IS RELEASED ON CONDITION THAT NONE OF THE INFORMATION SHALL BE DISCLOSED TO ANY THIRD PARTY OR REPRODUCED IN WHOLE OR PART WITHOUT THE PRIOR CONSENT IN WRITING OF BIFFA WASTE SERVICES LTD.

Biffa

Biffa Waste Services Ltd
Poplars Landfill site
Lichfield Road
Cannock
Staffordshire
WS11 8NQ
Mob: 07834092155
e-mail michelle.saunders@biffa.co.uk

PROJECT	PLANNING				
LOCATION	TRECATTI LANDFILL SITE				
DRAWING TITLE	LANDSCAPE RESTORATION PLAN				
DRAWING No.	TL LR-01		COMPUTER REF. T3038100		
DRAWN	MBJ	DATE	22/05/26	SCALE(S)	1:5000@A3