



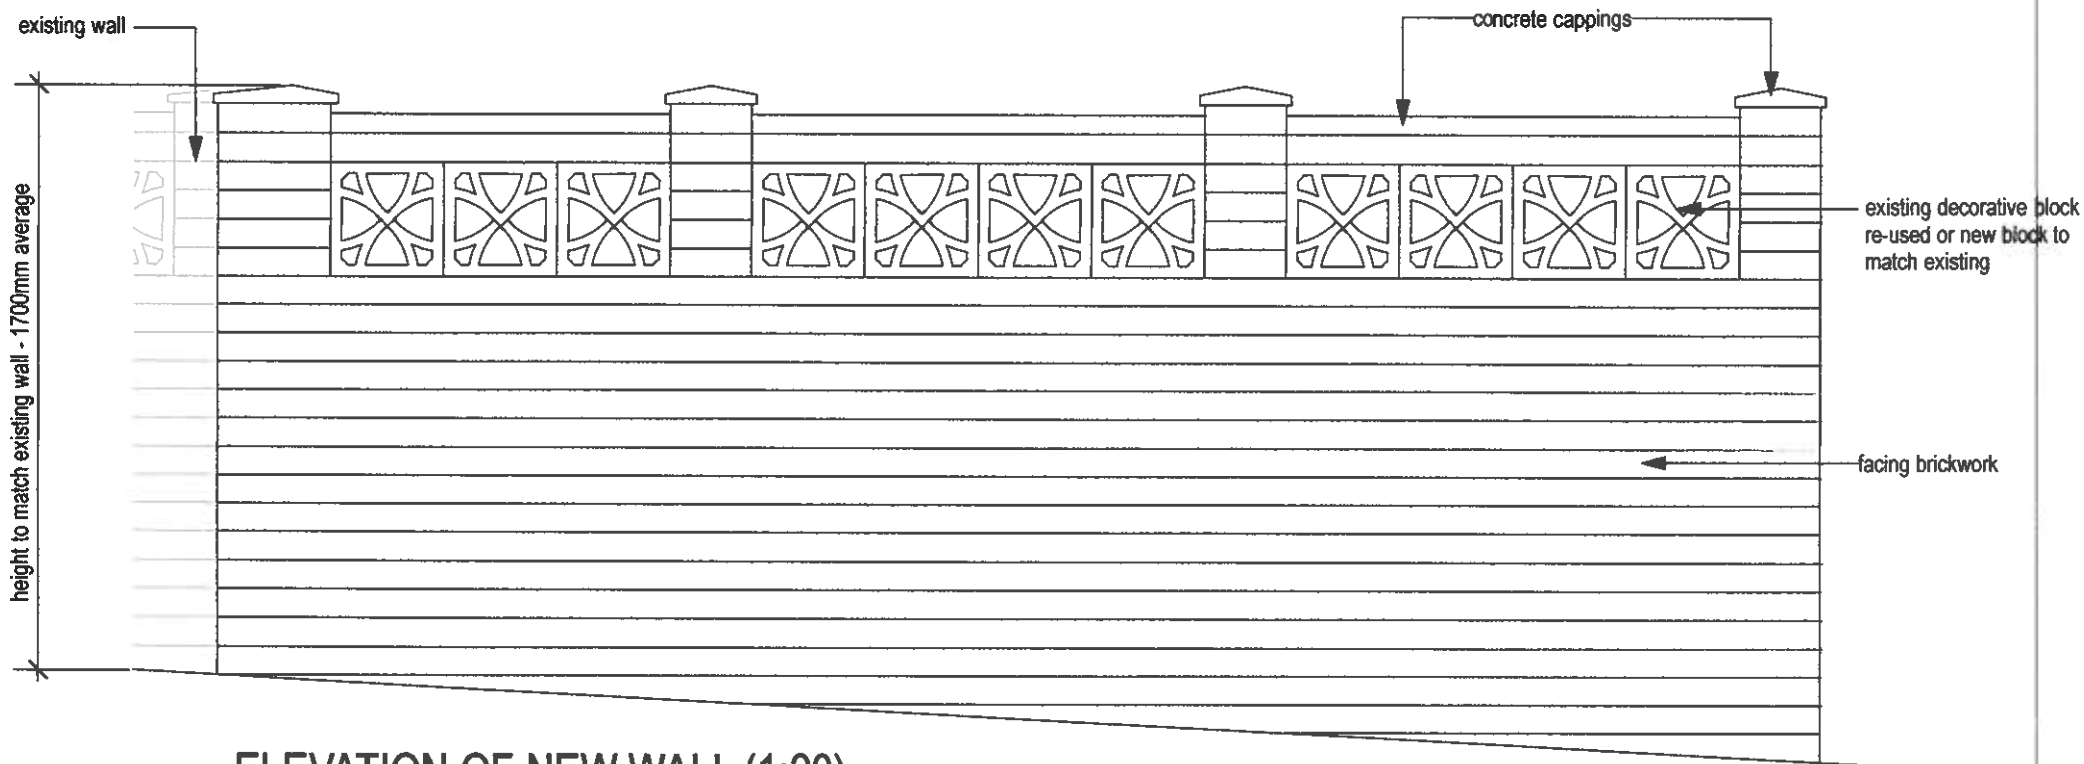

ELEVATION OF NEW WALL (1:20)

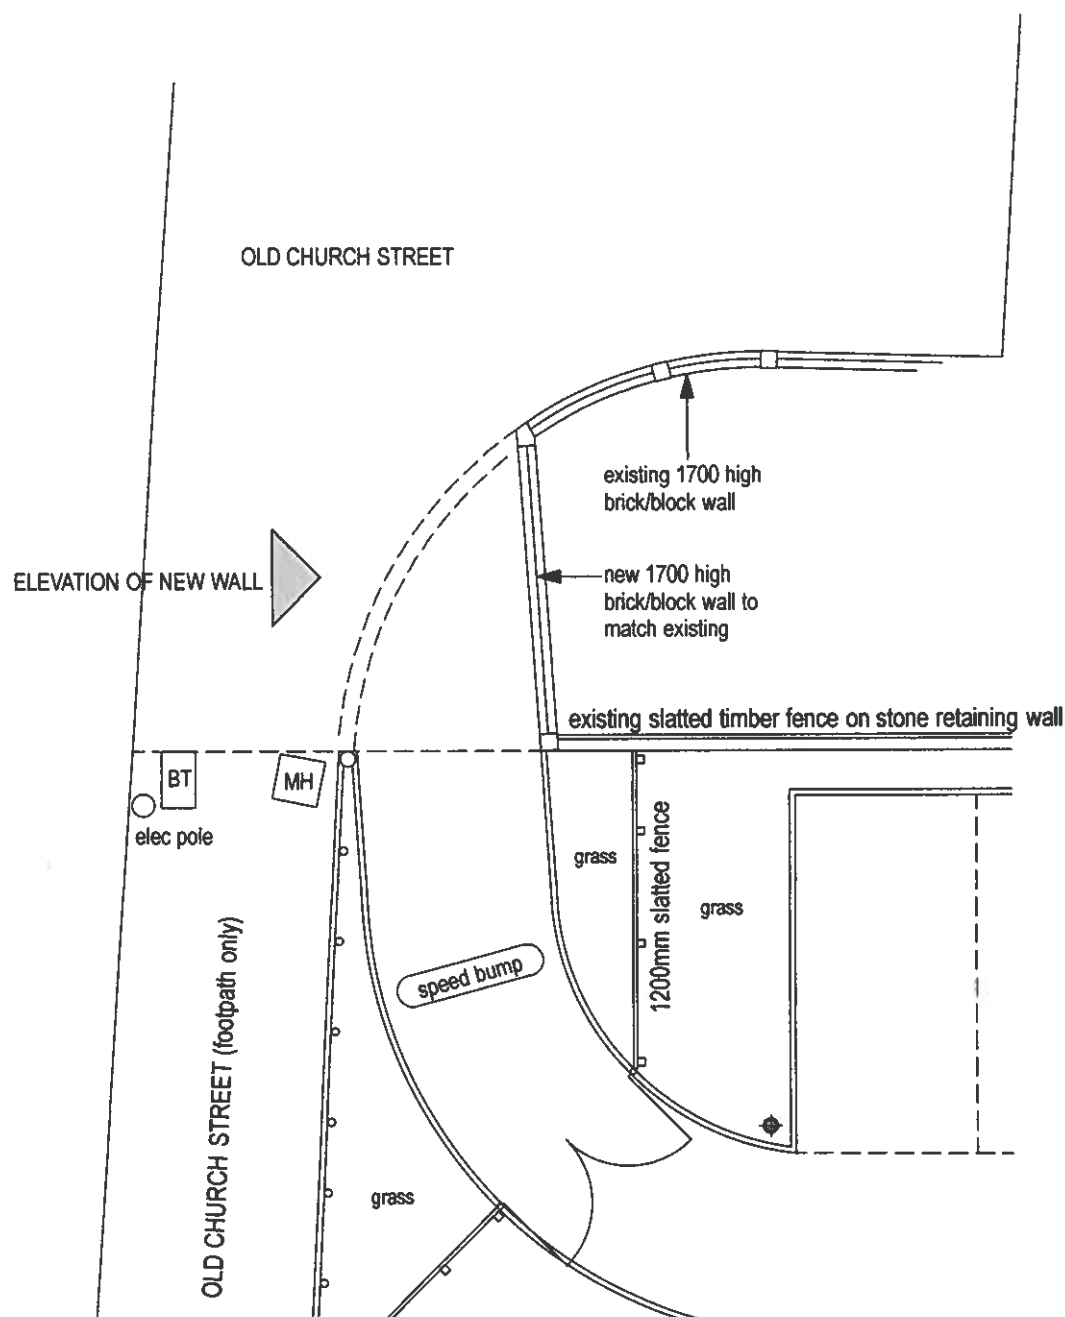

PLAN OF VEHICULAR ENTRANCE (1:100)

This drawing, the works and concepts depicted are the copyright of Paul Overton Architects and may not be reproduced or made use of, either directly or indirectly, without express written consent.

Do not scale off this drawing.

All heights, levels, sizes and dimensions to be checked on site before any work is undertaken.

PAUL OVERTON ARCHITECTS
 97A HIGH STREET
 MERTHYR TYDFIL
 CF47 8UD
 TEL. 01885 371194
 MOB. 07929 659 282
 paul@pro-architects.co.uk

Client
MURPHY CORKE DEVELOPMENTS LTD

Project
**EBENEZER CHAPEL
 CEFN COED
 MERTHYR TYDFIL**

Drawing Title
**Detail of new wall
 adjacent vehicular
 entrance**

CAD ref
9019
 Drawn
PRO

Date
January 2021
 Scale
1 : 100, 1:20

Project No.
9019
 Drawing No.
303
 Revision
-

Additional
 to description

Received: 11th January 2021
 P17110000