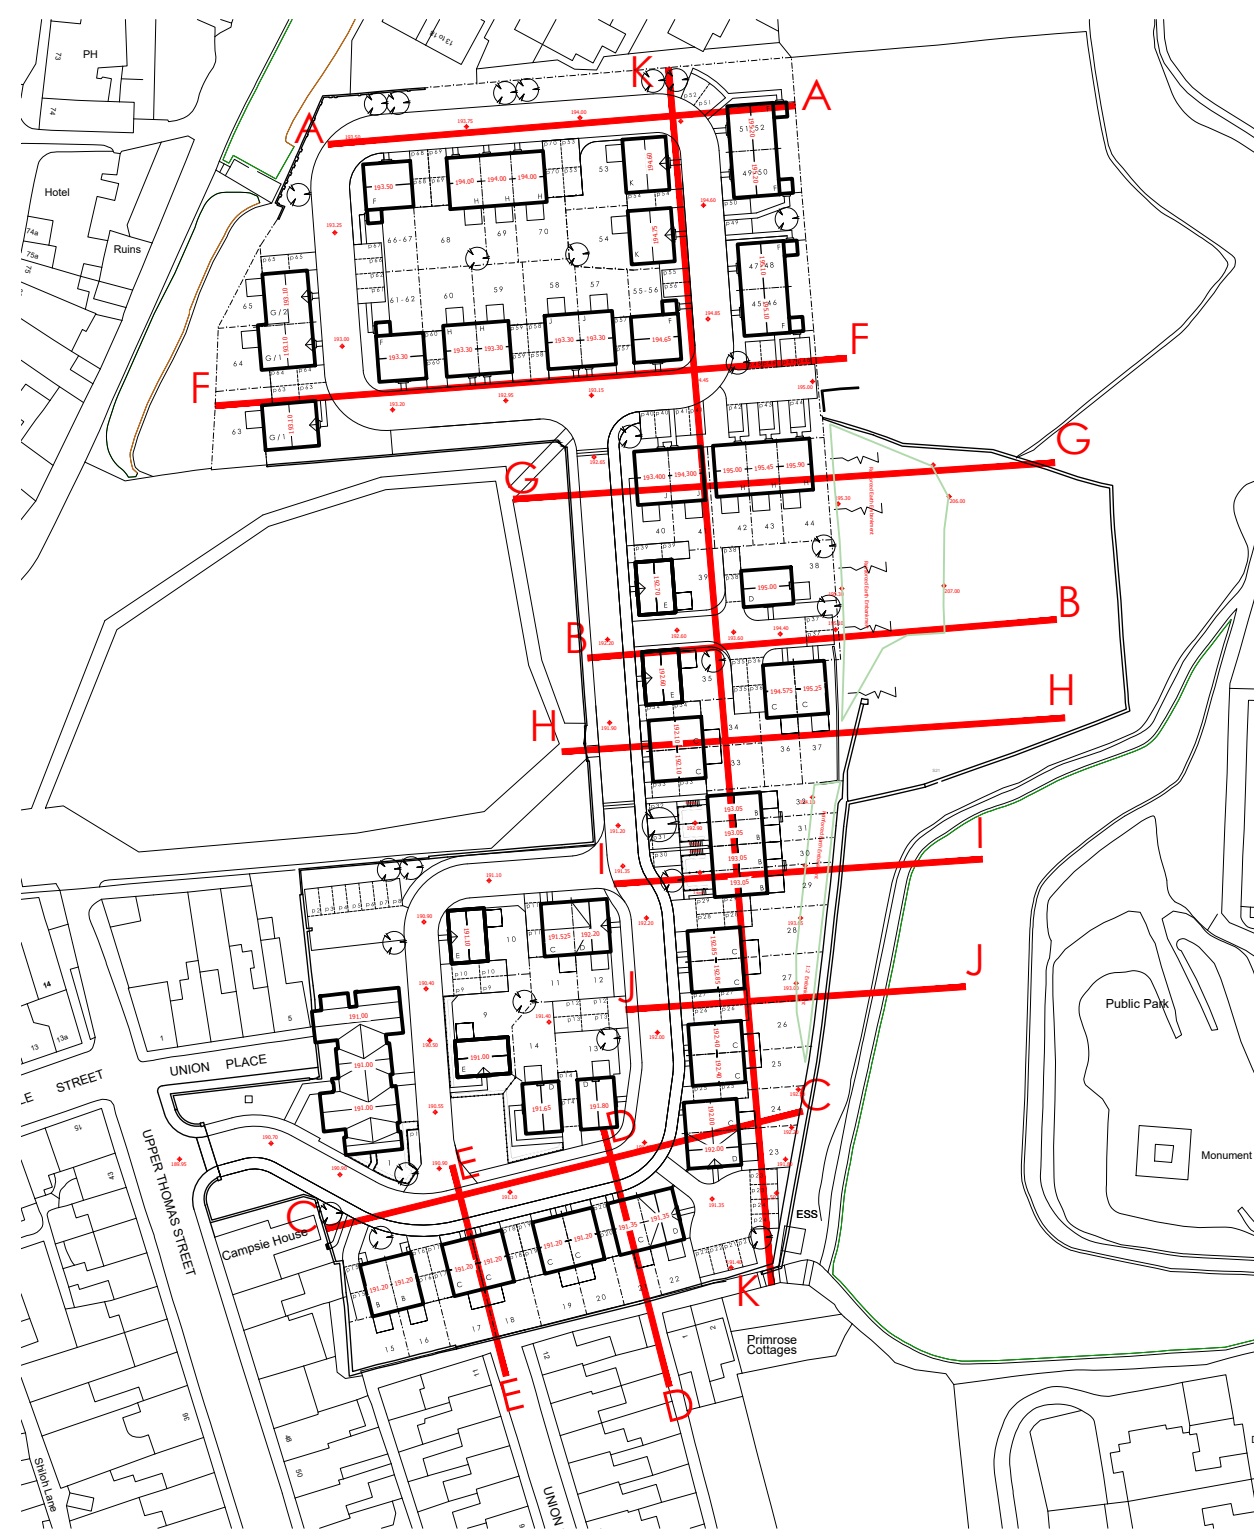
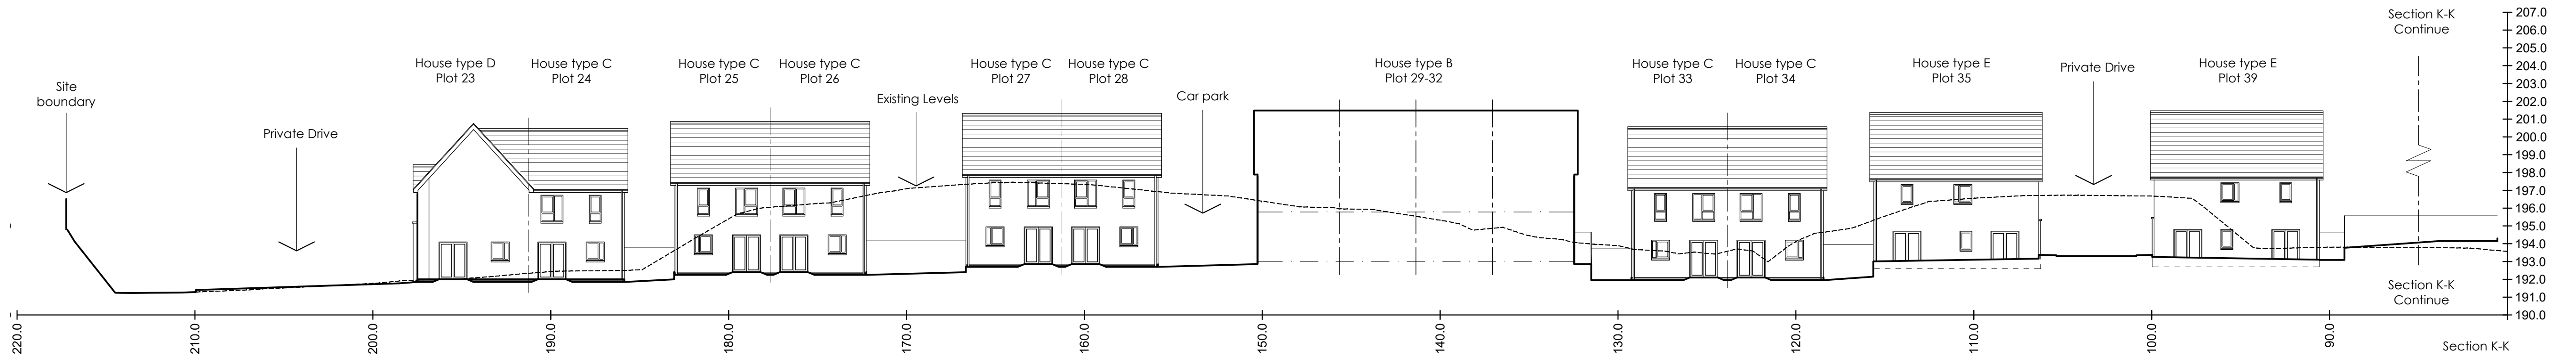
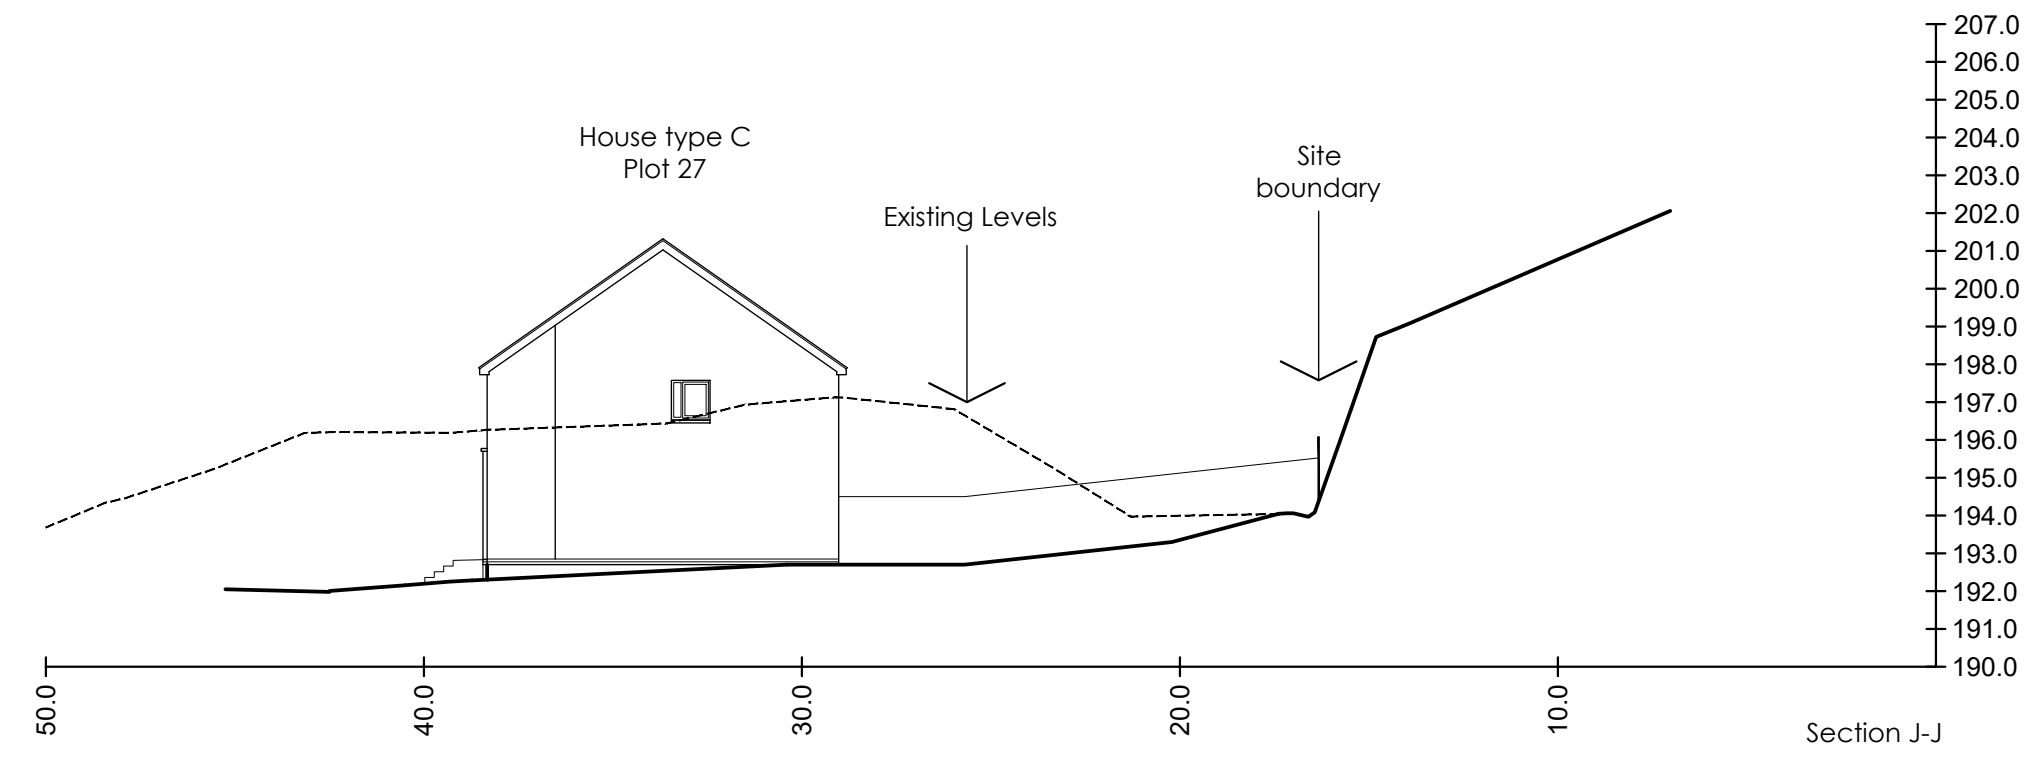
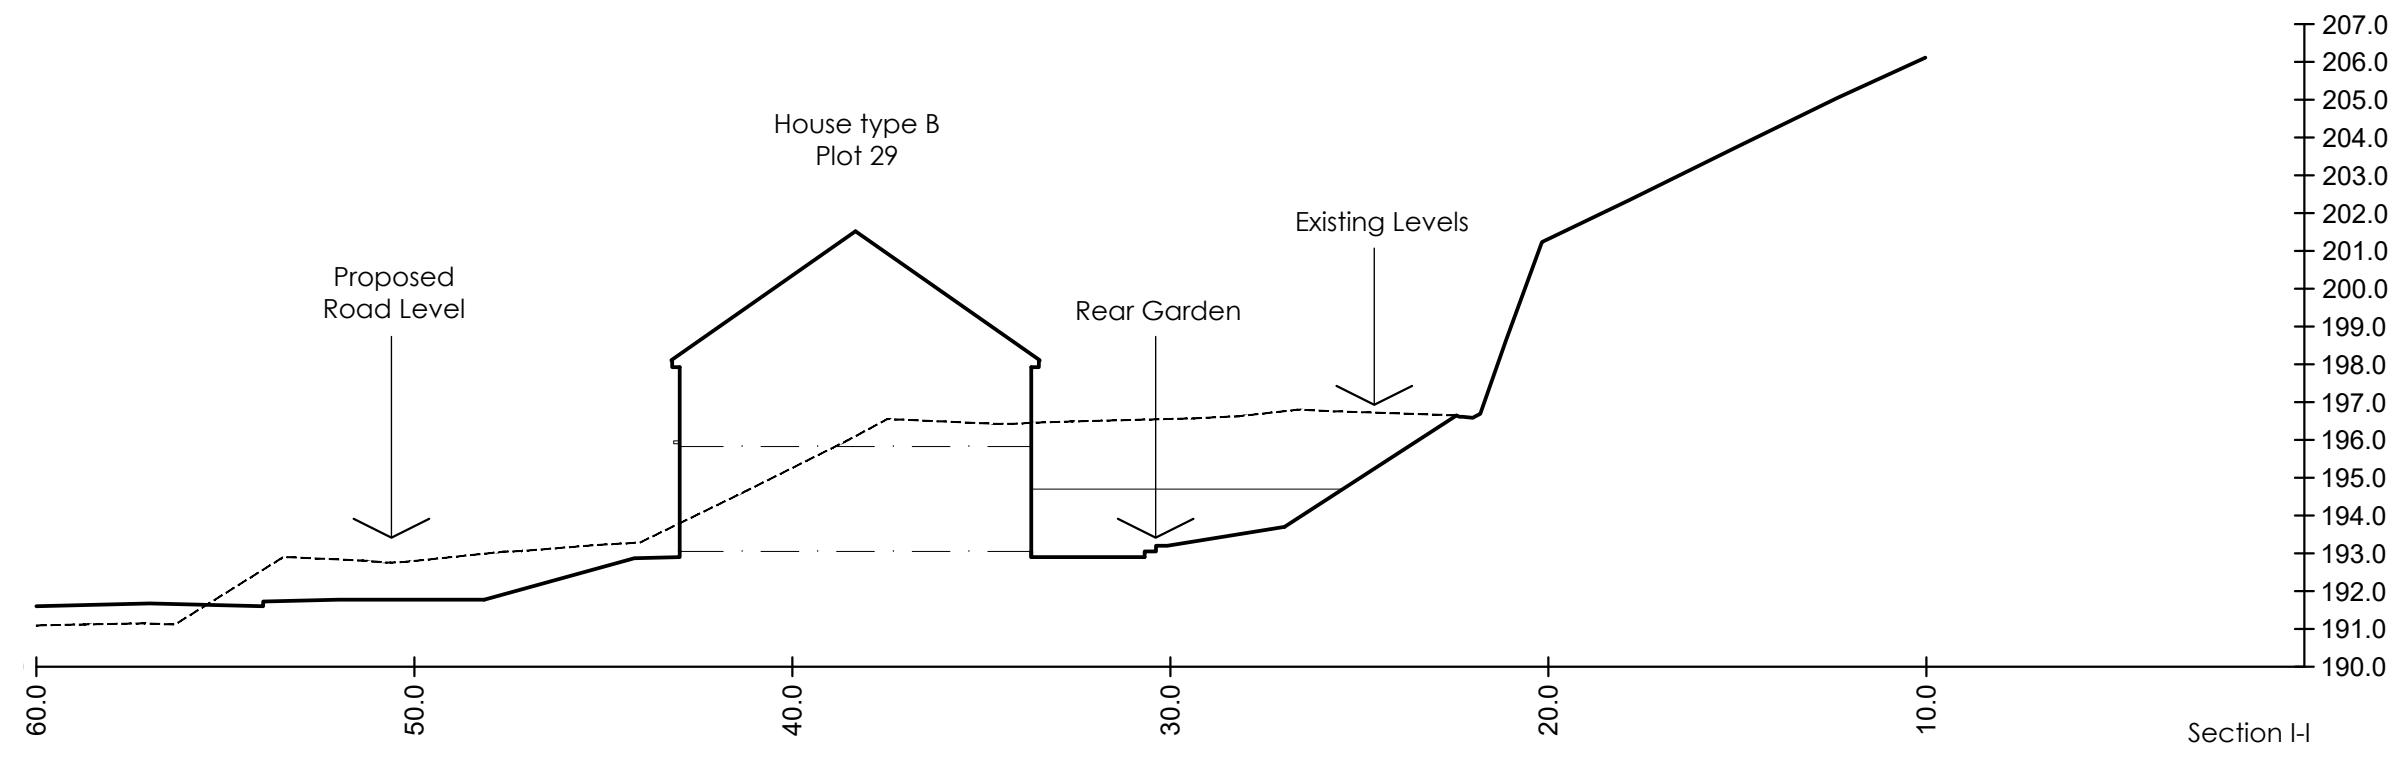


Status: PLANNING

This drawing is copyright and its use or reproduction without the permission of Spring Design Consultancy Limited is prohibited. All rights are reserved until invoices are paid in full. No responsibility will be taken for any design used for construction prior to receipt of relevant approvals.

rev	date	description	by

Drawn: WWM
Checked: JM
Date: October 2020
Scale: 1:200 @ A1

Client: Coronado
Project: St Tydfil's Hospital Site, Merthyr Tydfil
Title: Site Sections & Street Scenes 02
Ref: 2447-00(03)401-2

Rev:

spring
design

Unit 2 Chapel Barns | Merthyr Mawr
Bridgend | CF32 0LS | 01656 656267
mail@spring-consultancy.co.uk