


Revised - Drawing layout. - 17.12.21.
23.12.21.

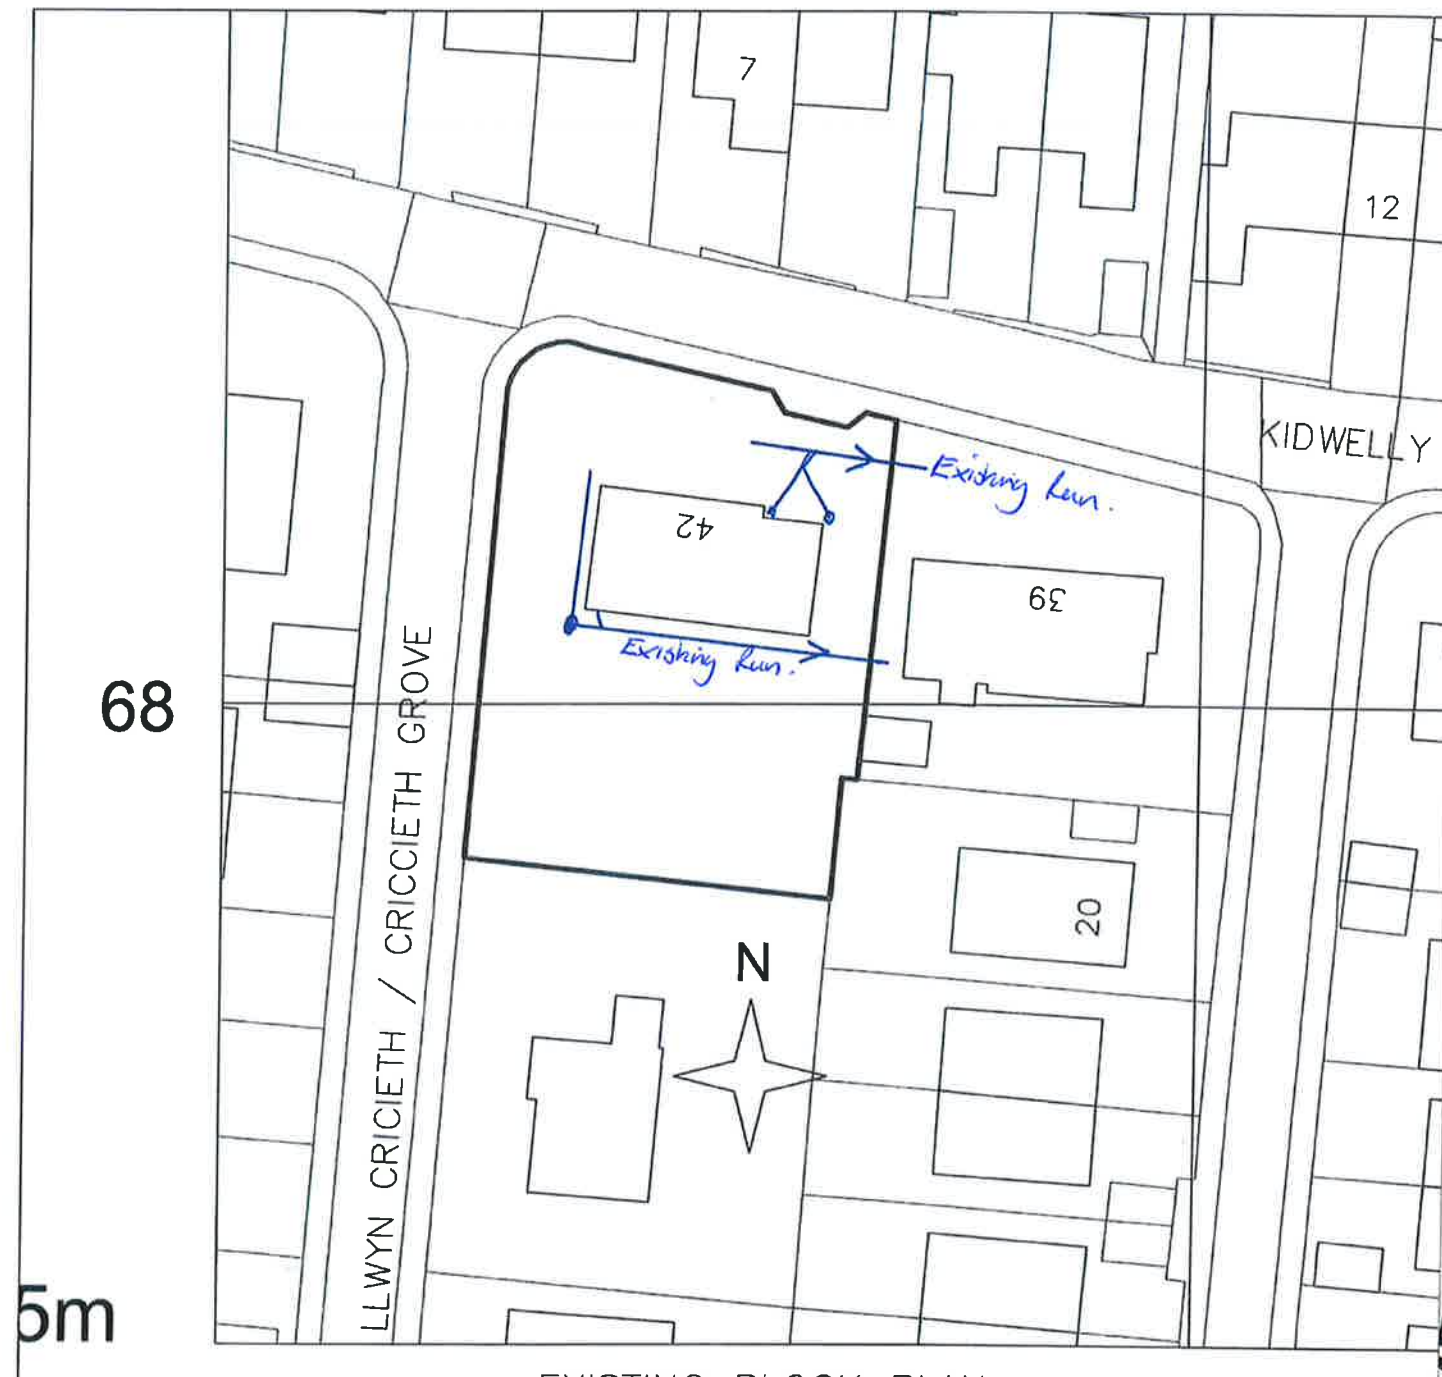


EXISTING BLOCK PLAN




Metres

5m

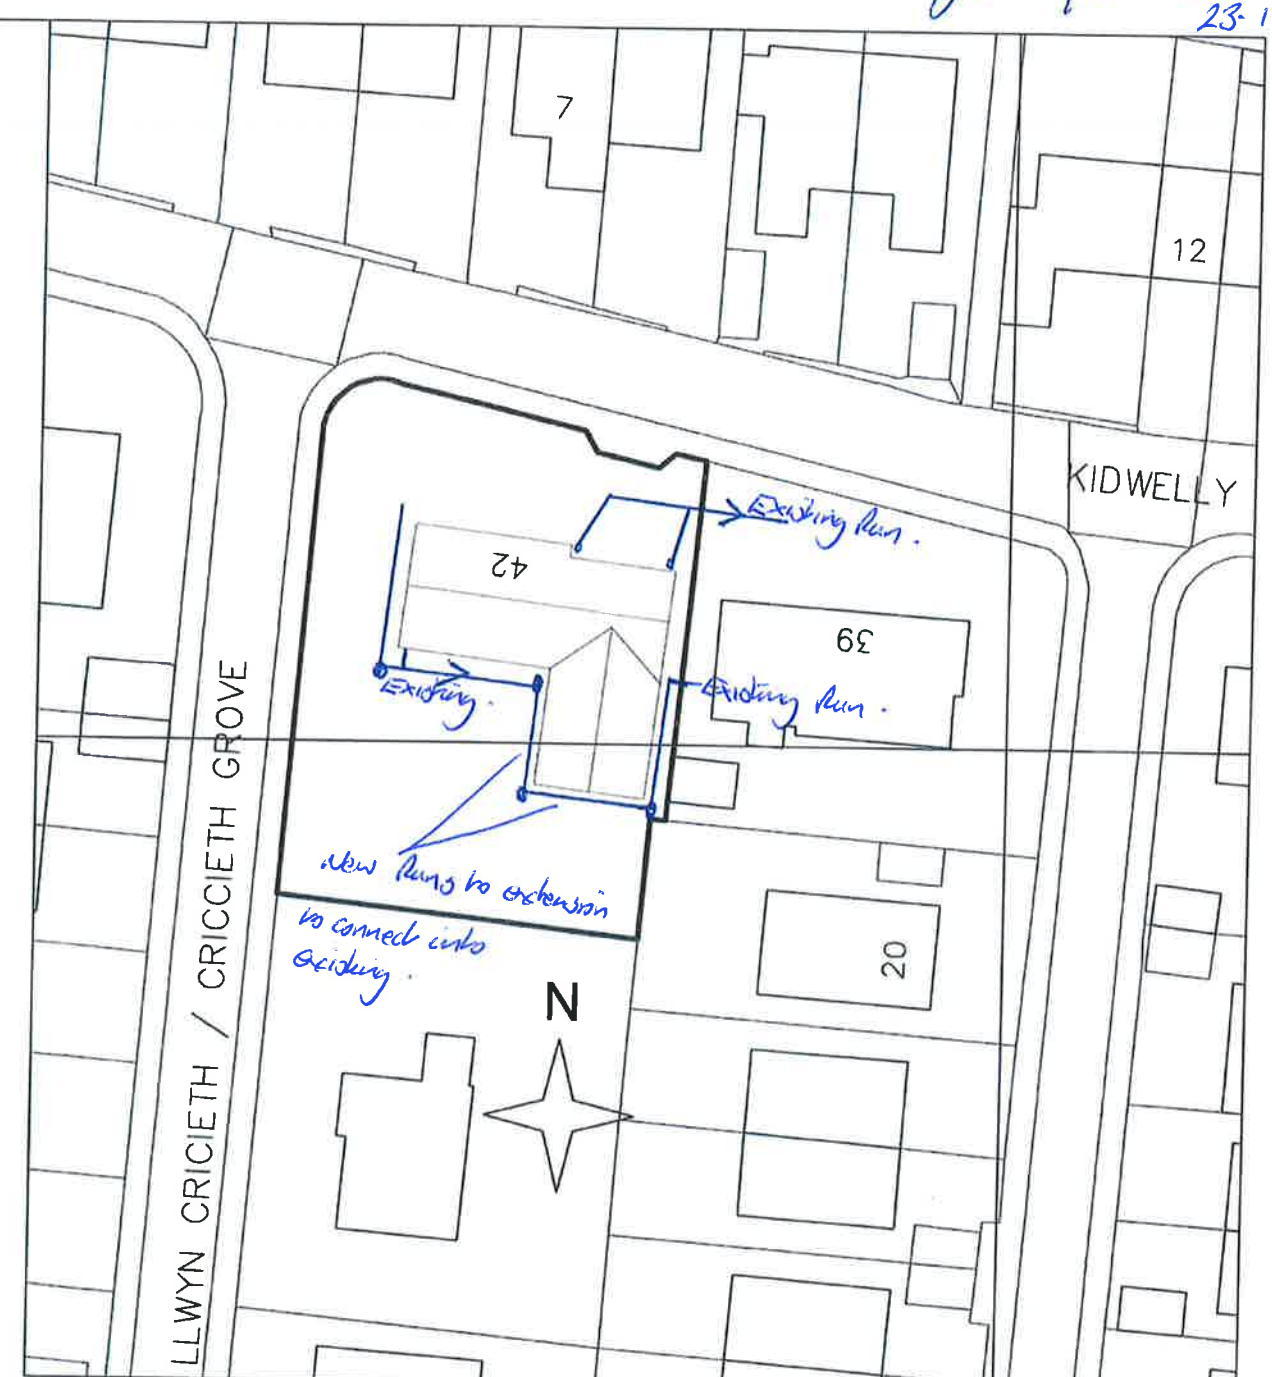

PROPOSED BLOCK PLAN

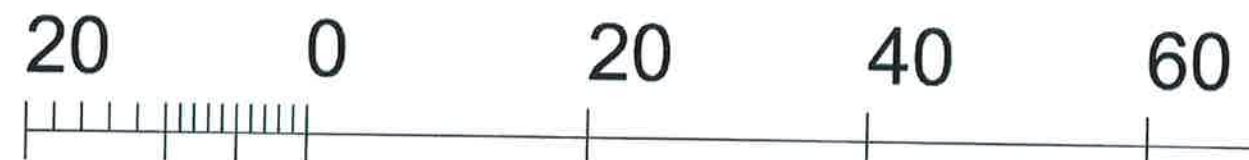

Metres


Scale 1:500@A3

FLOOR EXISTING AND PROPOSED BLOCK PLANS

ADDRESS
KIDWELLY GROVE

JOB NO.
781-16-07

DATE
29/09/2021

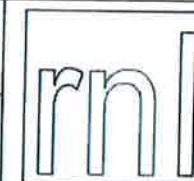

Roger North, Long and Partners
Chartered Surveyors



5 Regent Court
Regent Way
London E1 24 5AP
Tel: 020 779 2055 5354
Fax: 020 779 2055 5354
Email: info@rnl.co.uk