



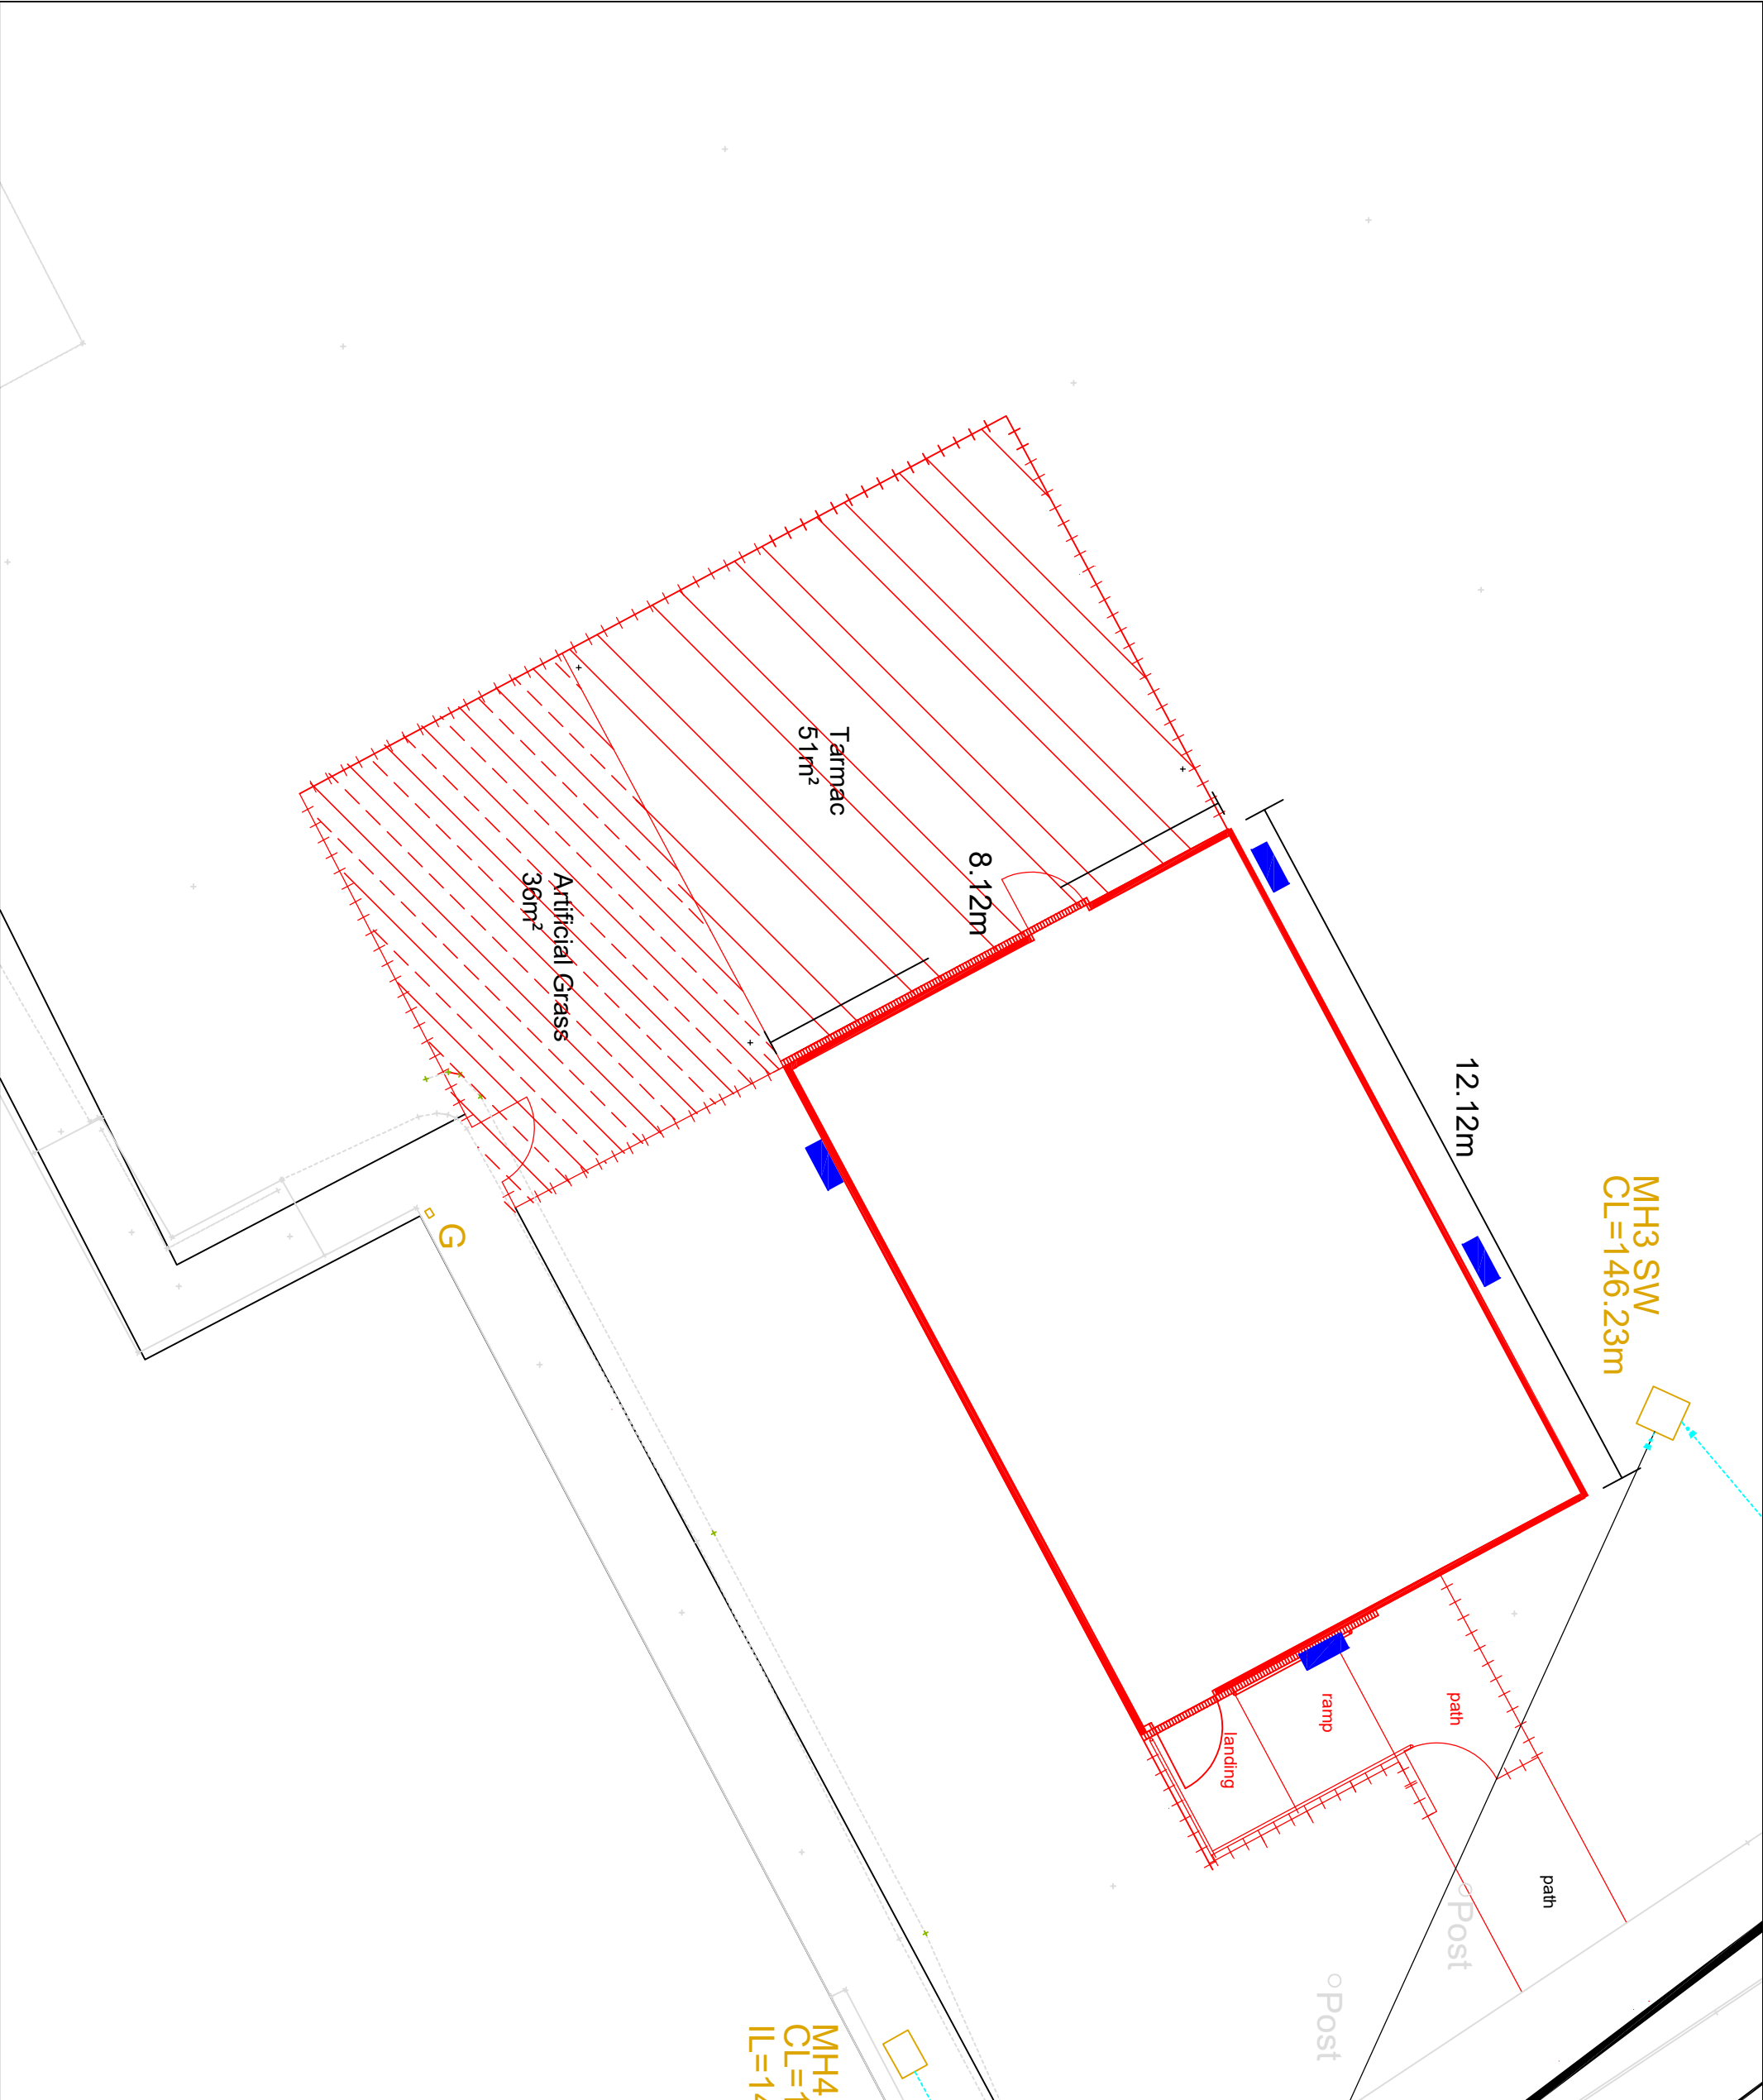

Job. Ref.	Dwg. No.	Rev.

FIGURED DIMENSIONS MUST BE TAKEN
NOT SCALED MEASUREMENTS.
ANY DISCREPANCIES IN THIS DRAWING
MUST BE REPORTED IMMEDIATELY TO
THE ARCHITECT.
CONTRACTORS MUST CHECK ALL
DIMENSIONS ON SITE.

Notes

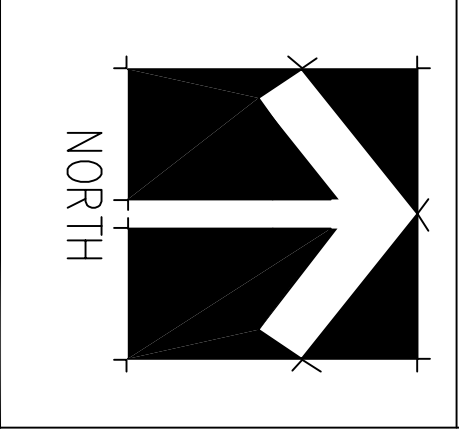

Rev			
Job	Proposed Modular Classroom Greenfield School Dyffryn Road Merthyr Tydfil CF48 4BJ		
Title	Air Conditioning Units outlined in blue 4nr 550 x 765 x 285mm.		
Scale	1/100	@	A3
Date	July 2021		
Drawn			
Checked			
Job. Ref.	Dwg. No.	Rev.	
2020-084	08PP		