



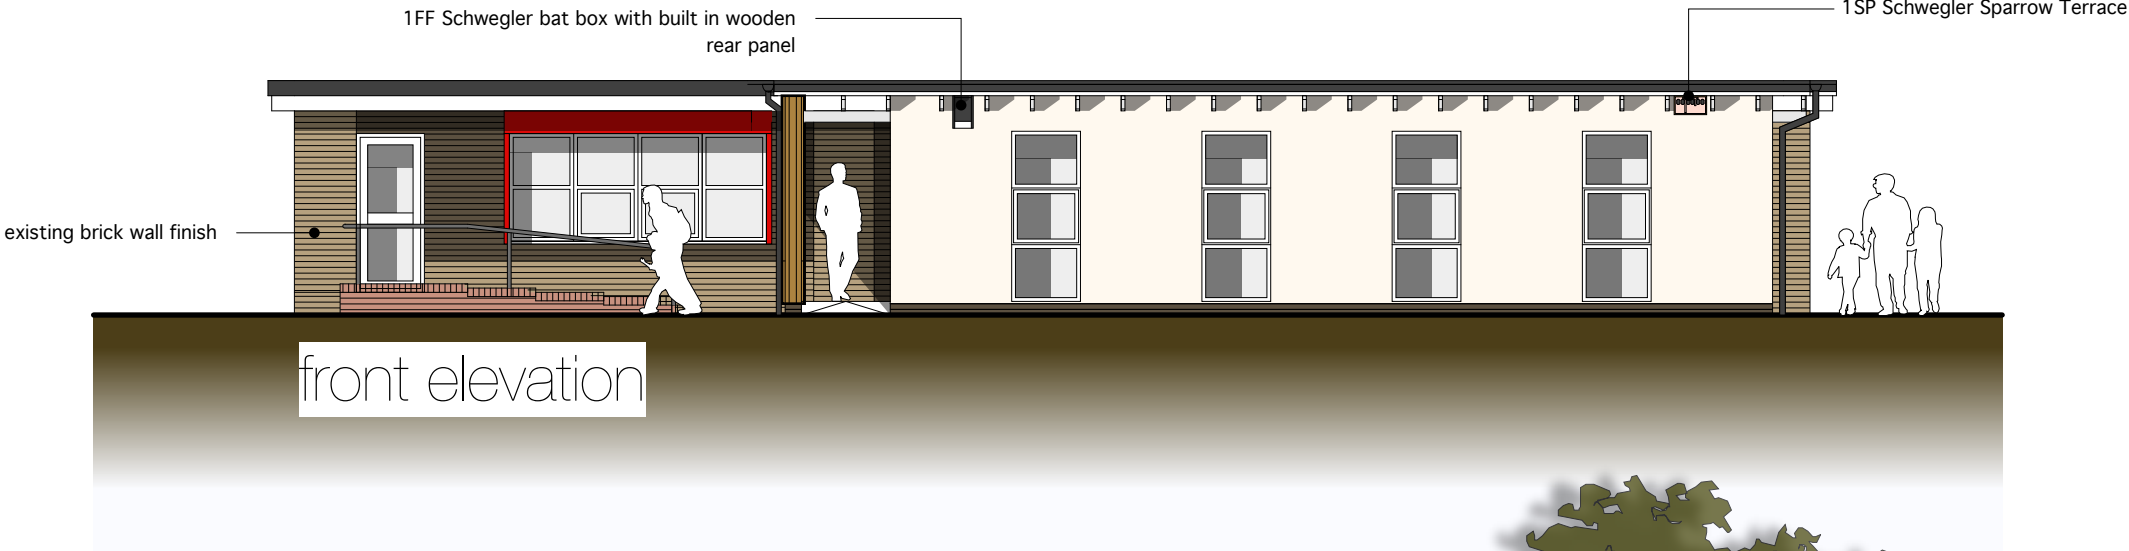


front elevation

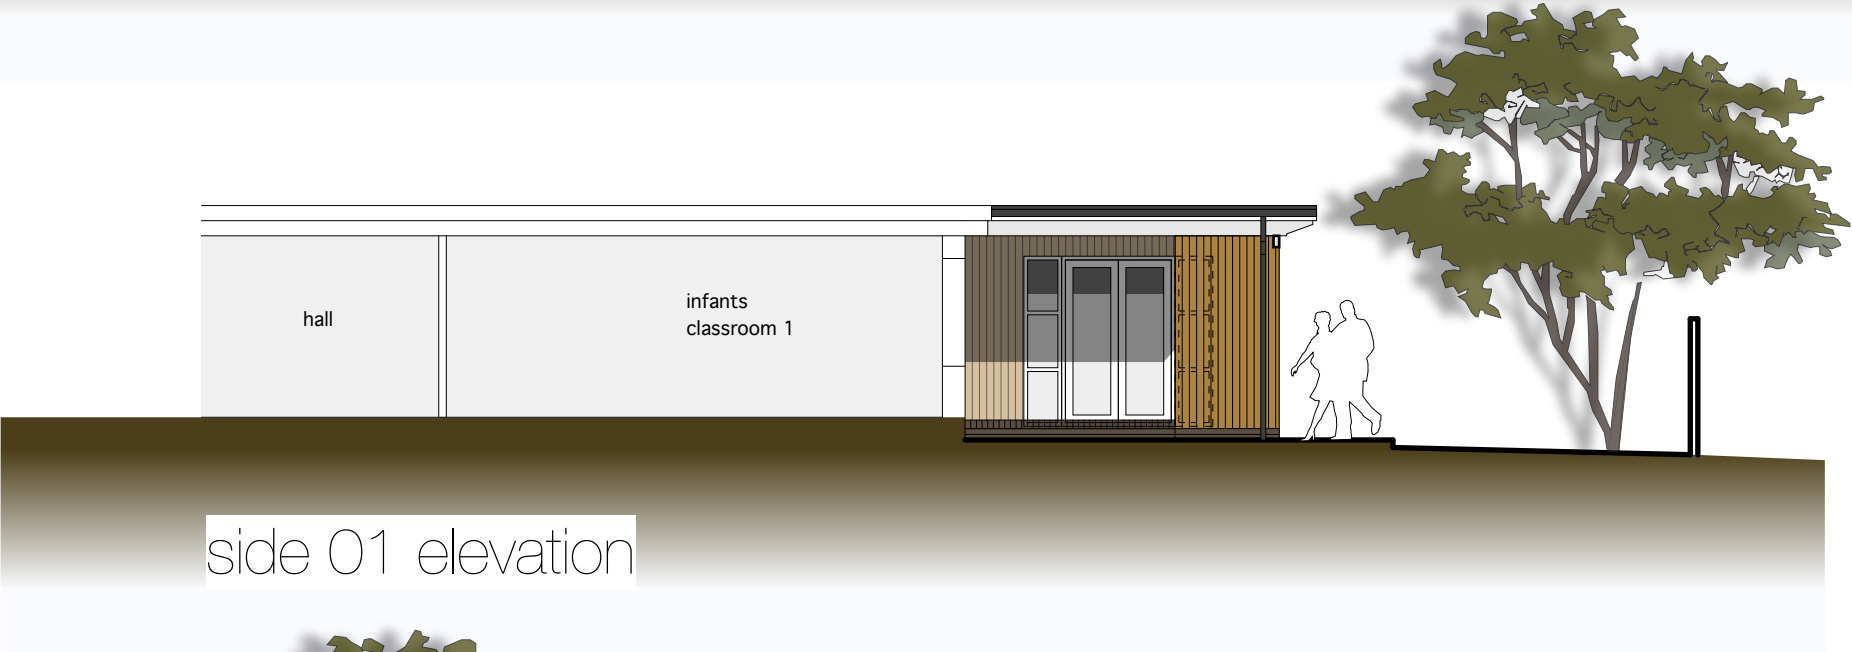

side 01 elevation

- material/finishes:
1. walls - render finish: light cream and cedar vertical cladding
 2. windows - white powder coated aluminium
 3. rainwater goods - white upvc fascia & black upvc gutter and downpipe
 4. external door - white powder coated aluminium
 5. flat roof - grey single ply membrane

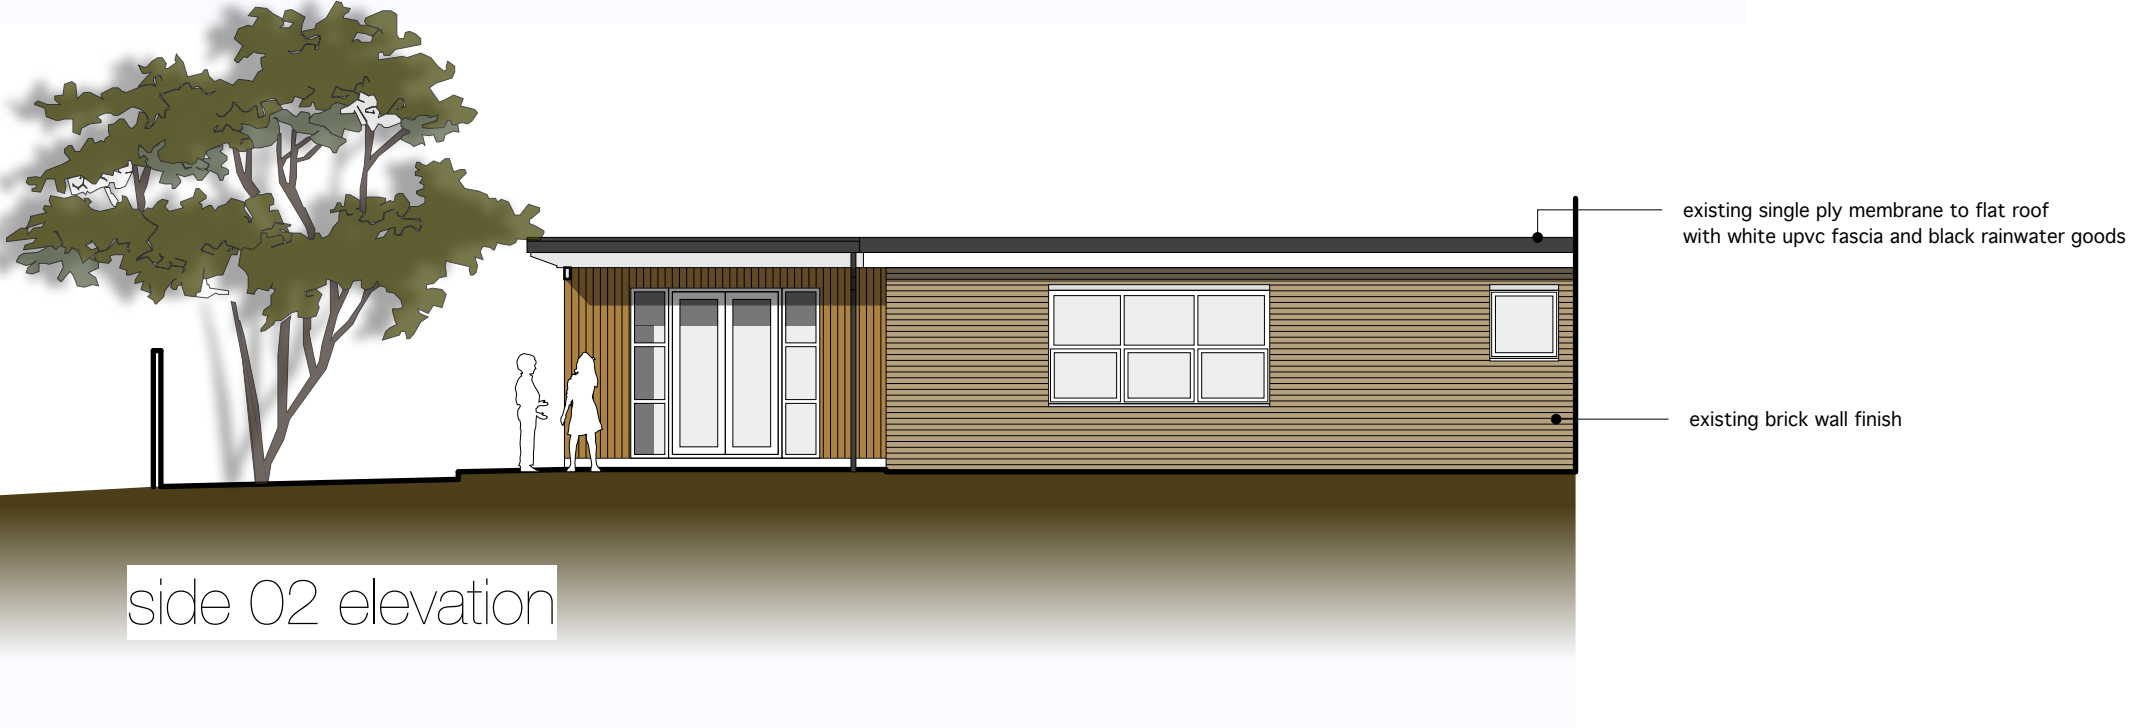

side 02 elevation

B	15.03.23	materials added
A	31.05.22	dwg updated email 31.05
Rev	Date:	Action:
This drawing is copyright.		
Dimensions to be checked on site and any discrepancies reported to the Architect immediately.		
Do not scale, use figured dimensions only.		

cfw
ARCHITECTS

Merthyr Tydfil CBC
Caedraw School, Merthyr Tydfil

Proposed Elevations
1:100 @ A3

2216 - 004 B

6 north road, cardiff. cf10 3du
029 2034 0491
www.cfw-architects.co.uk

Planning
proposed elevations
1:100 @ A3