


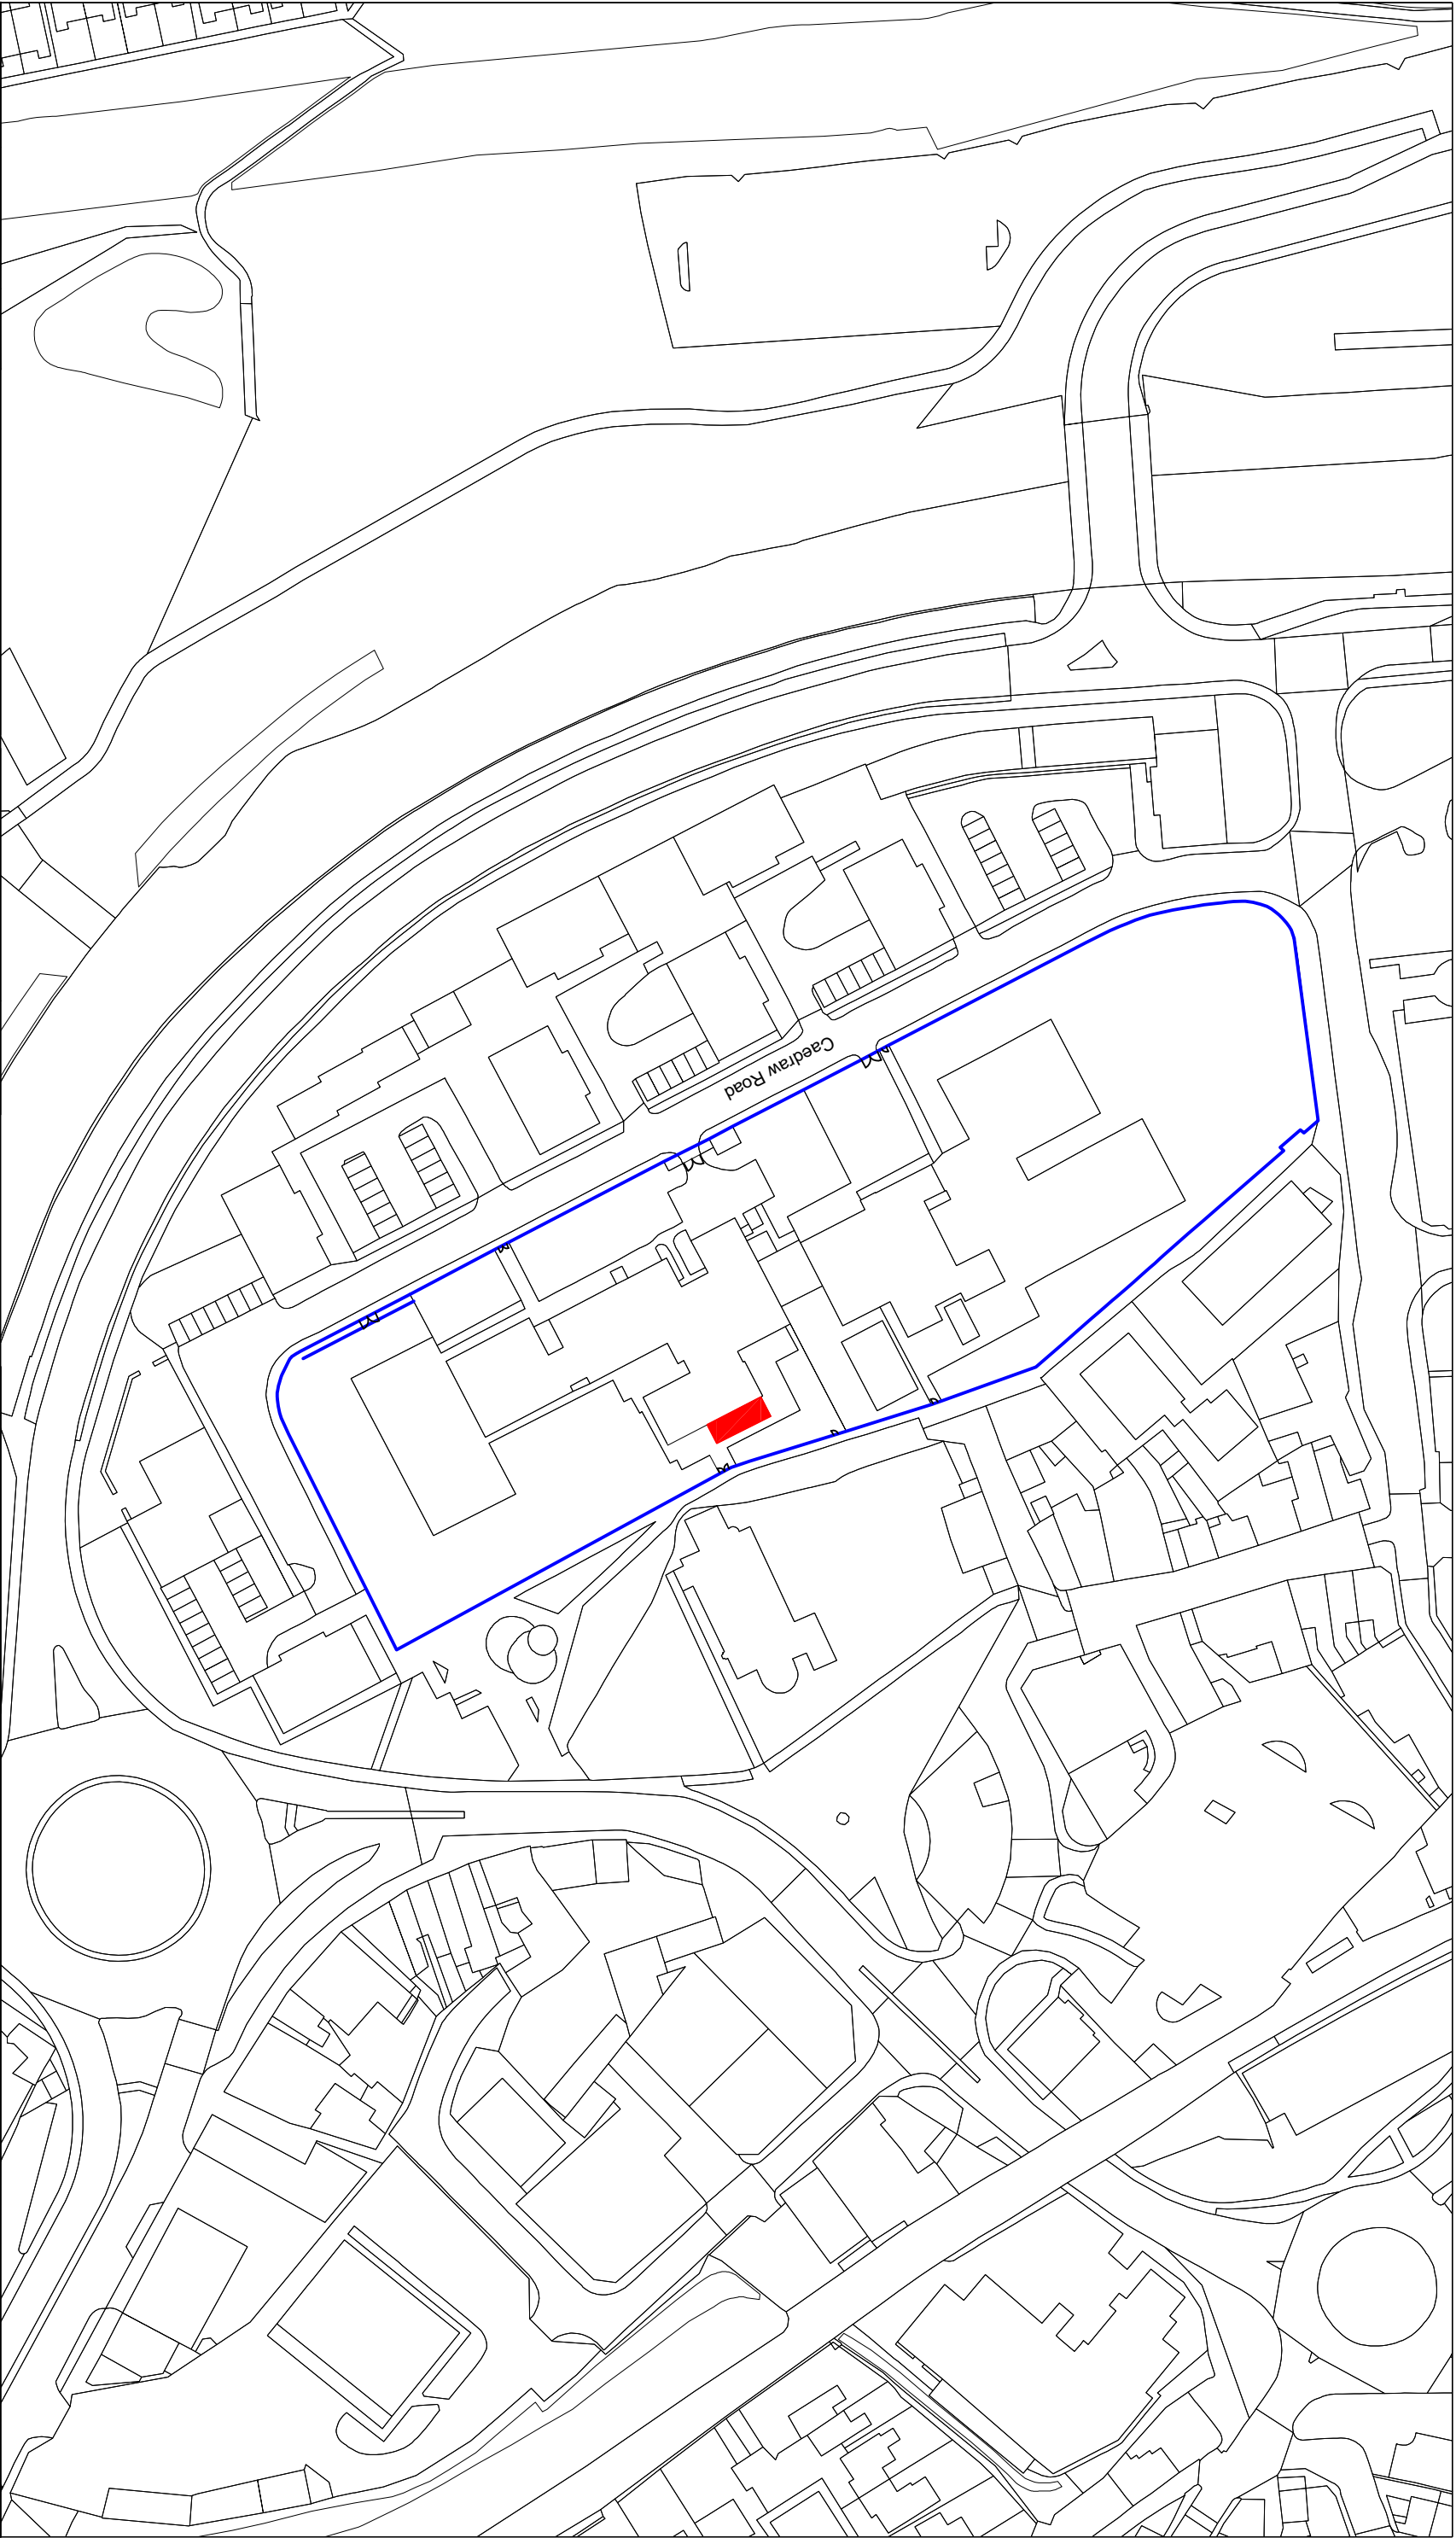

Job. Ref.	Dwg. No.	Rev.	Job	Title	Rev	Corporate Property Unit 5 Triangle Business Park Pentrebach Merthyr Tydfil CF48 4TQ	
FIGURED DIMENSIONS MUST BE TAKEN NOT SCALED MEASUREMENTS. ANY DISCREPANCIES IN THIS DRAWING MUST BE REPORTED IMMEDIATELY TO THE ARCHITECT. CONTRACTORS MUST CHECK ALL DIMENSIONS ON SITE.							
New Single Storey Extension				Proposed OS Map outlining the ownership of the site.			
Caedraw Primary School				New extension outlined in Red			
Caedraw Rd, Merthyr Tydfil CF47 8HA							