


Boundary wall to rear of Walkers Terrace

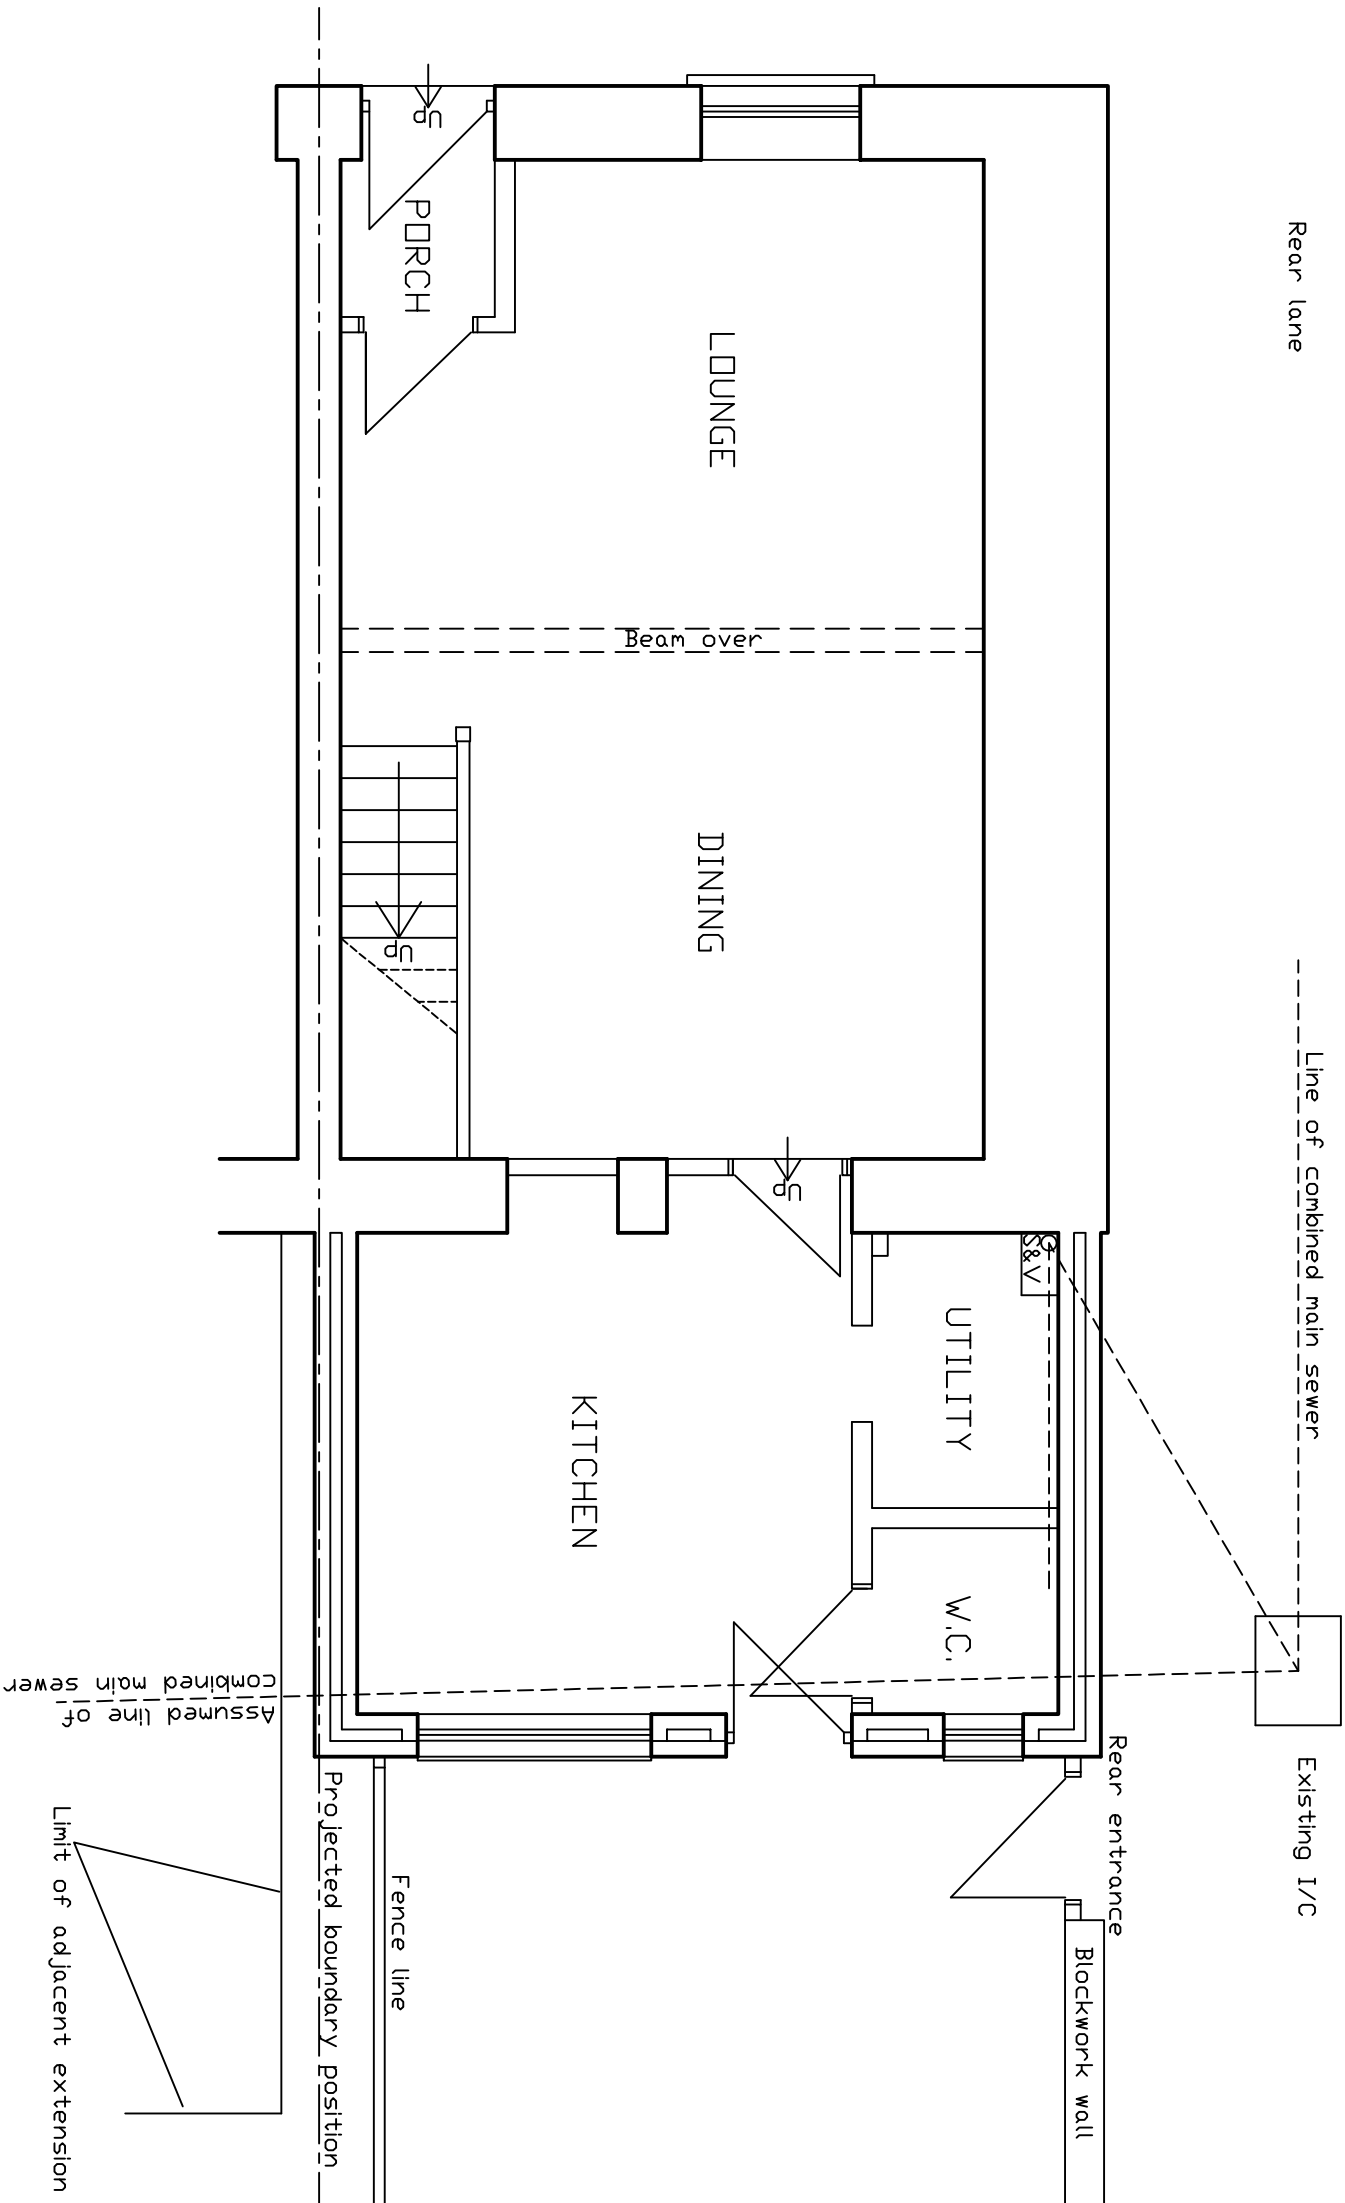

PROJECT

PROPOSED IMPROVEMENTS/ALTERATIONS
1, PENLAN STREET,
PENTREBACH,
MERTHYR TYDFIL.

DRAWING GROUND FLOOR PLAN

SCALE	1:50	DATE	SEPTEMBER 2022
DRAWN	RE	DRG.NO.	1

GROUND FLOOR PLAN

THIS DRAWING IS COPYRIGHT