


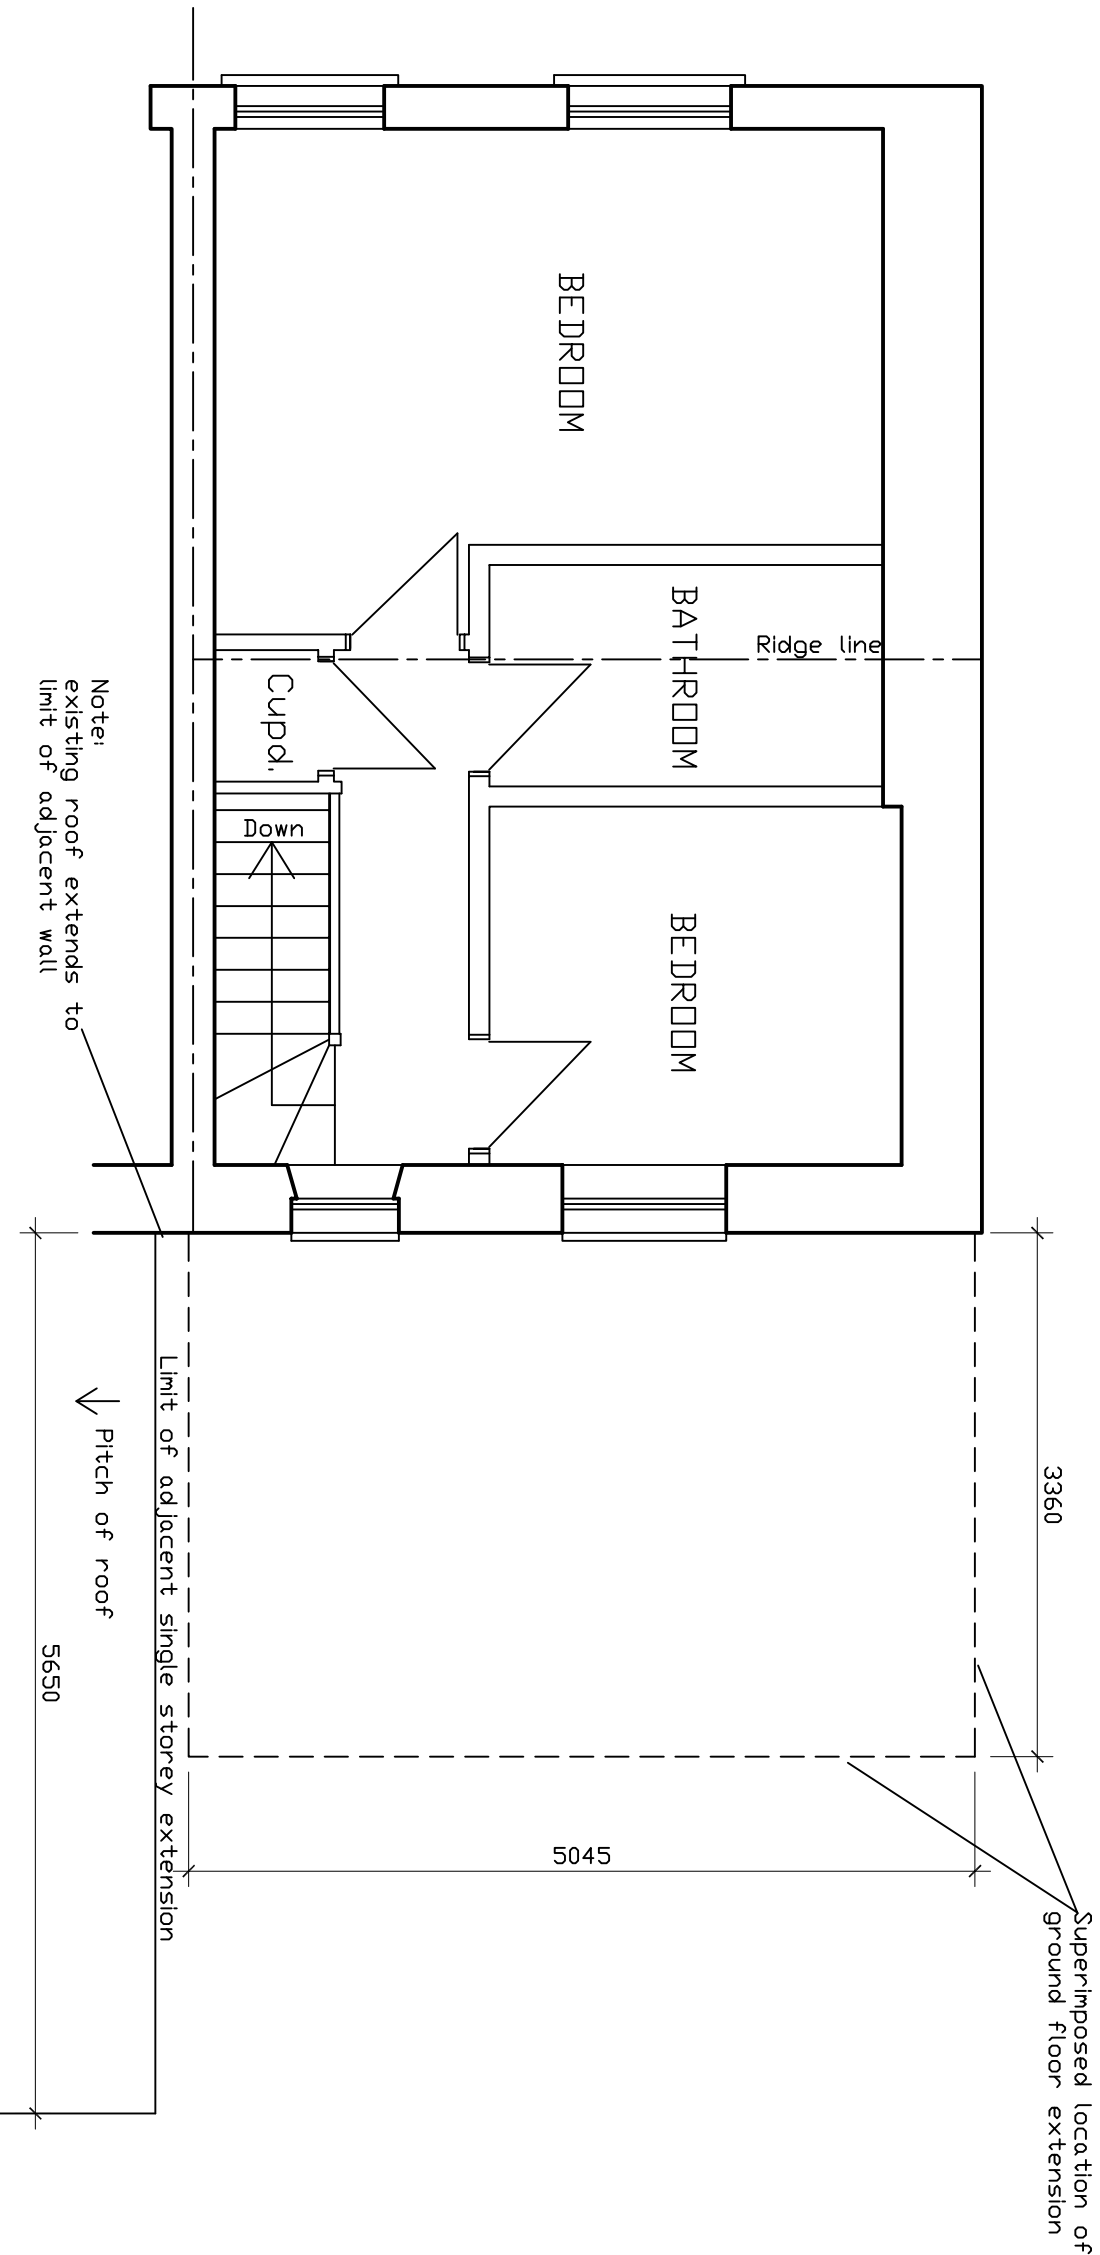

FIRST FLOOR PLAN

PROJECT

PROPOSED IMPROVEMENTS/ALTERATIONS
1, PENLAN STREET,
PENTREBACH,
MERTHYR TYDFIL.

DRAWING FIRST FLOOR PLAN

SCALE	1:50	DATE	SEPTEMBER 2022
DRAWN	RE	DRG.NO.	2

THIS DRAWING IS COPYRIGHT