


Boundary wall to rear of Walkers Terrace

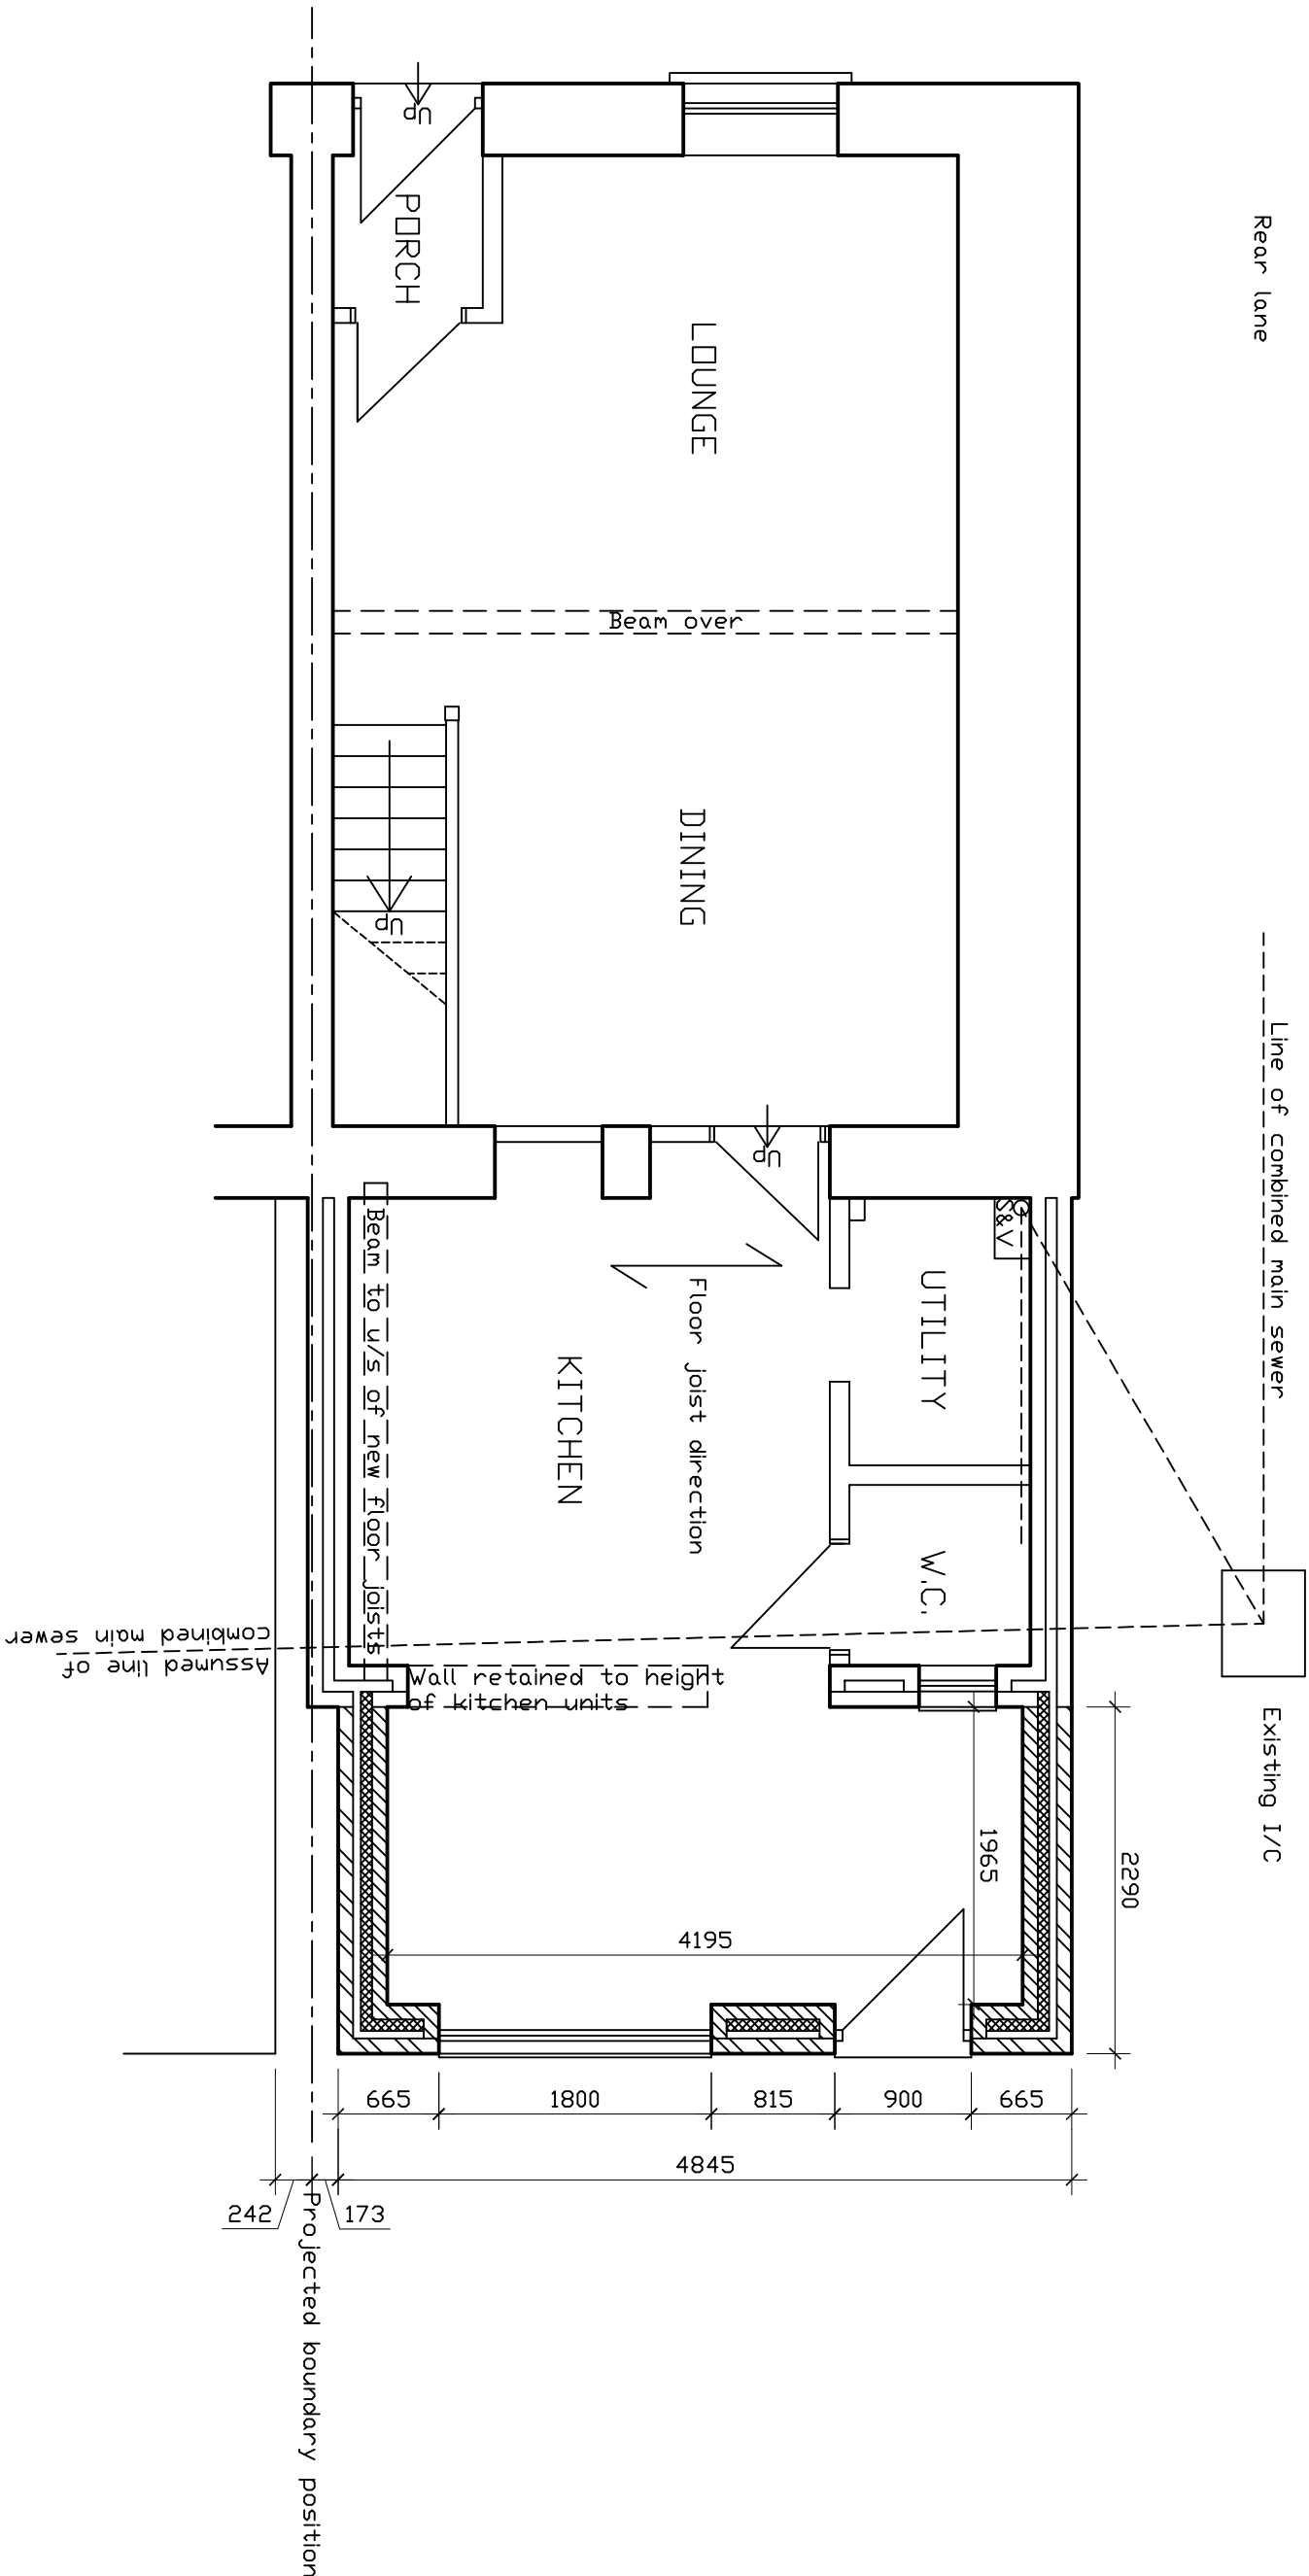

PROPOSED GROUND FLOOR PLAN

PROJECT

PROPOSED IMPROVEMENTS/ALTERATIONS
1, PENLAN STREET,
PENTREBACH,
MERTHYR TYDFIL.

DRAWING PROPOSED GROUND FLOOR PLAN

SCALE

1:50

DATE

SEPTEMBER 2022

DRAWN

RE

DRG.NO.

3

THIS DRAWING IS COPYRIGHT