

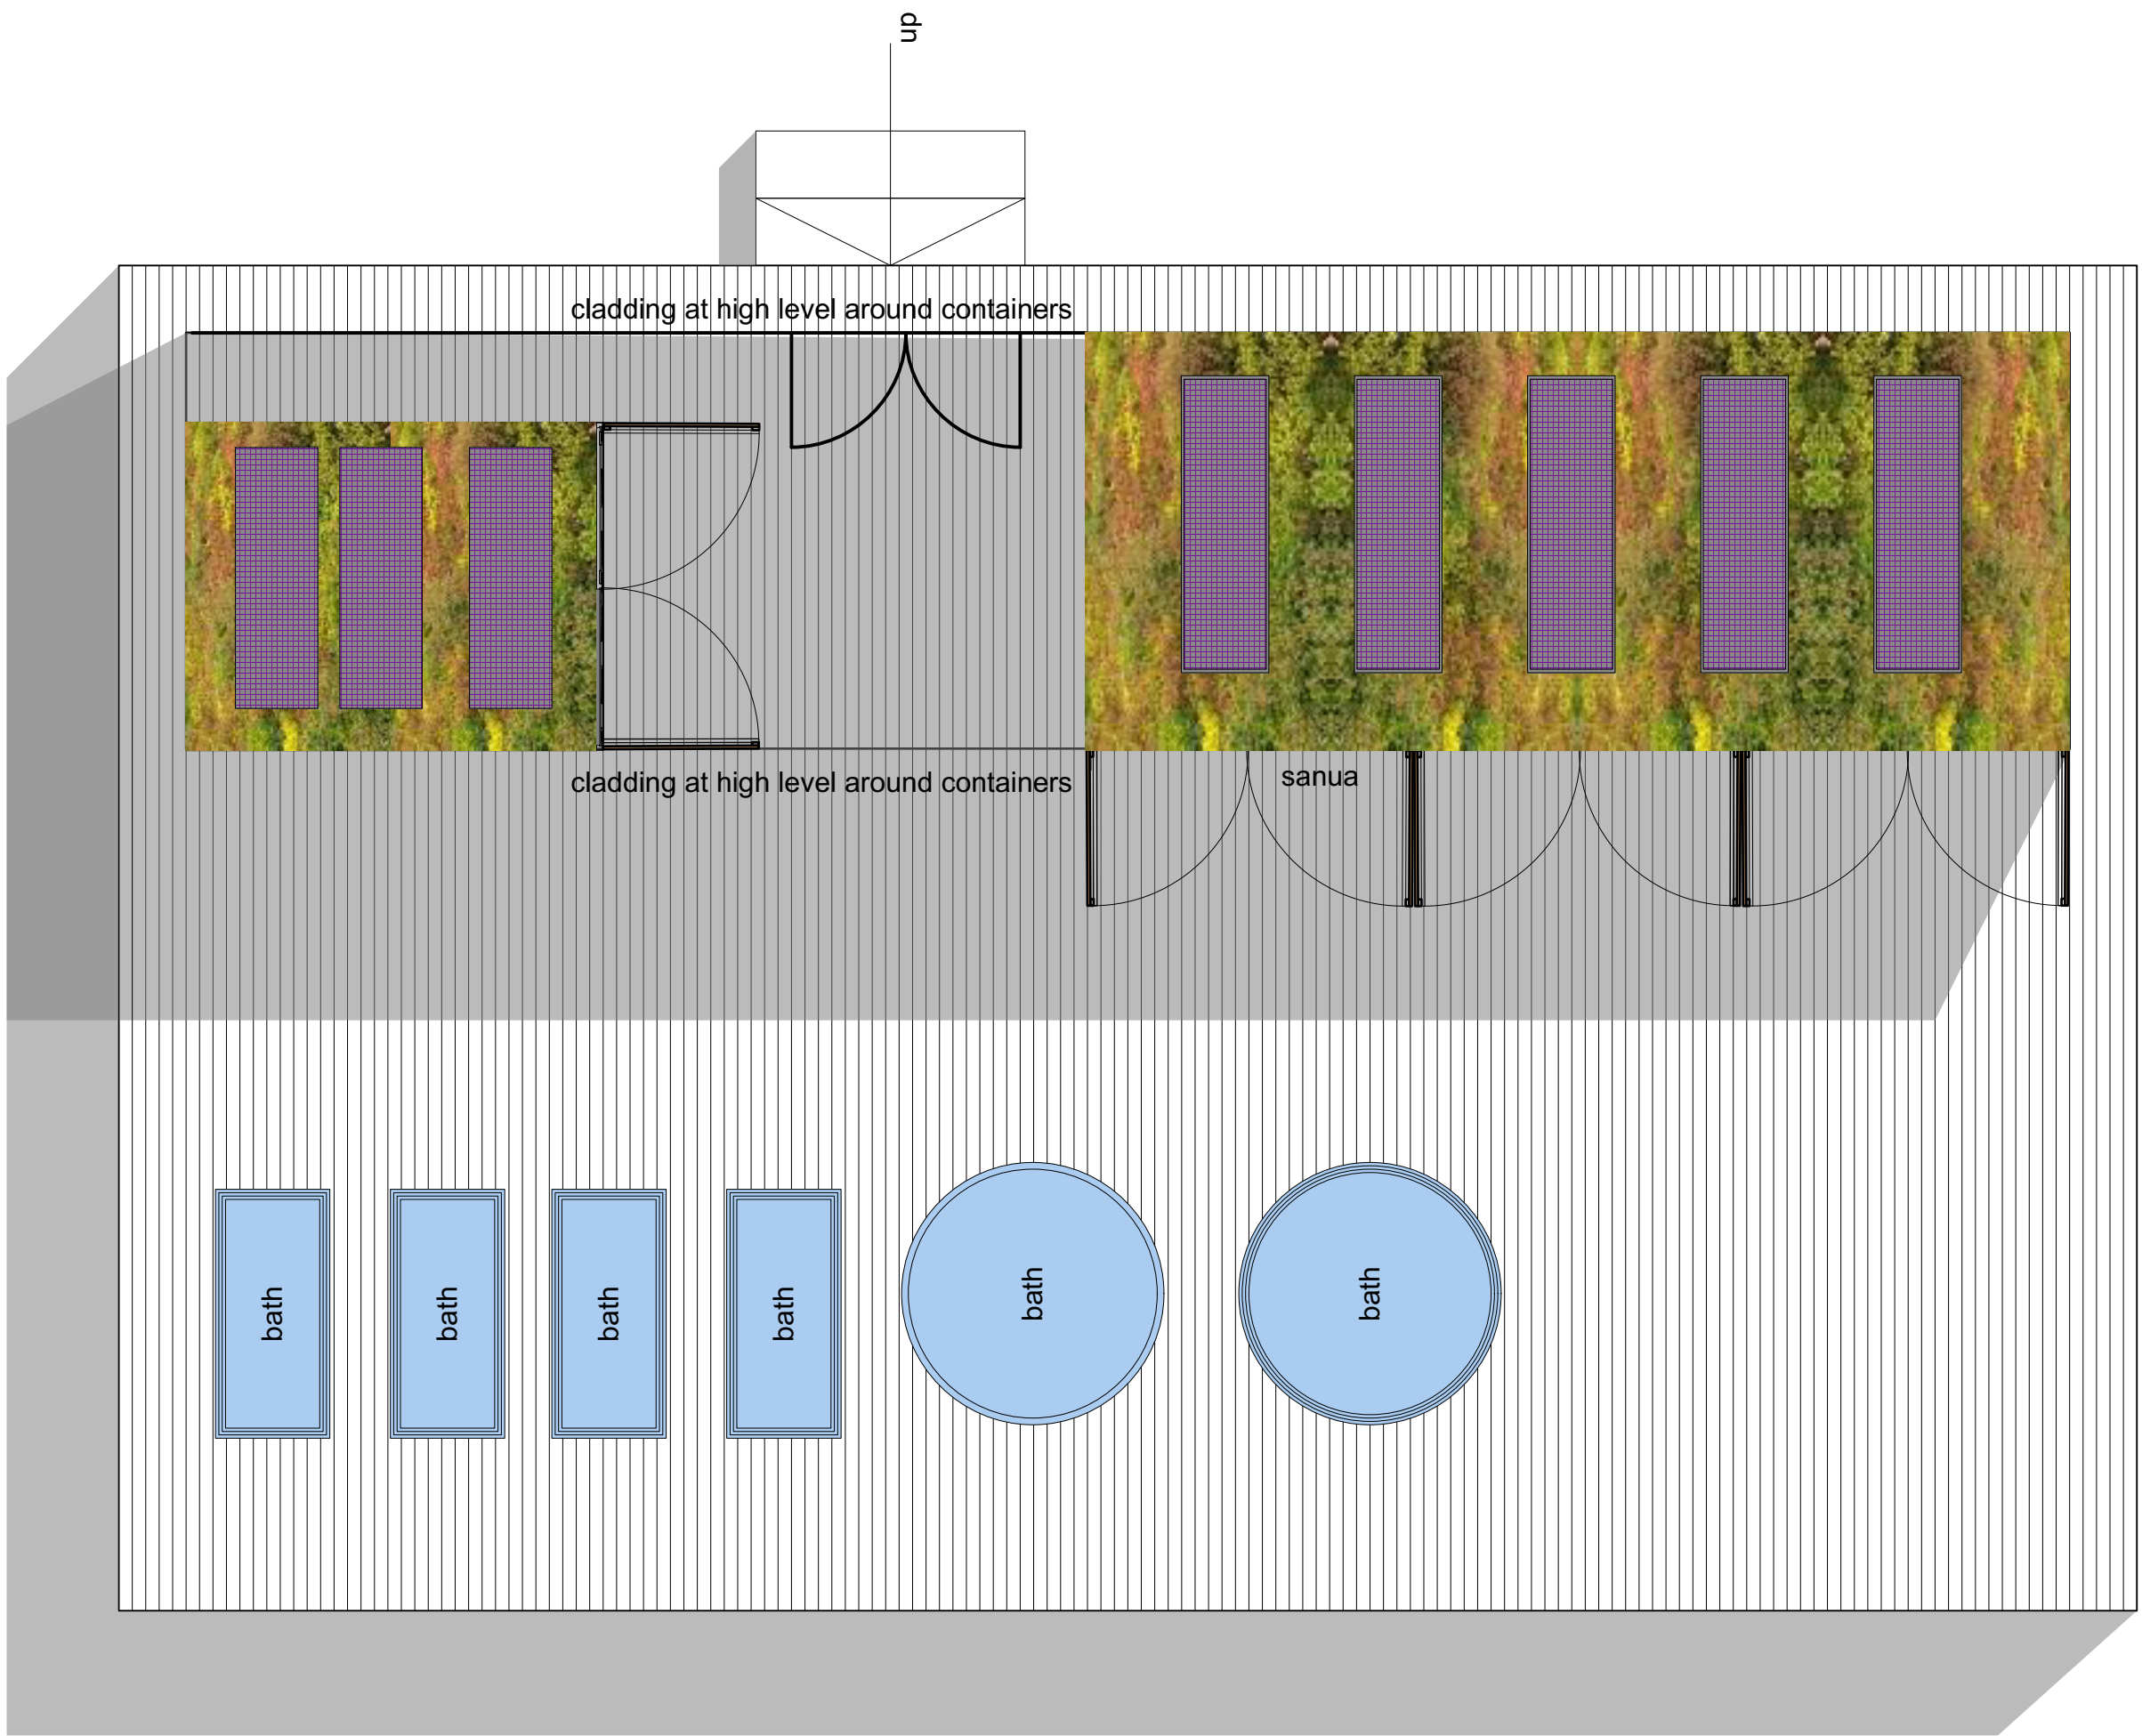


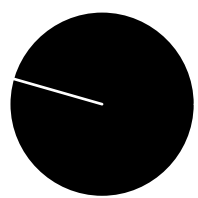

ROOF PLAN

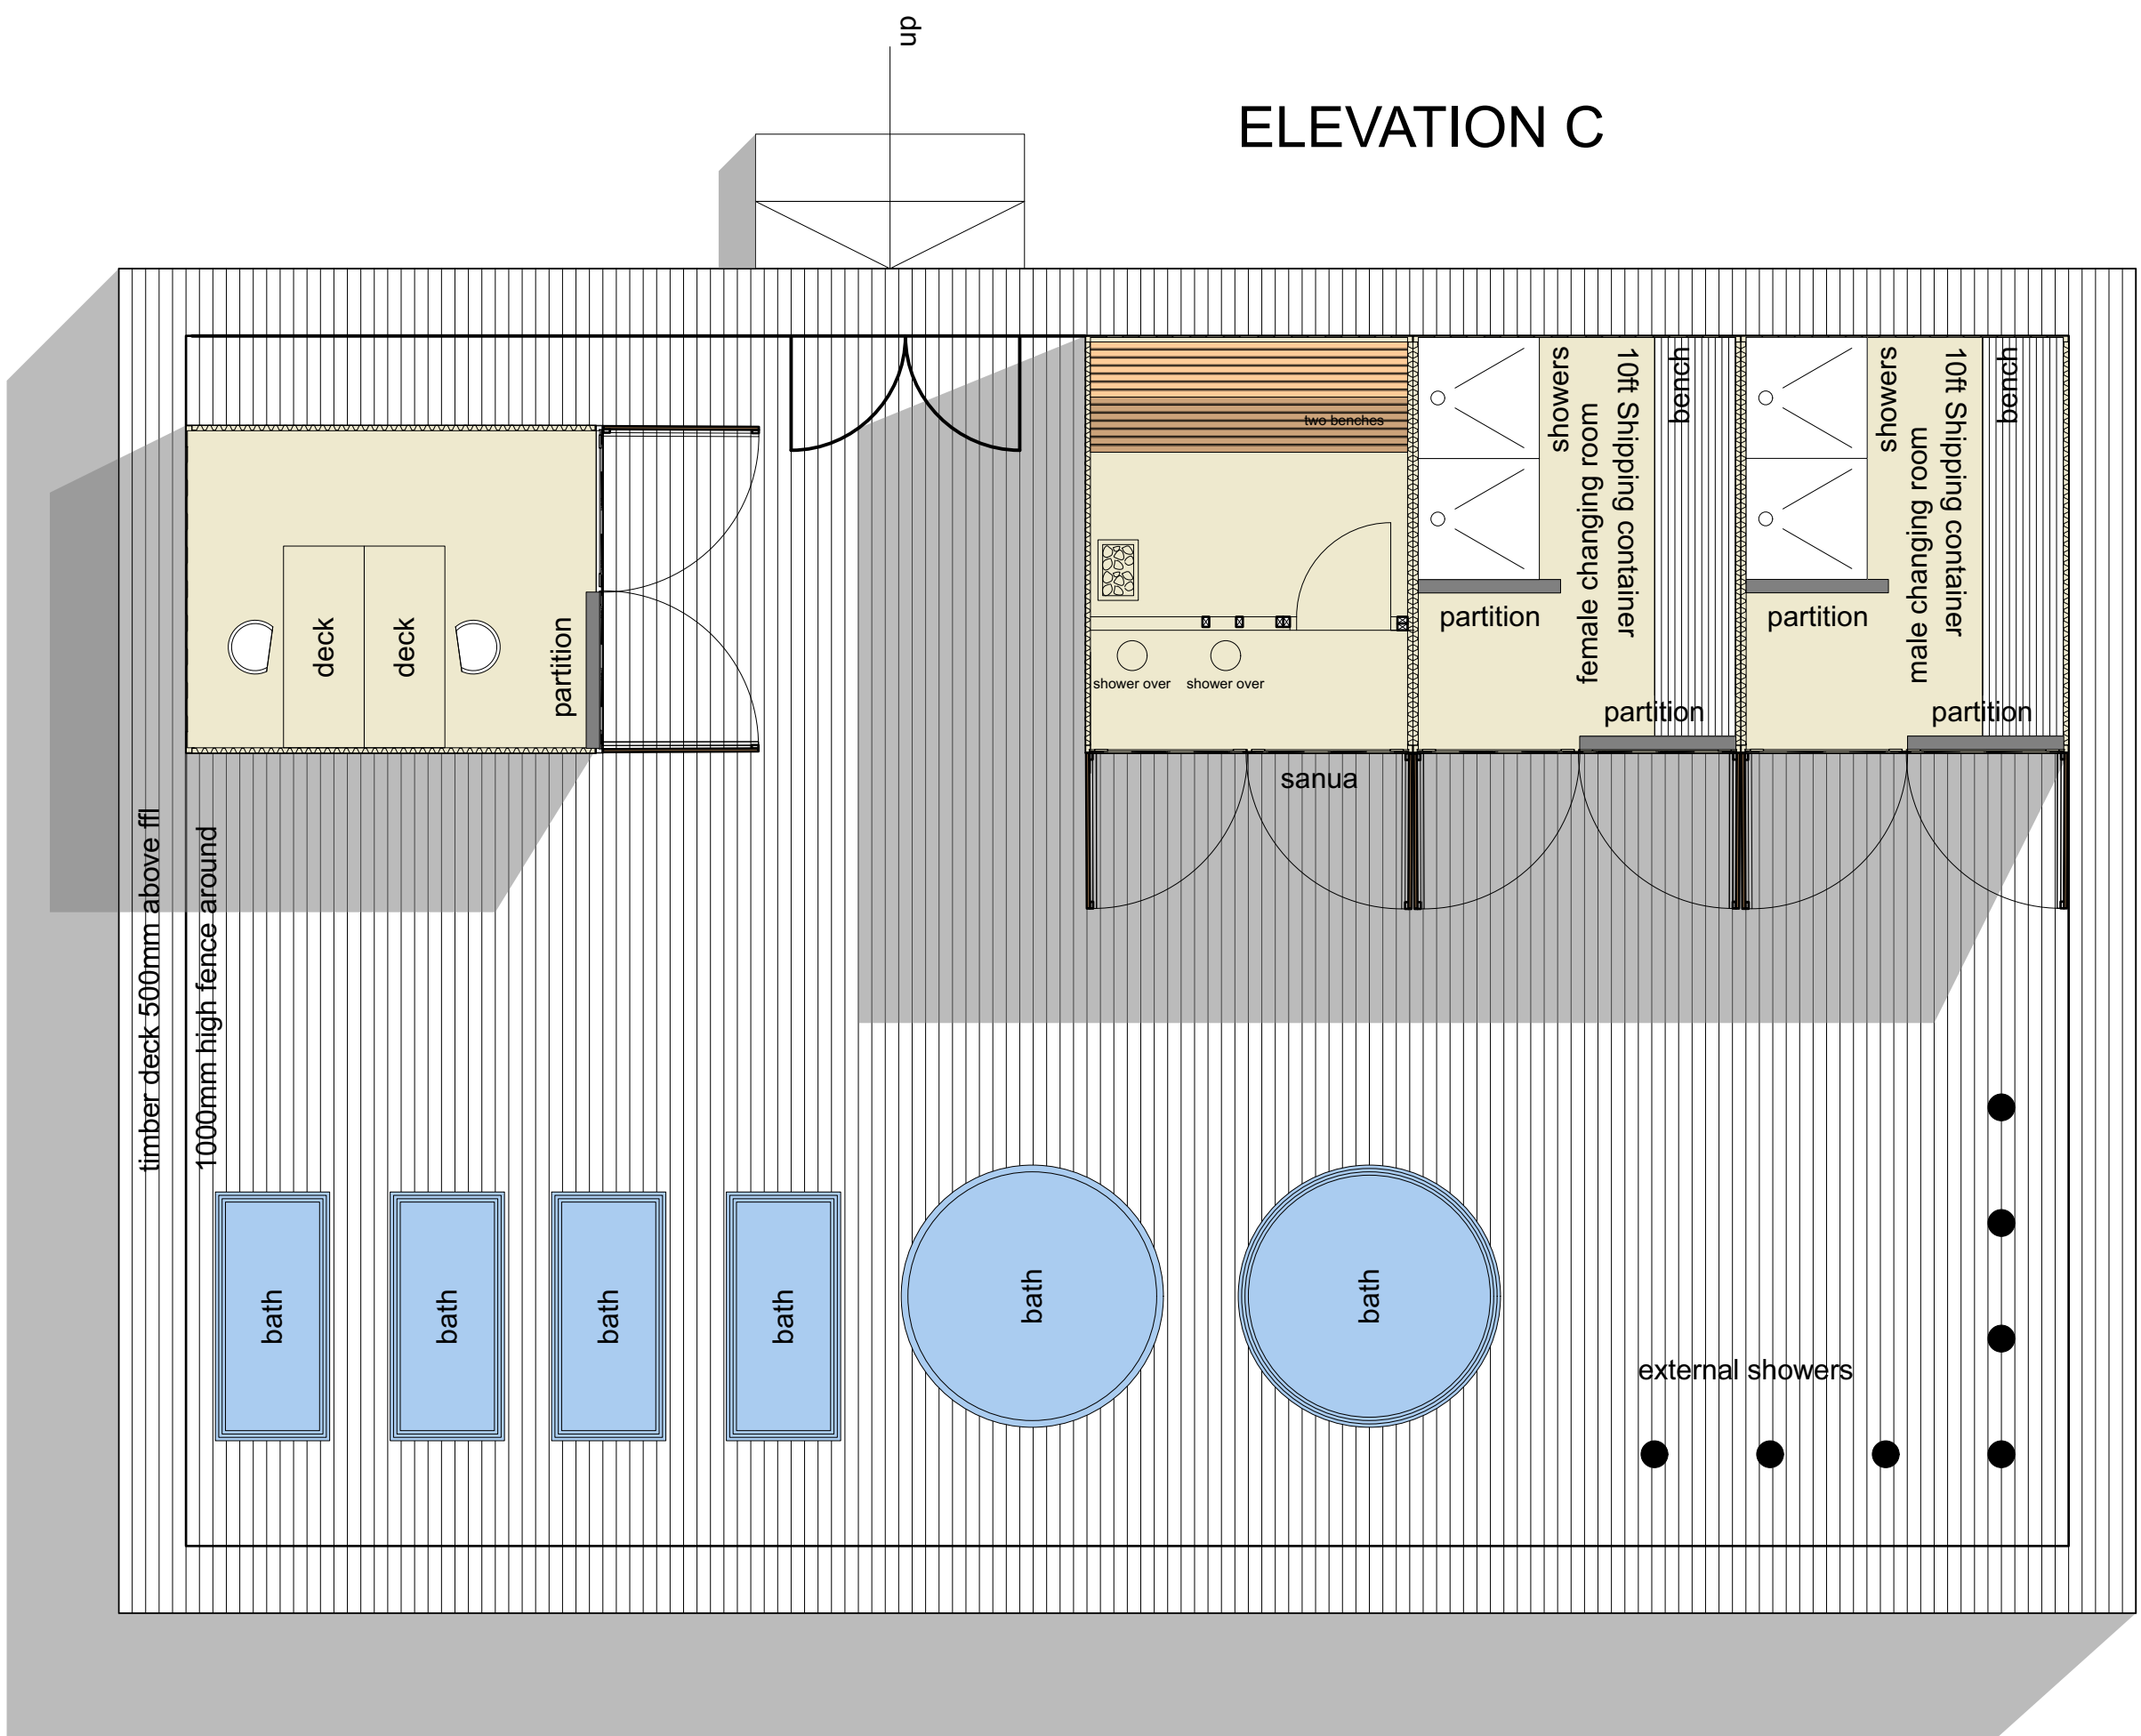

FLOOR PLAN

ELEVATION B

ELEVATION C

ELEVATION D

ELEVATION A

