



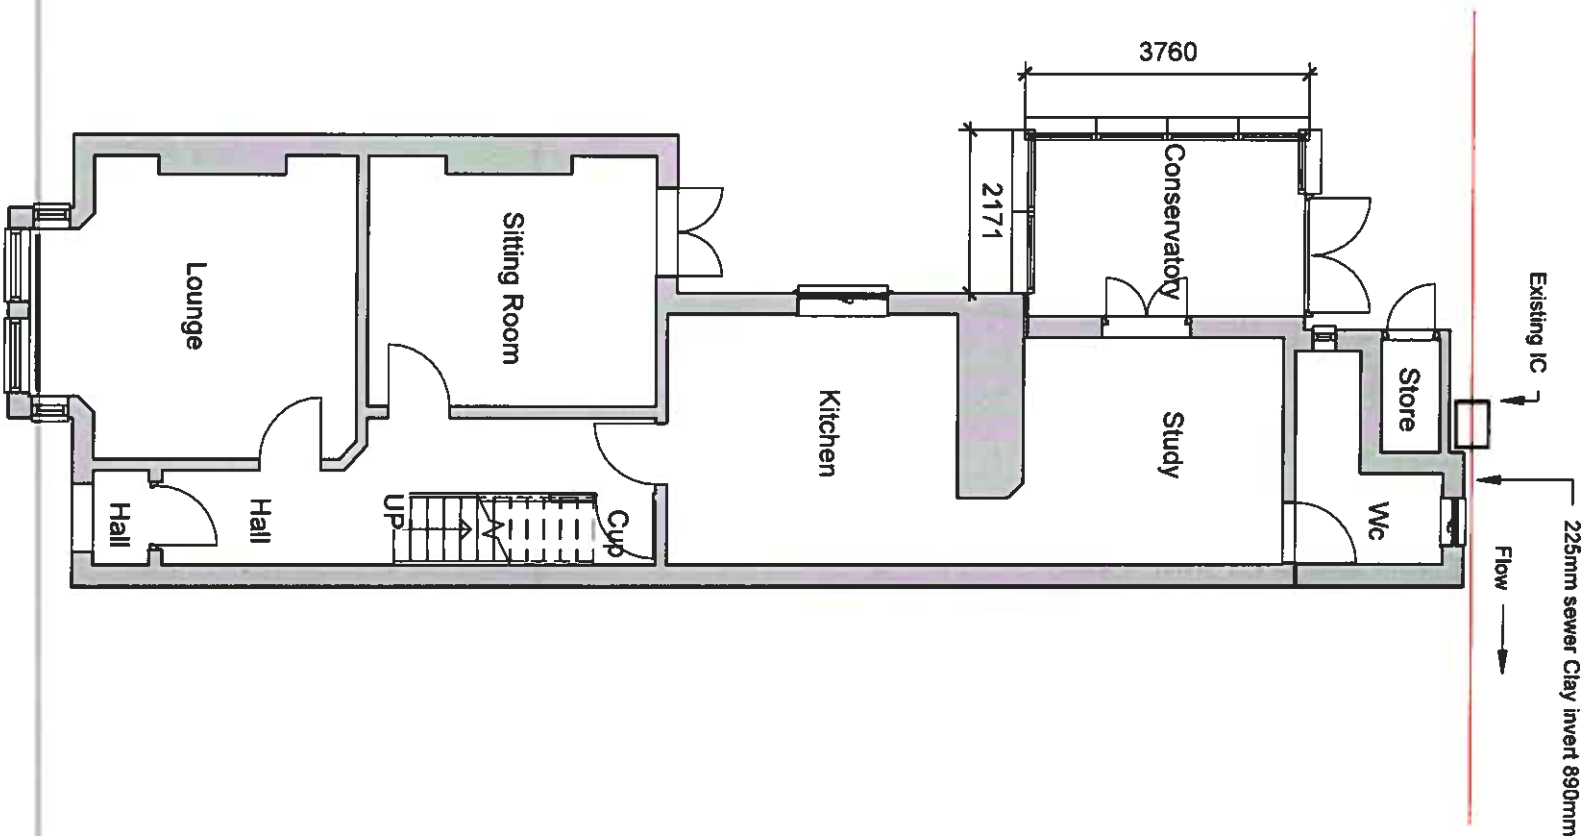

Existing Ground Floor

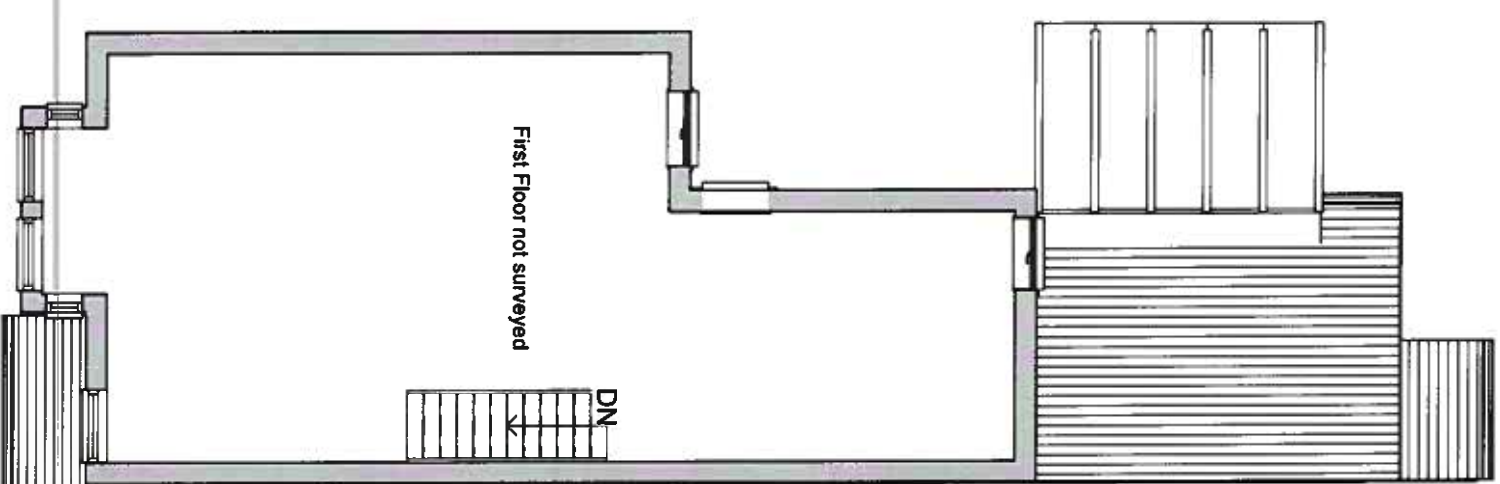

Existing First Floor

INDIGO DESIGN (Part of 3dcastwales Ltd) 5 Ashlea Drive, Merthyr Tydfil, CF47 0NY Tele 01685 385746 Mob - 07940913216 Email: enquiries@indigo-3d-design.co.uk

This Drawing is Copyright. Dimensions to be checked on site and not scaled from this drawing



PURPOSE OF ISSUE
Planning Approval
DRAWING NUMBER
LV-01

PROJECT
Single storey rear extension

SHEET
Existing plan

Address
31 Lancaster Villas, Merthyr Tydfil, CF47 8SN

Checked by
JH
Drawn by
PH
Scale (@ A3)
1:100

Rev No	Issue	Description	Date
A			06/02/2022