



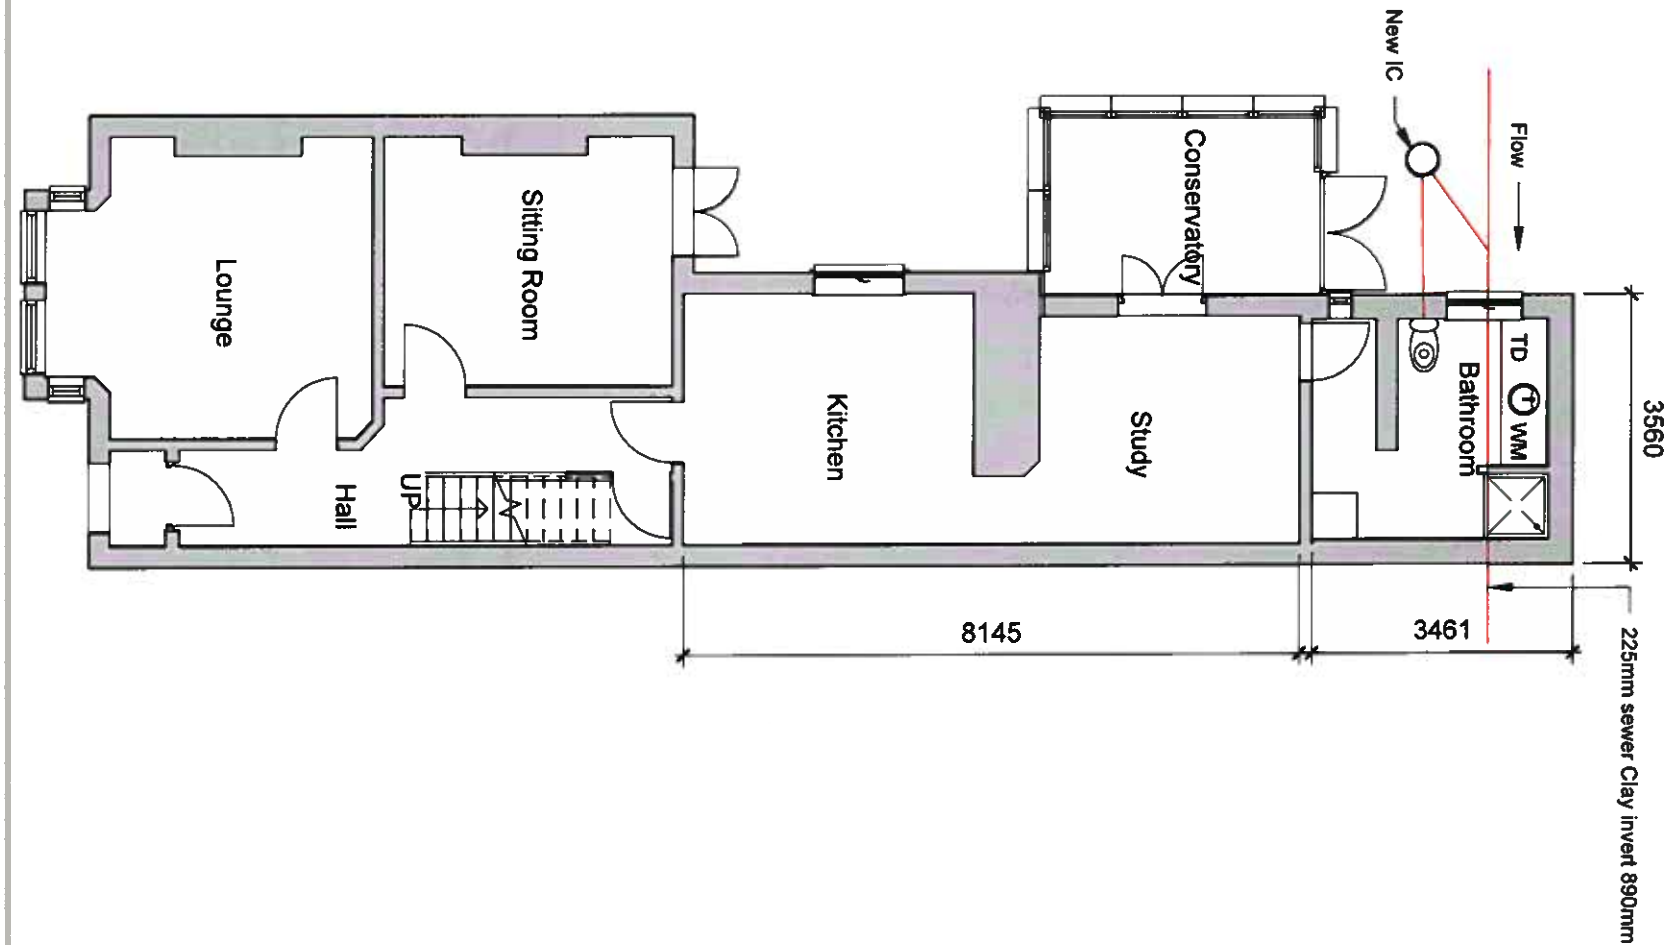

Proposed Ground Floor

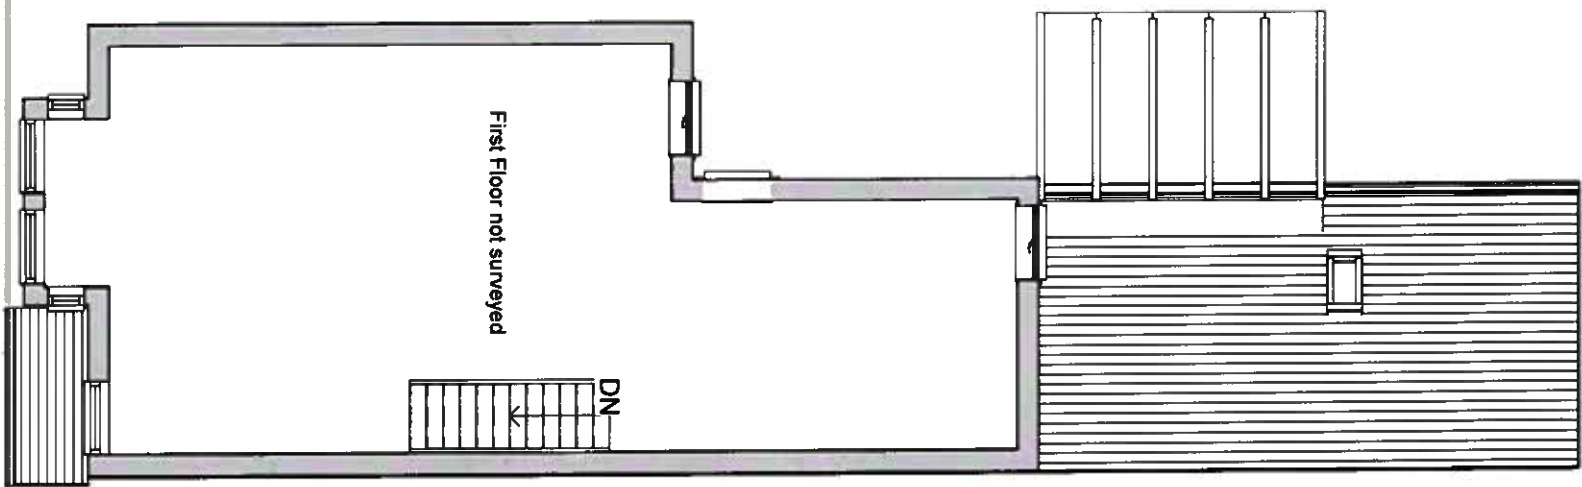

Proposed First Floor

INDIGO DESIGN (Part of 3dcastrates Ltd) 5 Ashtea Drive,
Merthyr Tydfil, CF47 0NY Tele 01685 365746 Mob -
07940913216 Email: enquiries@indigo-3d-design.co.uk

This Drawing is Copyright,
Dimensions to be checked
on site and not scaled from
this drawing



PURPOSE OF ISSUE
Planning Approval
DRAWING NUMBER
LV-03

PROJECT
Single storey rear extension

SHEET
Proposed Plans

Address
31 Lancaster Villas, Merthyr Tydfil,
CF47 8SN

Checked by
JH
Drawn by
PH
Scale (@ A3)
1:100

Rev No	Description	Date
A	Issue	06/02/2022