



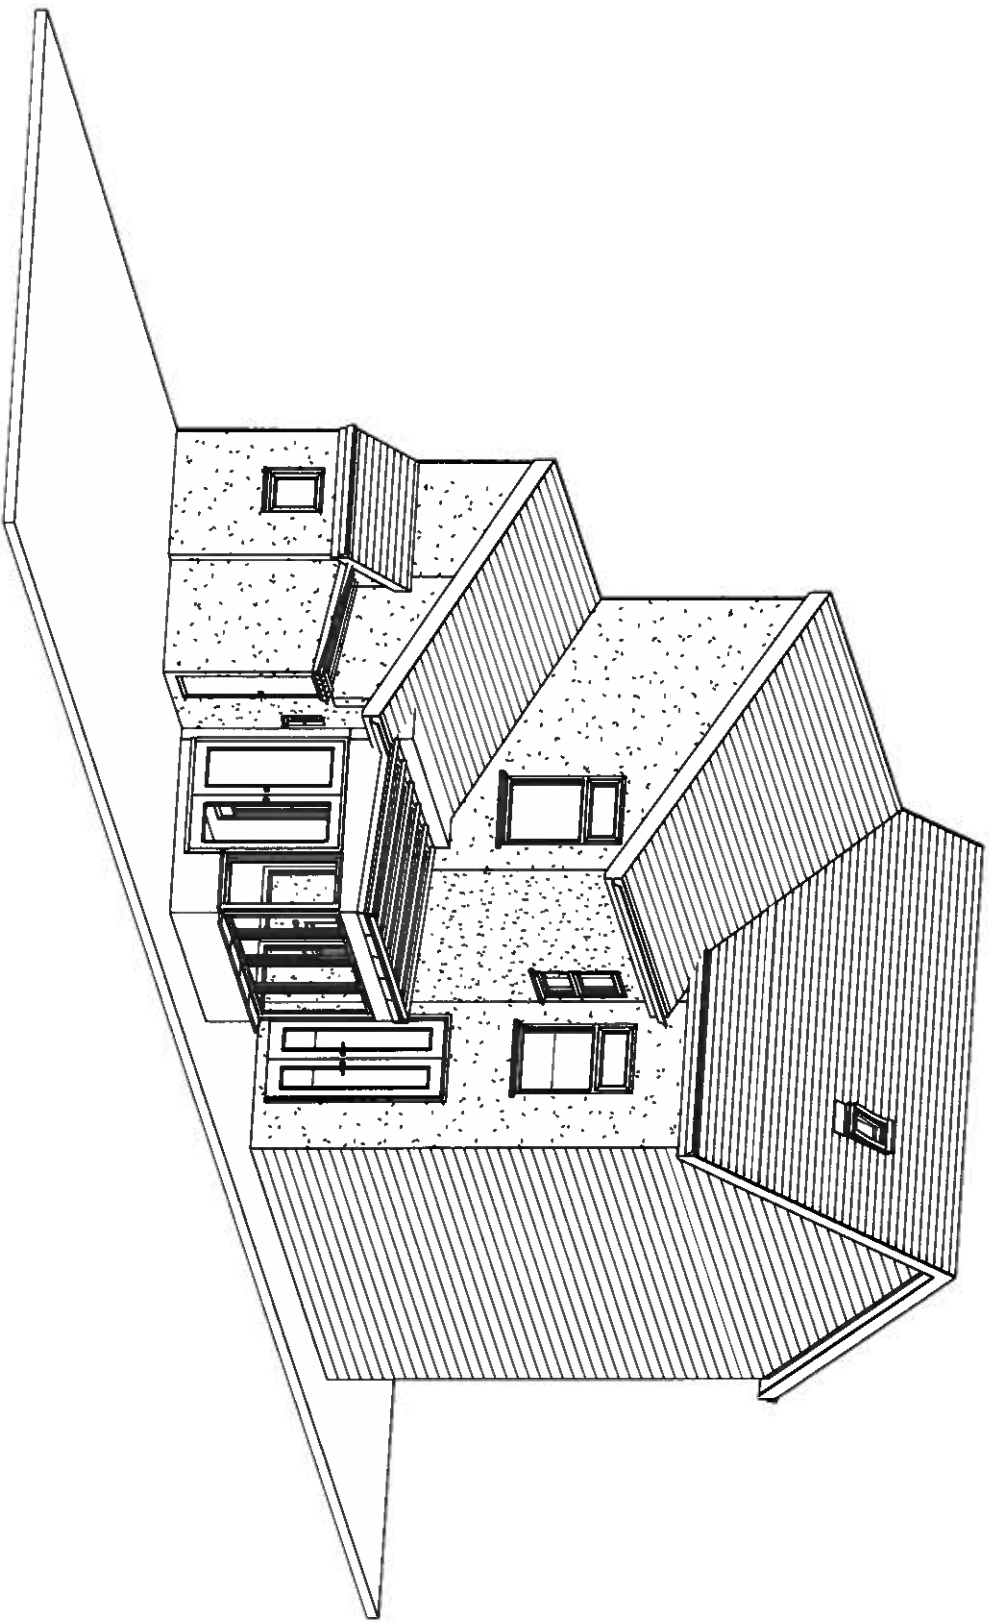

Existing View

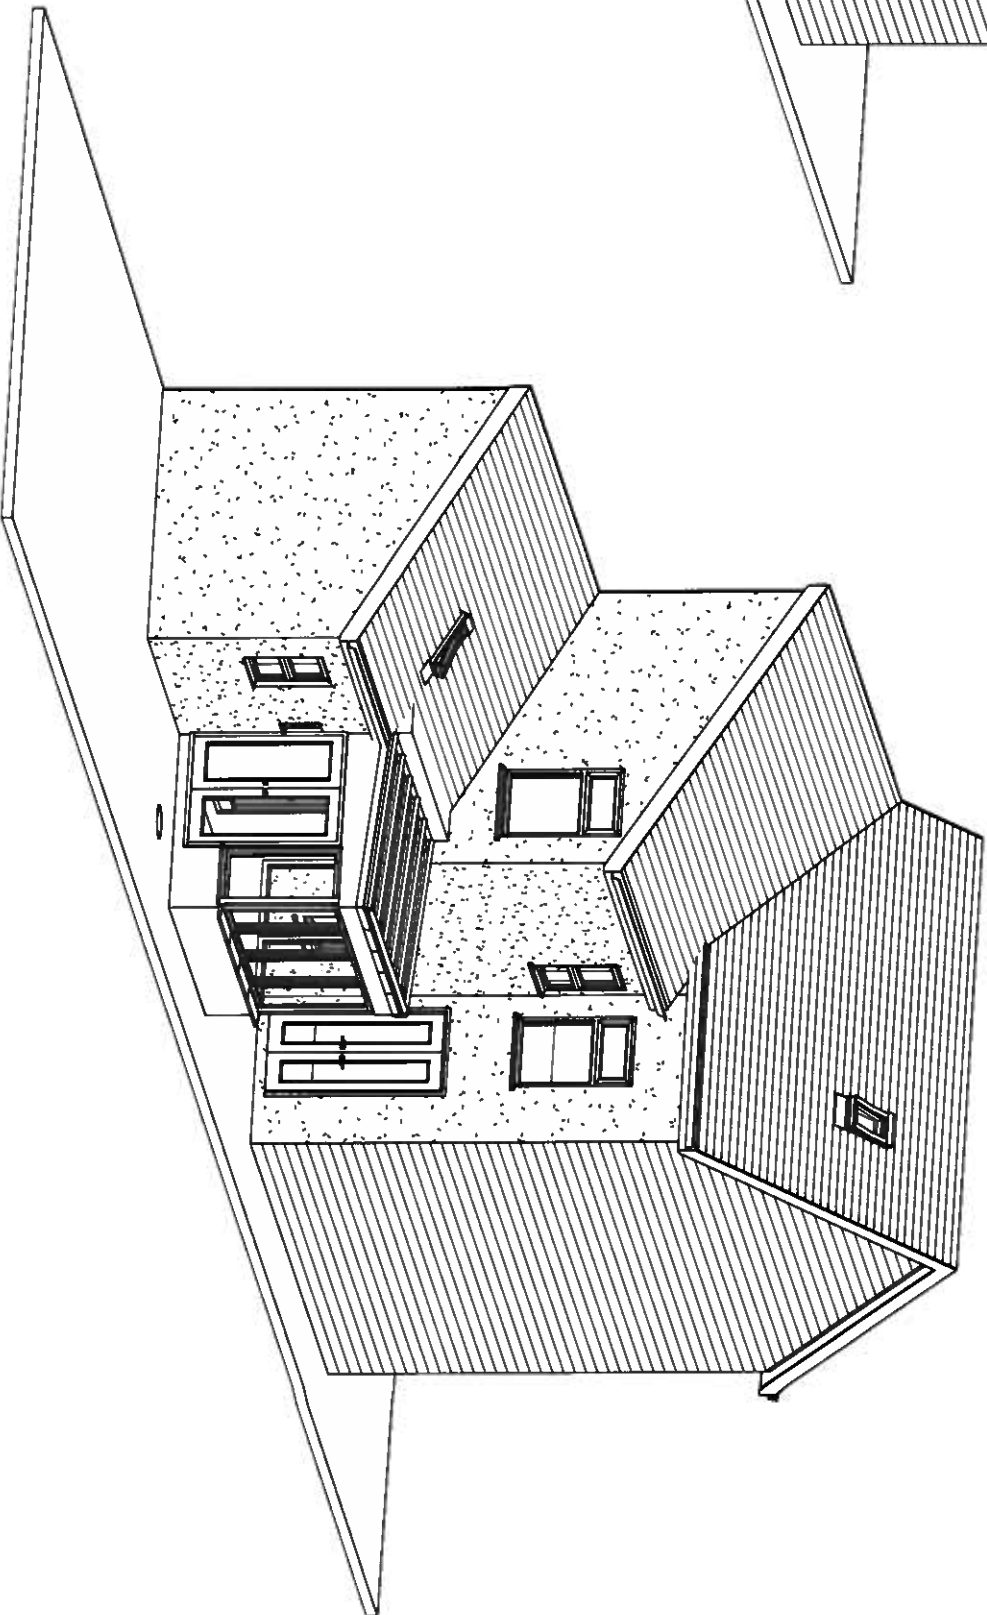

Proposed View



Cutaway

PROJECT		SHEET	
Single storey rear extension		Illustrations	
INDIGO DESIGN (Part of 3dcadwales Ltd) 5 Ashlea Drive, Merthyr Tydfil, CF47 0NY. Tele 01685 385746 Mob - 07940913216 Email: enquiries@indigo-3d-design.co.uk		Address 31 Lancaster Villas, Merthyr Tydfil, CF47 8SN	
This Drawing is Copyright, Dimensions to be checked on site and not scaled from this drawing.		Checked by JH	Scale (@ A3)
PURPOSE OF ISSUE Planning Approval		Drawn by PH	
DRAWING NUMBER LV-06			
Rev No A		Issue	Date 06/02/2022
		Description	