



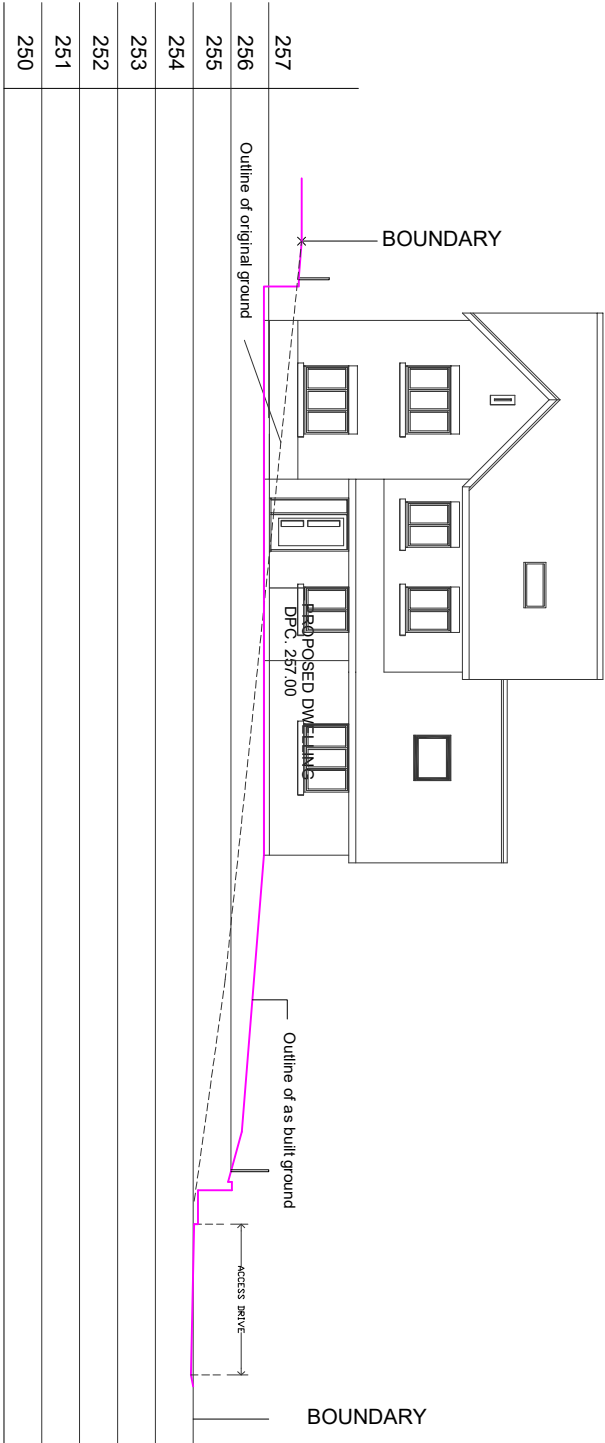

SITE SECTION A.A.

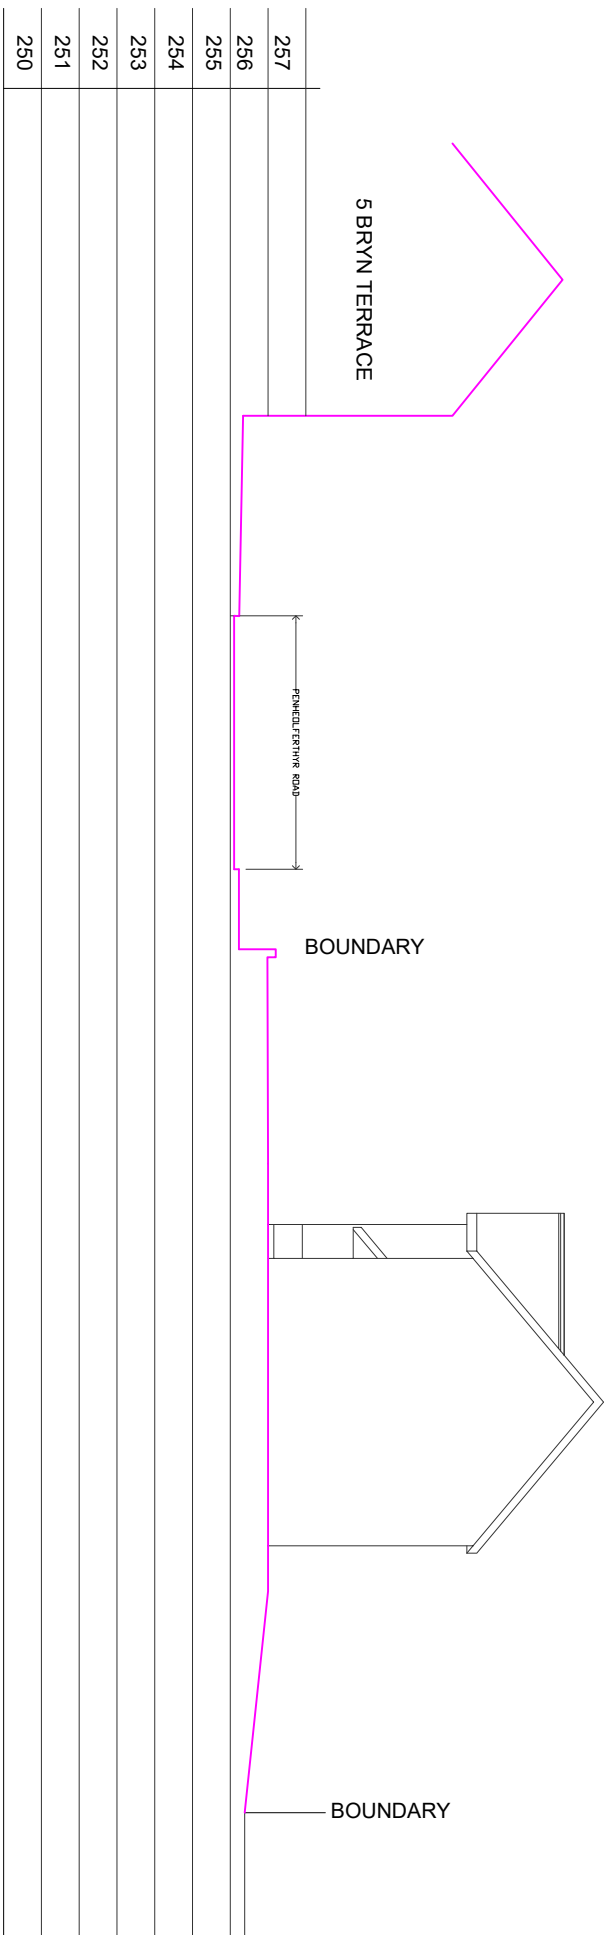

SITE SECTION B.B.

k.j. Iloyd

AADip, RIBA

CHARTERED ARCHITECT

49 Coed Y Pia, Llanbradach

Caerphilly, CF83 3PT

PROJECT

PROPOSED DETACHED DWELLING
PLOT 1 PENHEOLFERTHYR
TWYNYRODYN
MERTHYR TYDFIL
CF47 0LG

SCALE

1:200 @ A3

DATE

AUGUST 2023

DRAWN

KL

DRG. NO.

04

DRAWING

SITE SECTIONS