




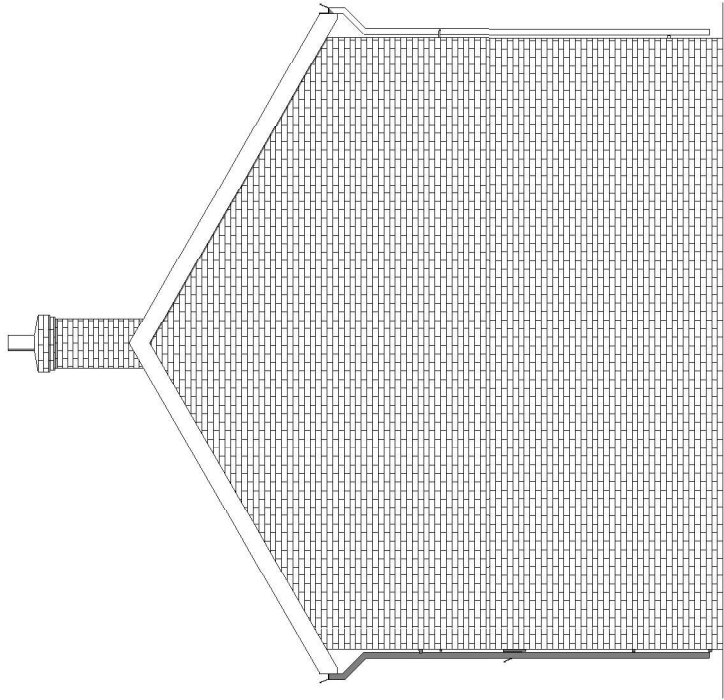


6 Existing Side 1 Elevation
1 : 100

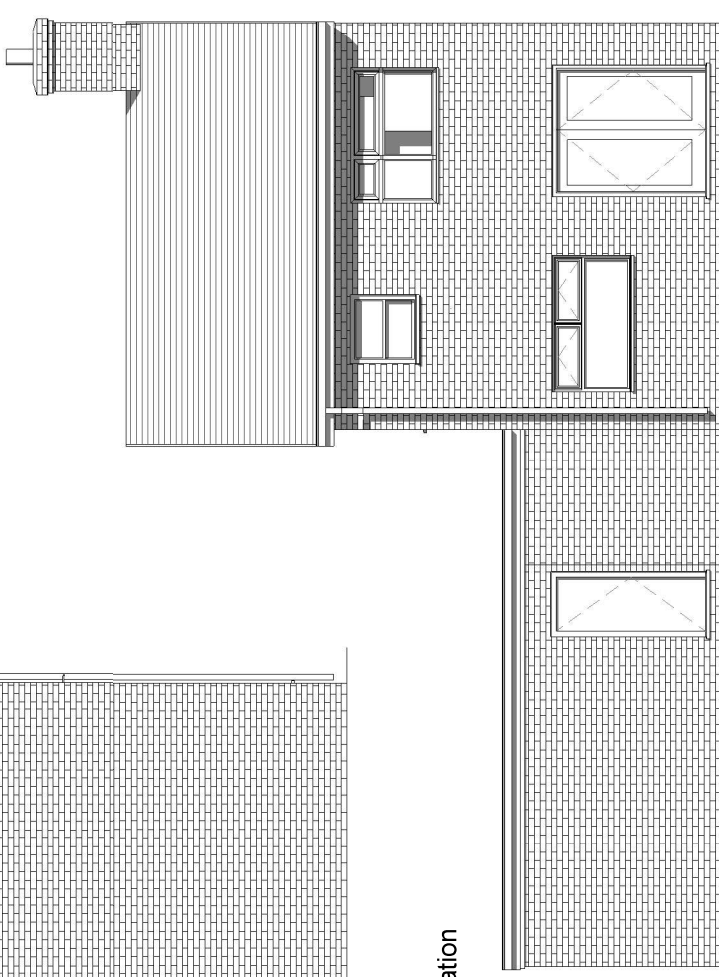


4 Existing Rear Elevation
1 : 100

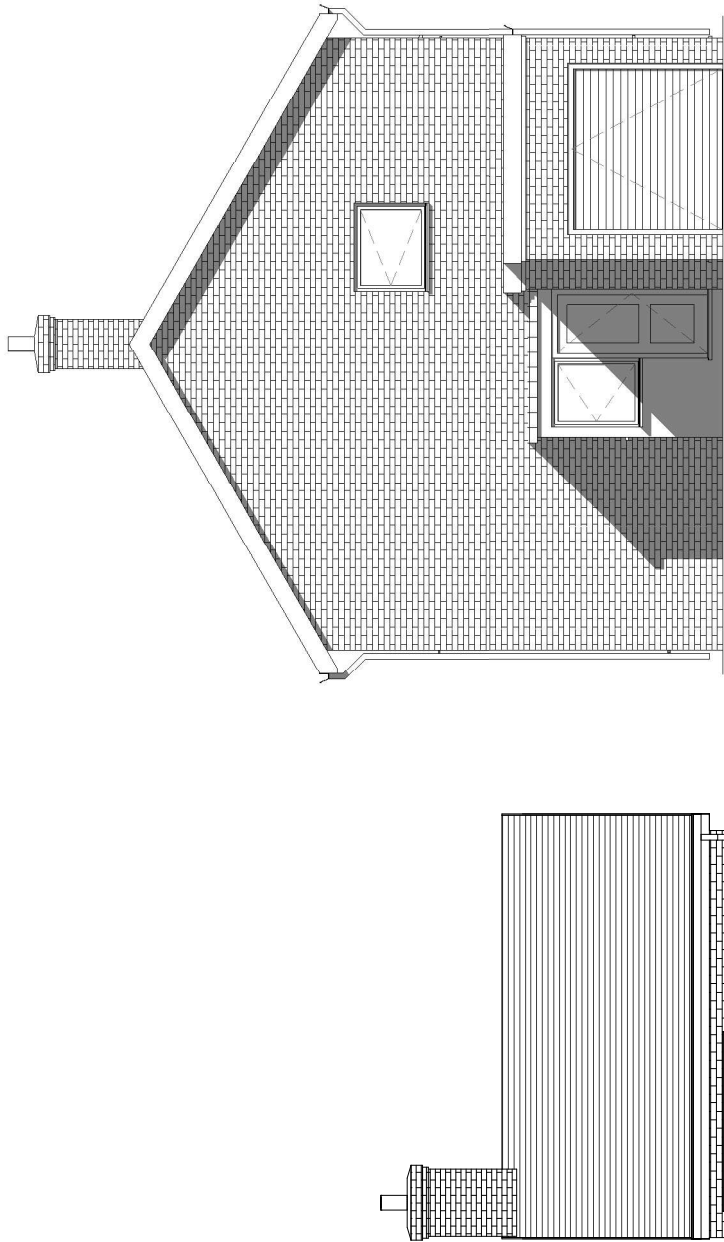

3 Existing Side 2 Elevation
1 : 100

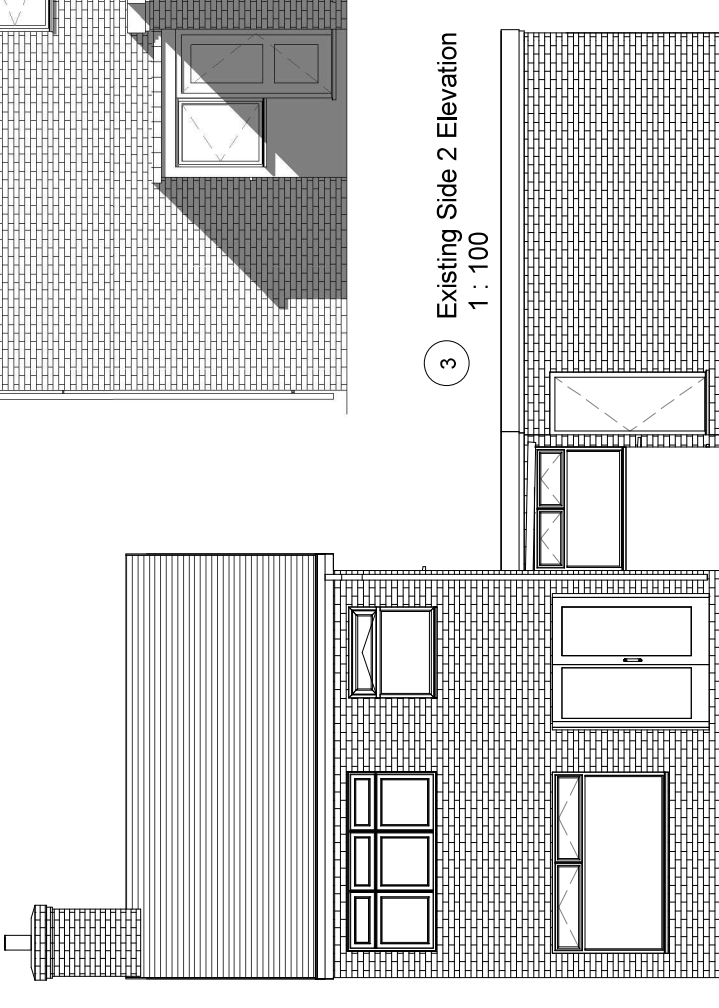


5 Existing Front Elevation
1 : 100

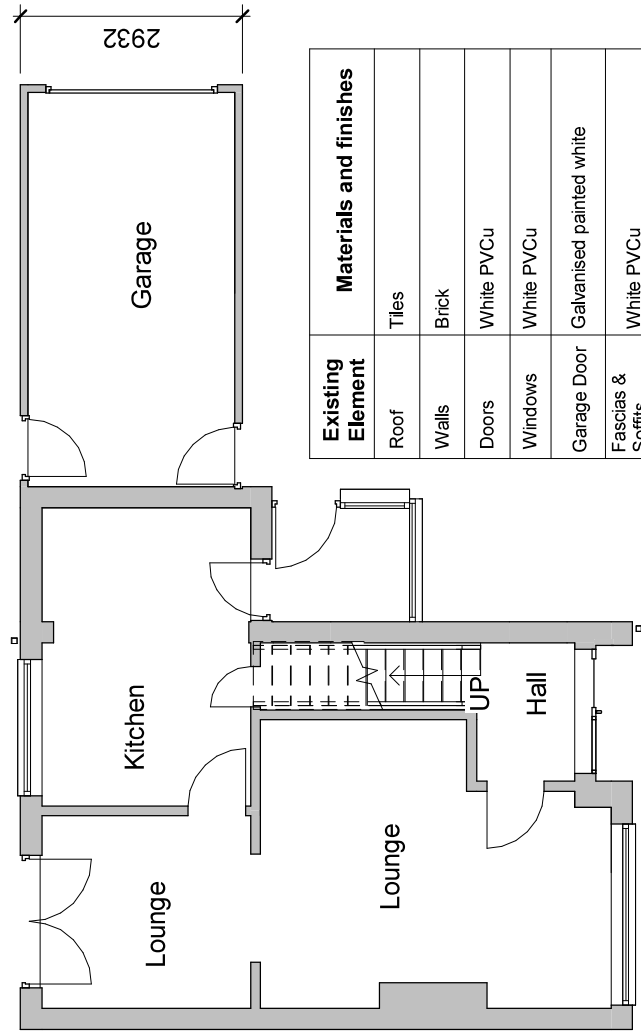


1 Ground Floor Existing
1 : 100

Existing Element	Materials and finishes
Roof	Tiles
Walls	Brick
Doors	White PVCu
Windows	White PVCu
Garage Door	Galvanised painted white
Fascias & Soffits	White PVCu
Gutters & downpipes	White PVCu
Boundary	Hedge and timber fence

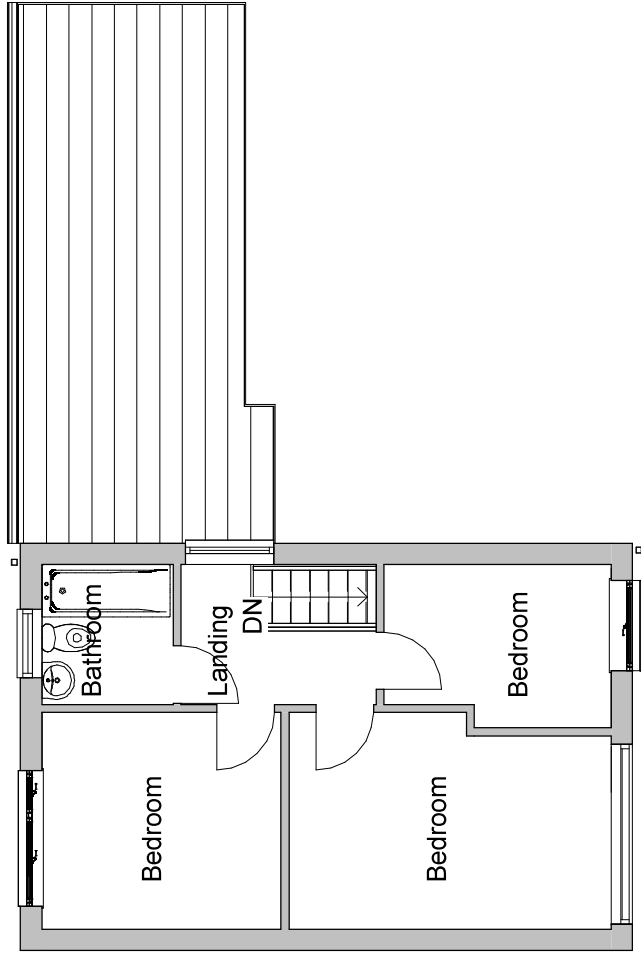


2 First Floor Existing
1 : 100

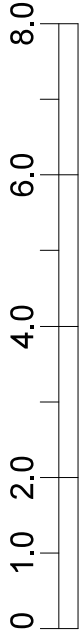


Scale bar @ 1:100


INDIGO DESIGN (Part of 3dcadwales Ltd) 5 Ashlea Drive, Merthyr Tydfil, CF47 0NY Tel 01685 385746 Mob - 07940913216 Email: philip@3dcadwales.co.uk				
This Drawing is Copyright. Dimensions to be checked on site and not scaled from this drawing				
PURPOSE OF ISSUE	DRWAING NUMBER			
Planning Approval	MD-01			
PROJECT	Single storey extension to side			
SHEET	Existing plans and elevations			
Address	10 Monmouth drive, Castle Park, Merthyr Tydfil CF48 1JA			
Checked by JH	Drawn by PH	Scale (@ A3) 1 : 100		
Rev No	Description		Date	
1	Issue Date		18/01/2022	

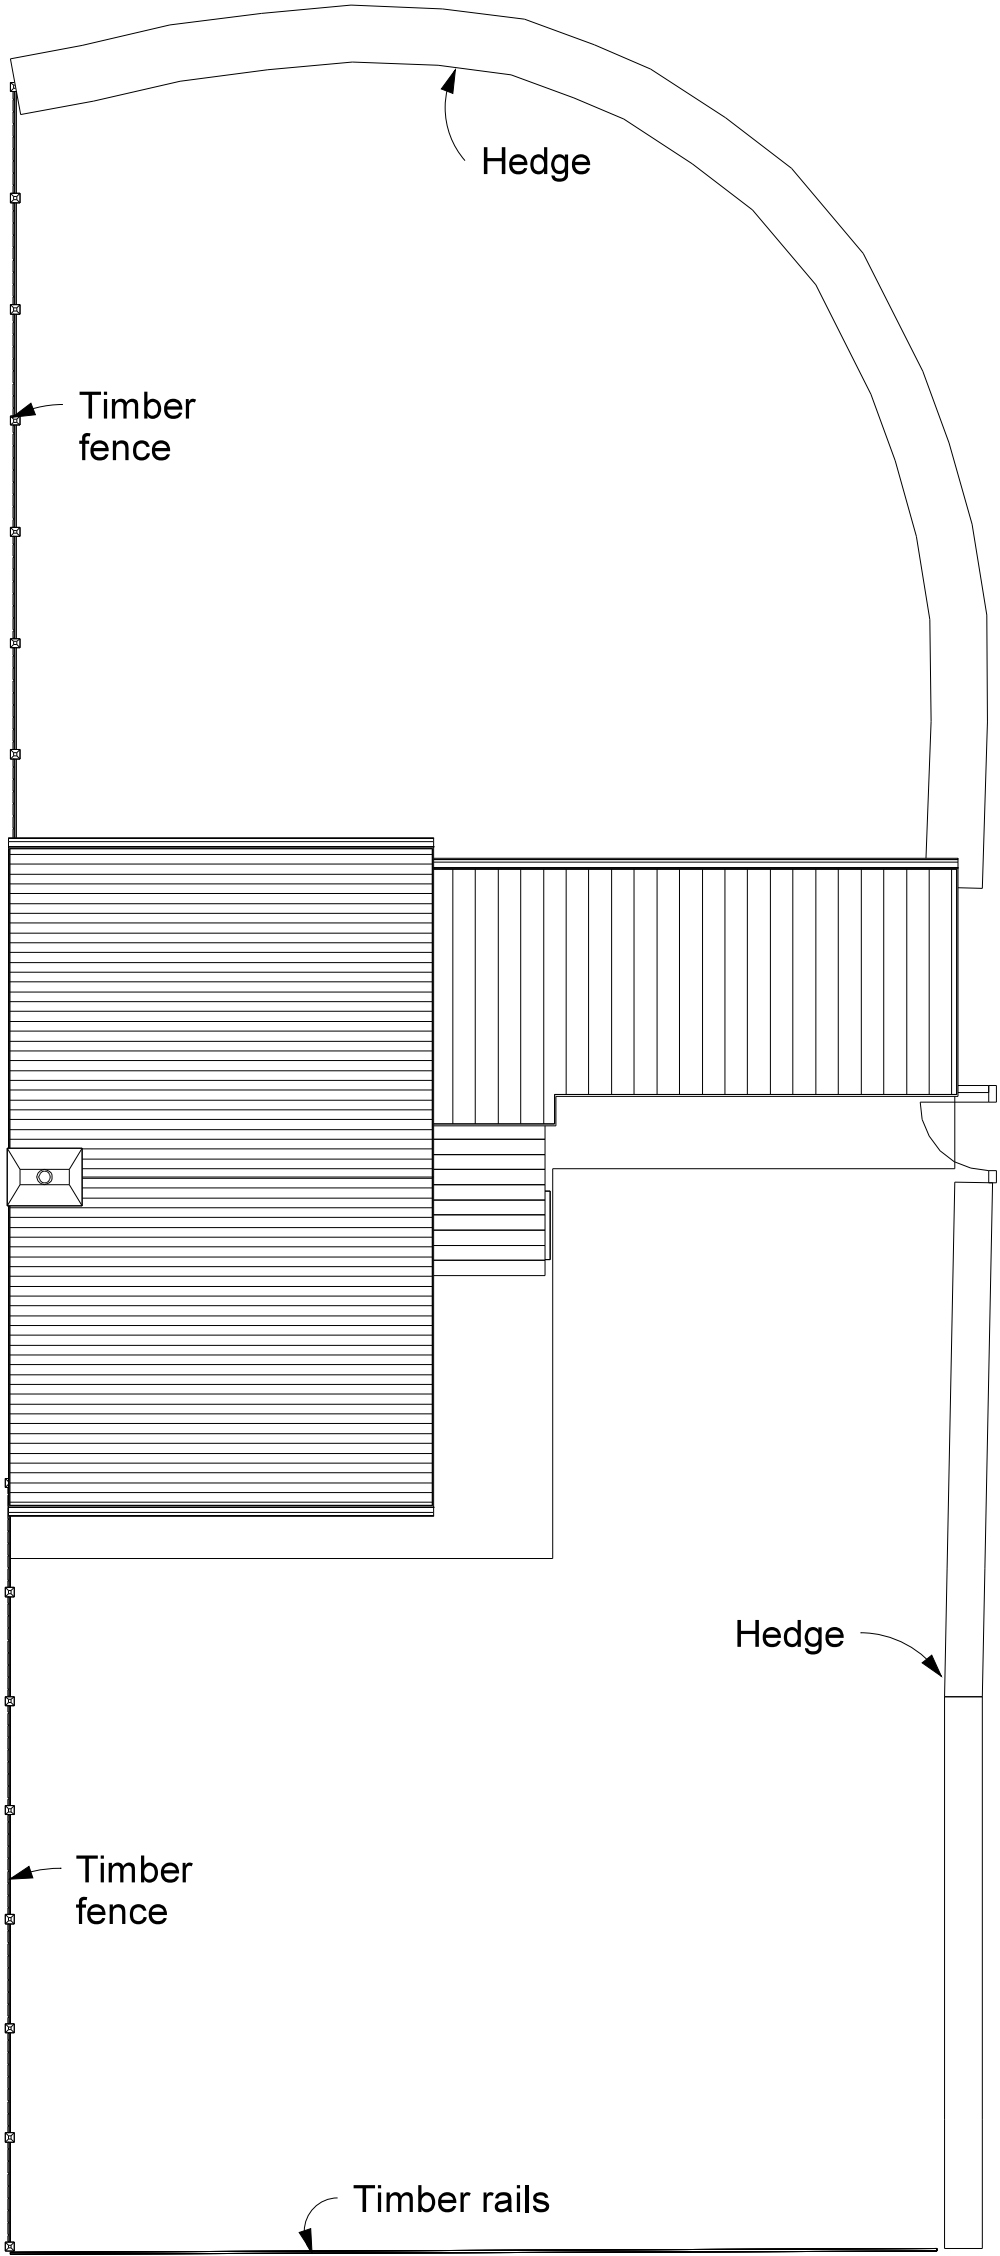

INDIGO DESIGN (Part of 3dcadwales Ltd) 5 Ashlea Drive, Merthyr Tydfil, CF47 0NY Tele 01685 385746 Mob - 07940913216 Email: philip@3dcadwales.co.uk		This Drawing is Copyright. Dimensions to be checked on site and not scaled from this drawing		Indigo 3d Design	
PURPOSE OF ISSUE Planning Approval		DRAWING NUMBER MD-02		PROJECT Single storey extension to side	
SHEET		Existing site plan		Address 10 Monmouth drive, Castle Park, Merthyr Tydfil CF48 1JA	
Checked by JH	Drawn by PH	Scale (@ A3) 1 : 100		Rev No 1	Date 18/01/2022

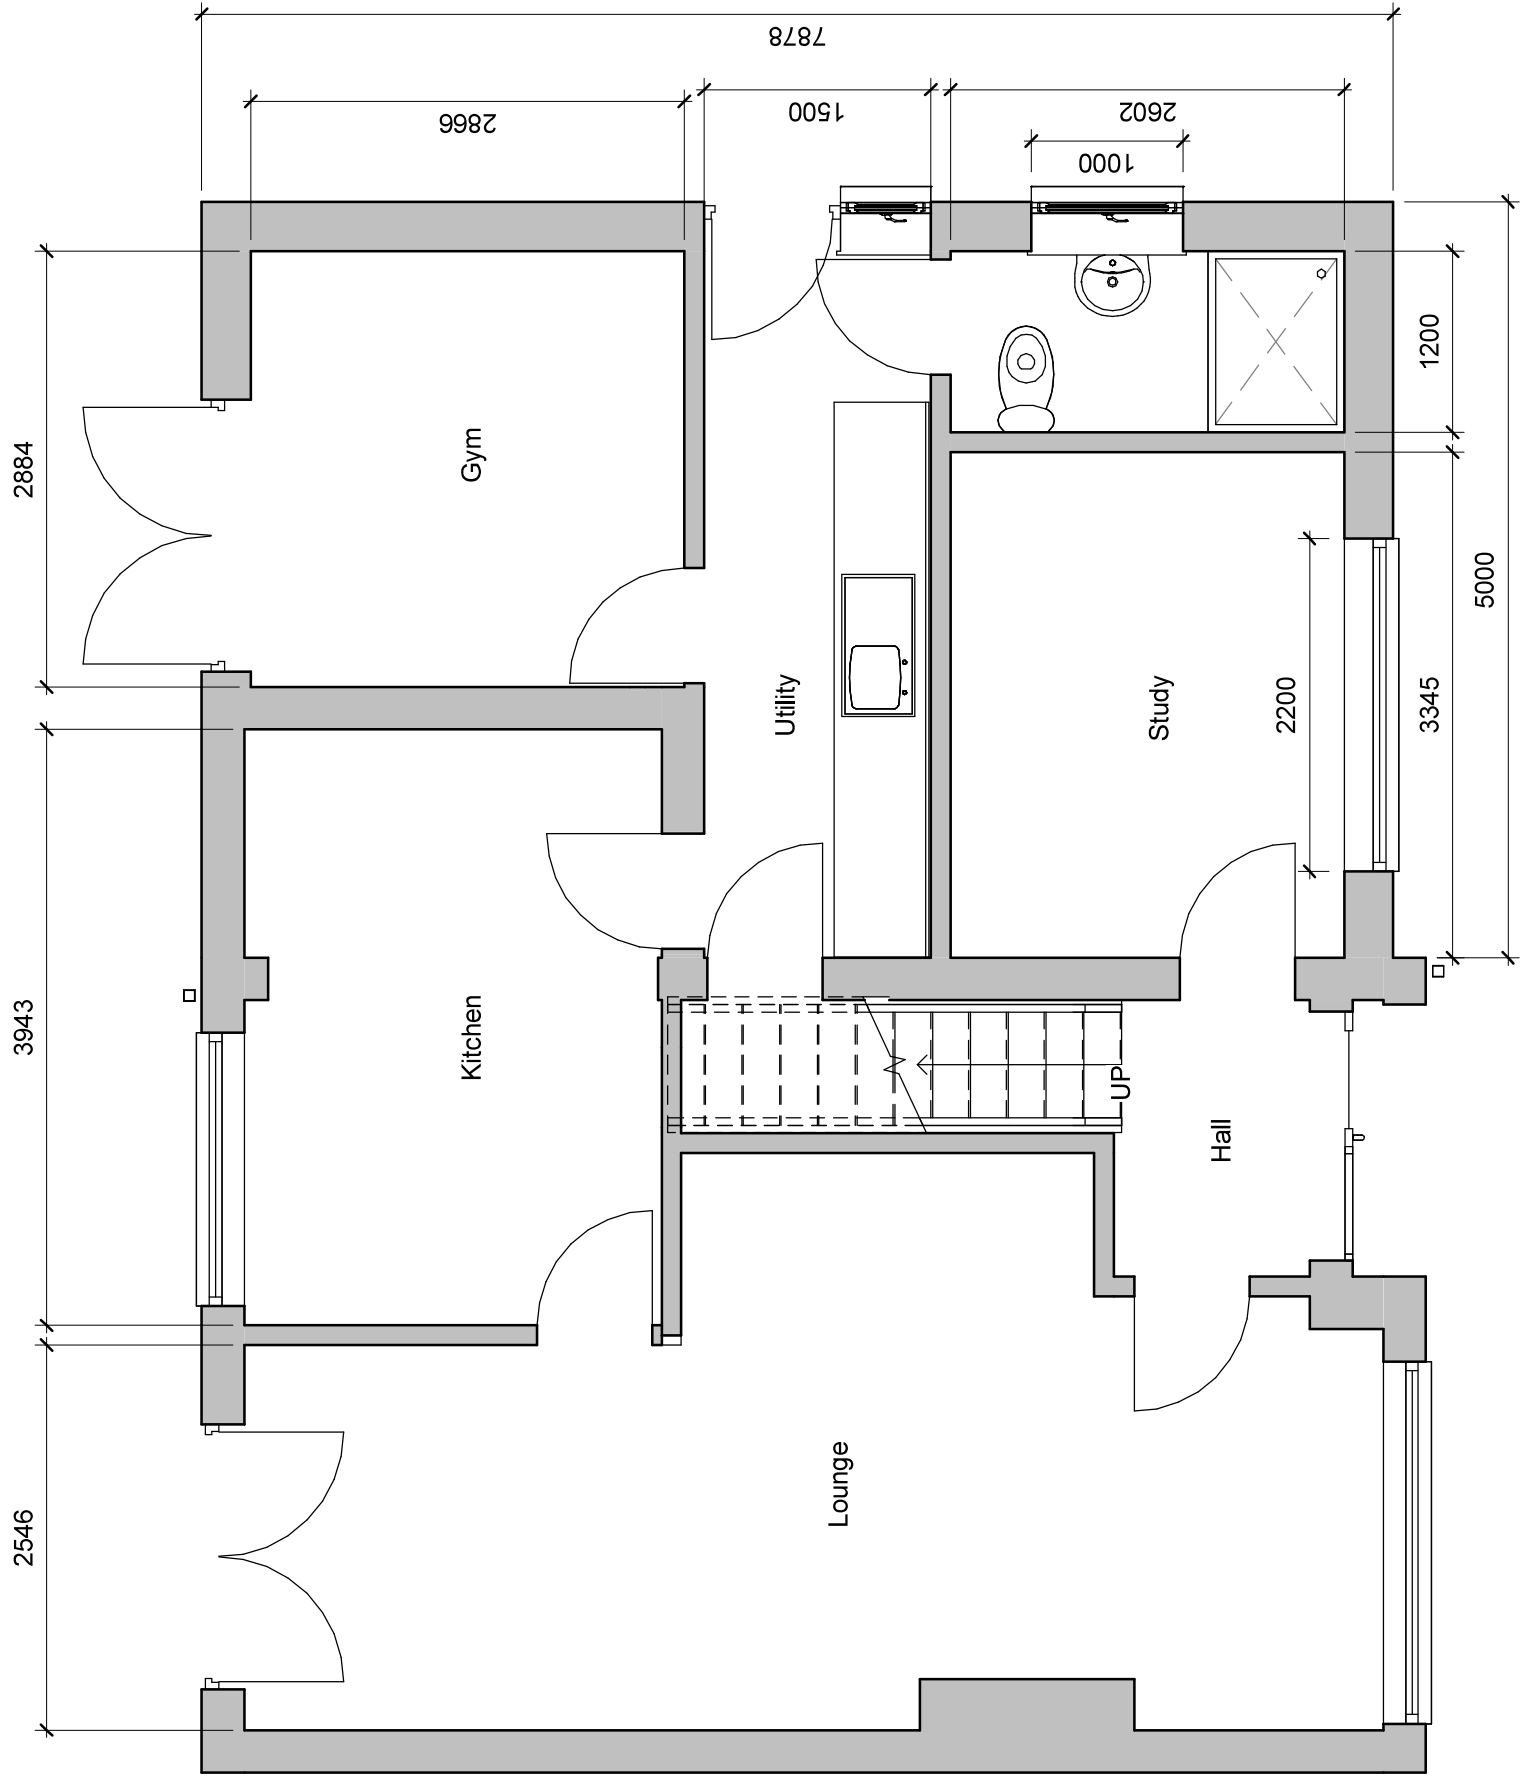


2 First Floor Proposed
1 : 100

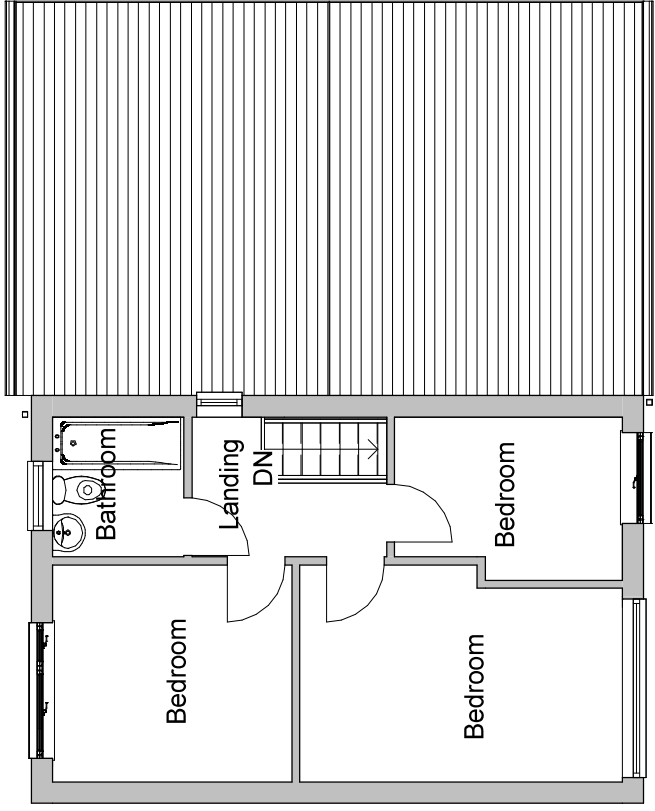


INDIGO DESIGN (Part of 3dcadwales Ltd) 5 Ashlea Drive, Merthyr Tydfil, CF47 0NY Tele 01685 385746 Mob - 07940913216 Email: philip@3dcadwales.co.uk		This Drawing is Copyright, Dimensions to be checked on site and not scaled from this drawing		Indigo 3d Design	
PURPOSE OF ISSUE Planning Approval		DRAWING NUMBER MD-03		PROJECT Single storey extension to side	
SHEET		Proposed plans		Address 10 Monmouth drive, Castle Park, Merthyr Tydfil CF48 1JA	
Checked by JH	Drawn by PH	Scale (@ A3) As indicated		Rev No 1	Date 18/01/2022
Description		Issue Date		Date	

1 Ground Floor Proposed
1 : 50

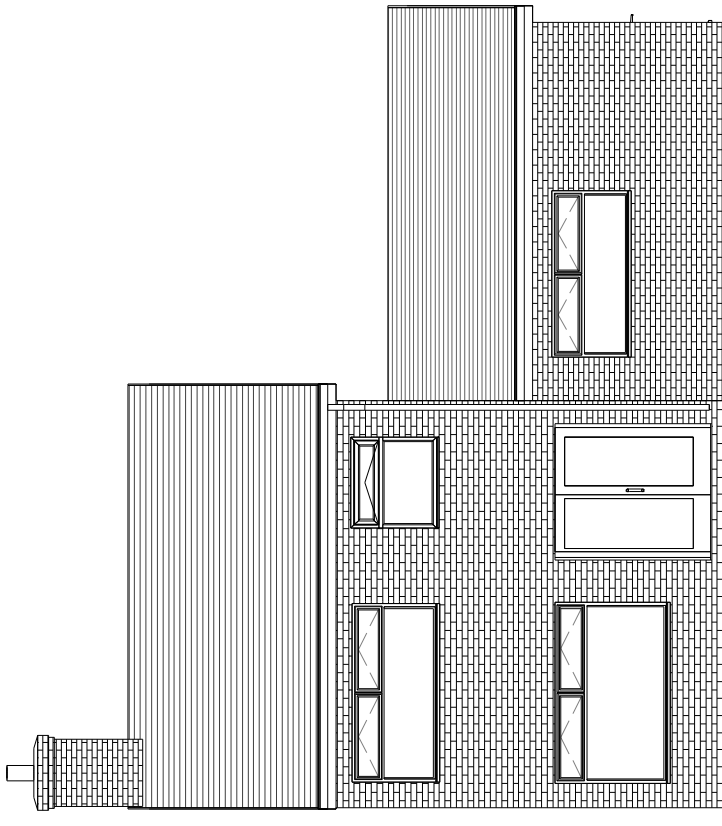


1 Proposed Front Elevation
1 : 100

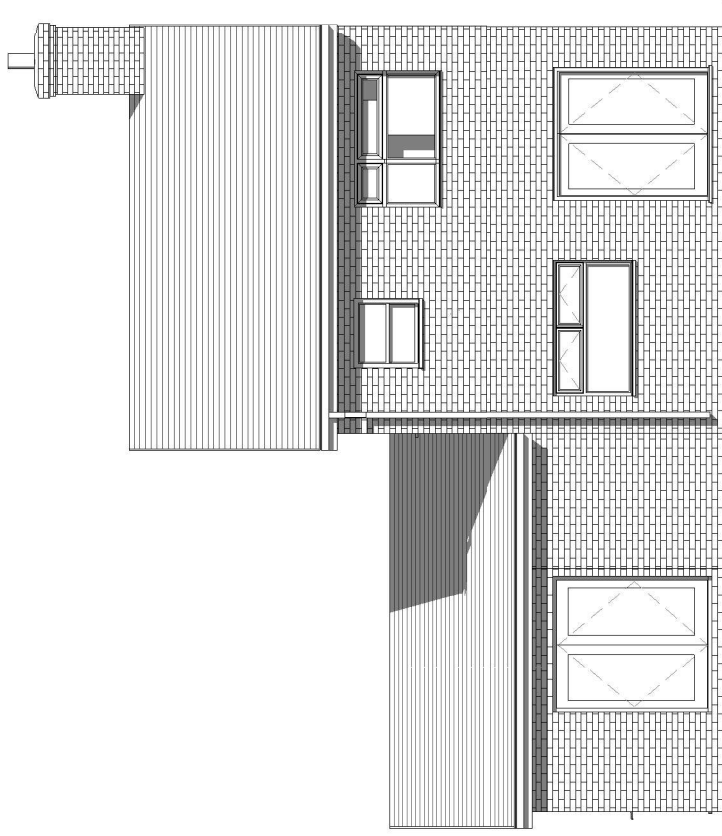


2 Proposed Rear Elevation
1 : 100

Proposed Element	Materials and finishes
Roof	Tiles to match existing
Walls	Brick to match existing
Doors	White PVCu
Windows	White PVCu
Fascias & Soffits	White PVCu
Gutters & downpipes	White PVCu
Boundary	Hedge and timber fence

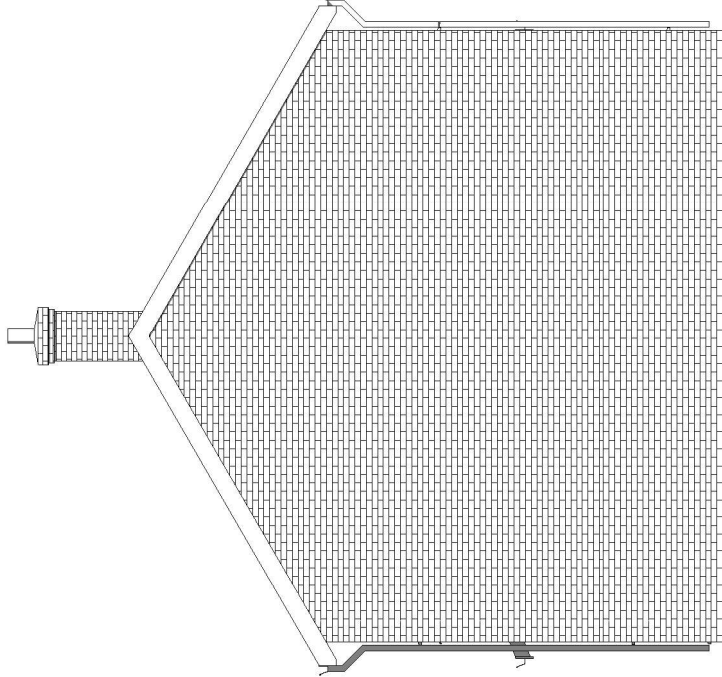


3 Proposed Side 1 Elevation
1 : 100

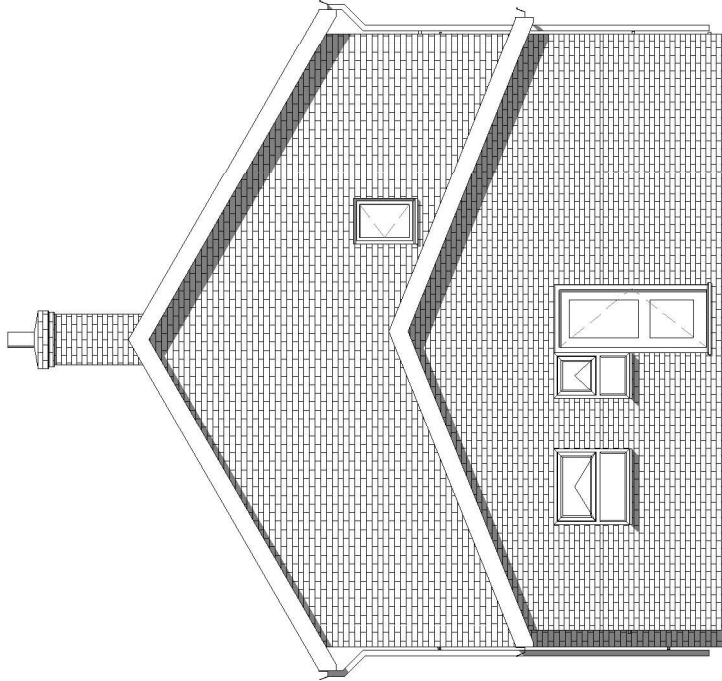

4 Proposed Side 2 Elevation
1 : 100

INDIGO DESIGN (Part of 3dcadwales Ltd) 5 Ashlea Drive, Merthyr Tydfil, CF47 0NY Tele 01685 385746 Mob-- 07940913216 Email: philip@3dcadwales.co.uk					
This Drawing is Copyright, Dimensions to be checked on site and not scaled from this drawing		PURPOSE OF ISSUE		DRAWING NUMBER	
Planning Approval		MD-04			
PROJECT		Single storey extension to side			
SHEET		Proposed Elevations			
Address		10 Monmouth drive, Castle Park, Merthyr Tydfil CF48 1JA			
Checked by	JH	Drawn by	PH	Scale (@ A3) 1 : 100	
Rev No	Description			Date	
1	Issue Date			18/01/2022	

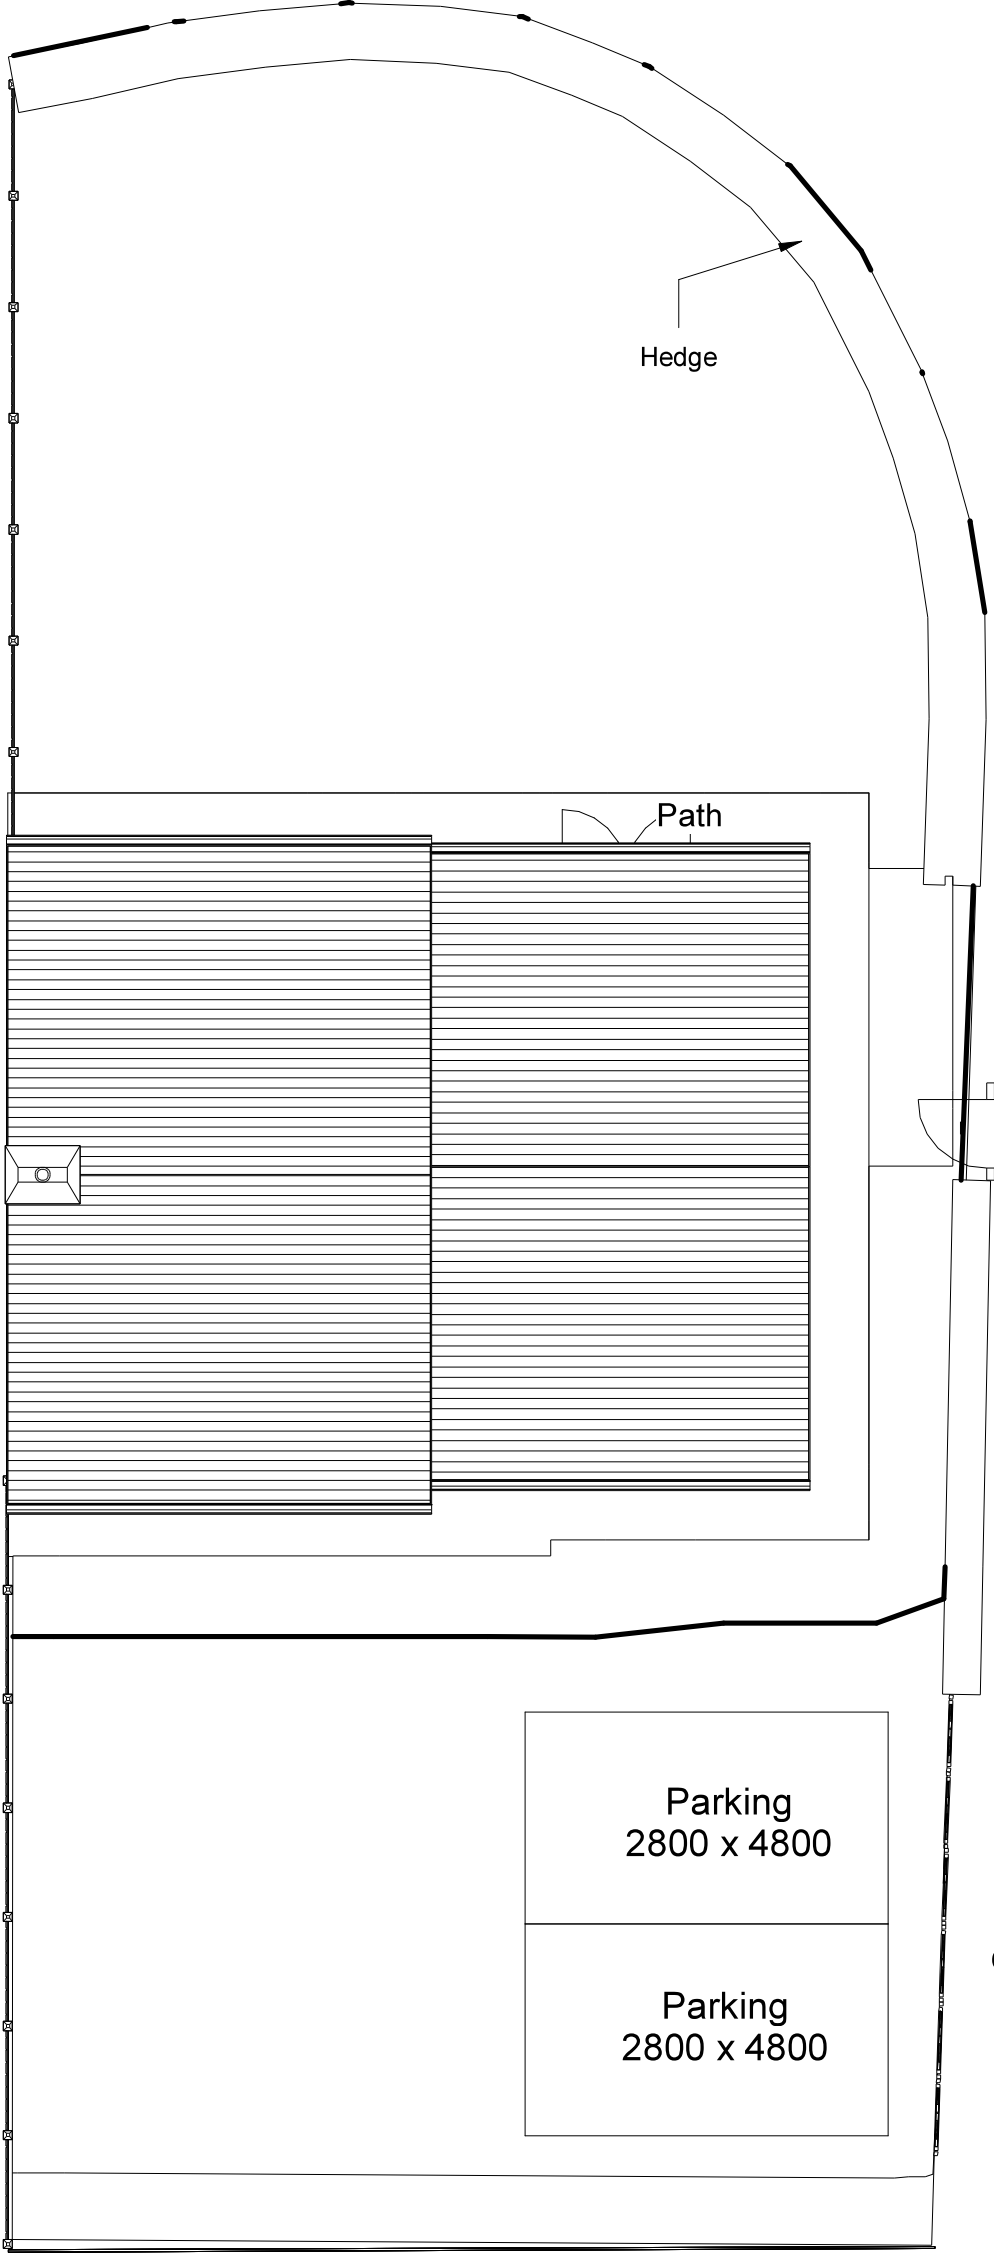

1 : 100
Site Proposed

Bifold gates
opening inward

INDIGO DESIGN (Part of 3dcadwales Ltd) 5 Ashlea Drive, Merthyr Tydfil, CF47 0NY Tele 01685 385746 Mob - 07940913216 Email: philip@3dcadwales.co.uk			
This Drawing is Copyright. Dimensions to be checked on site and not scaled from this drawing		PURPOSE OF ISSUE Planning Approval	DRWAING NUMBER MD-05
PROJECT Single storey extension to side		SHEET Proposed Site Plan	
Address 10 Monmouth drive, Castle Park, Merthyr Tydfil CF48 1JA		Checked by JH	
Drawn by PH		Scale (@ A3) 1 : 100	
Rev No 1	Issue Date 18/01/2022	Description	Date



1 Existing Illustration




2 Proposed Illustration A



3 Proposed Illustration B

INDIGO DESIGN (Part of 3dcadwales Ltd) 5 Ashlea Drive, Merthyr Tydfil, CF47 0NY Tele 01685 385746 Mob - 07940913216 Email: philip@3dcadwales.co.uk		This Drawing is Copyright Dimensions to be checked on site and not scaled from this drawing		Indigo 3d Design	
PURPOSE OF ISSUE Planning Approval		DRAWING NUMBER MD-06		PROJECT Single storey extension to side	
SHEET		Illustrations		Address 10 Monmouth drive, Castle Park, Merthyr Tydfil CF48 1JA	
Checked by JH	Drawn by PH	Scale (@ A3)		Rev No 1	
Issue Date		Description		Date	
				18/01/2022	

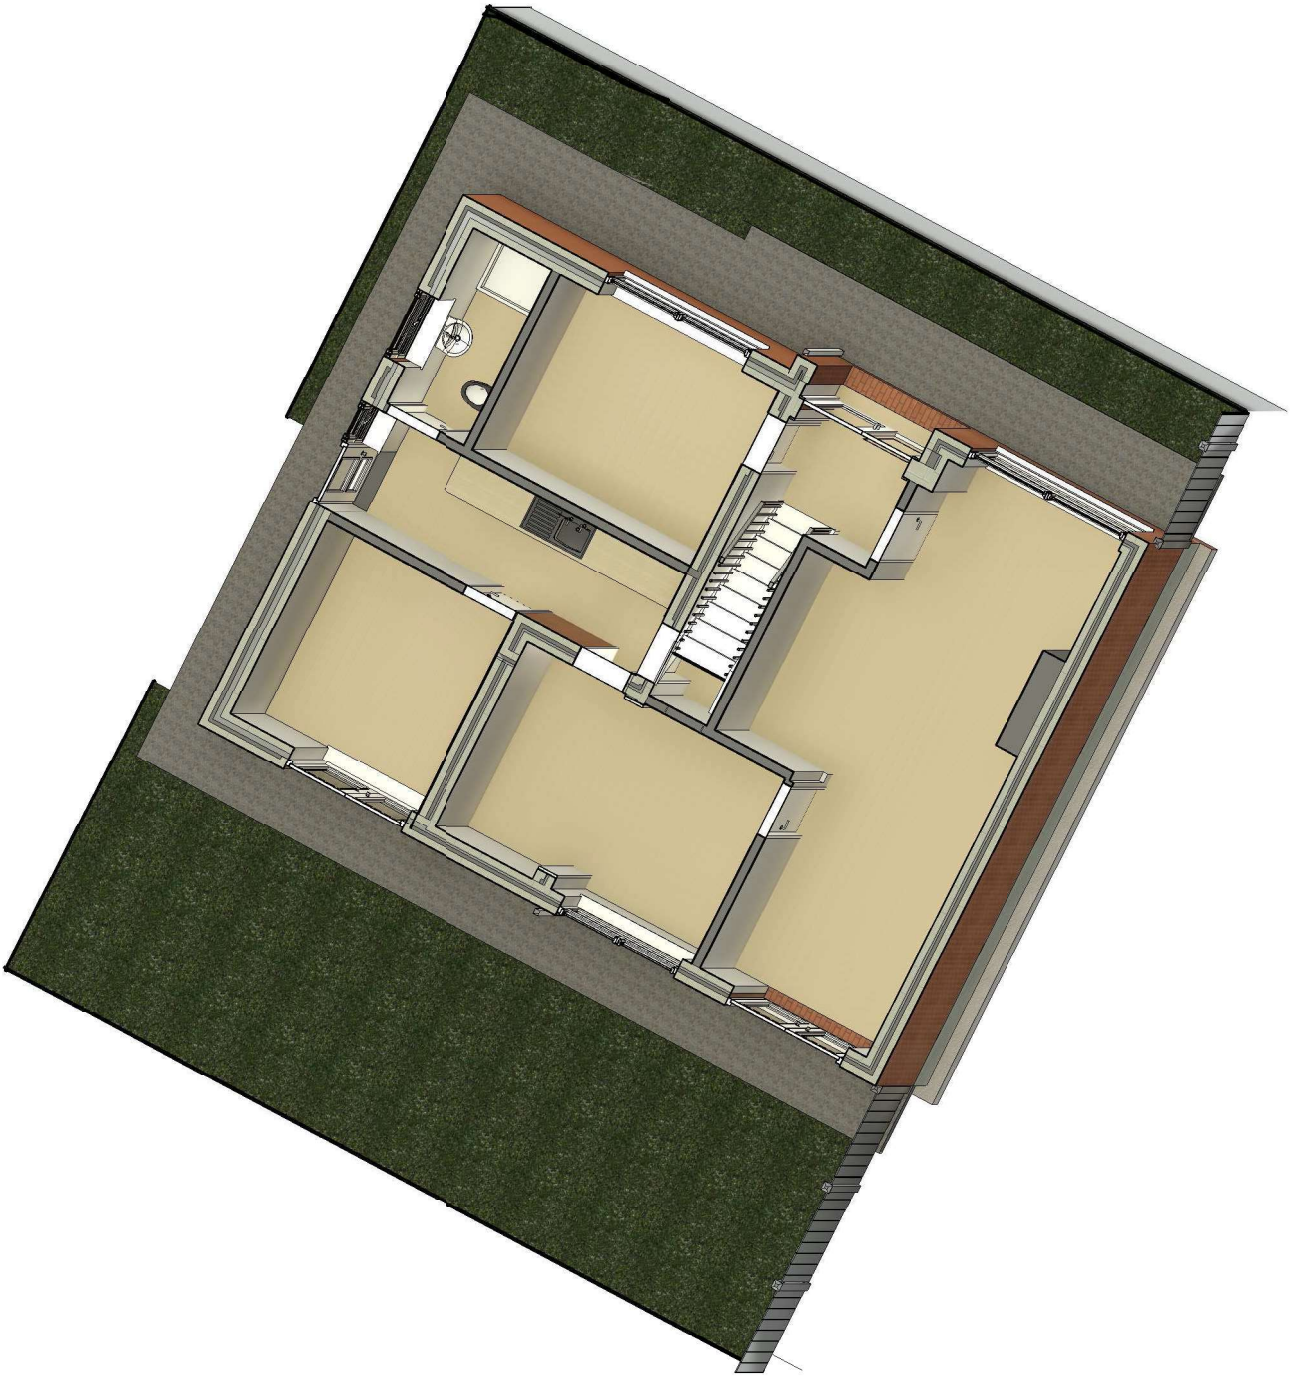

1 Cutaway

INDIGO DESIGN (Part of 3dcadwales Ltd) 5 Ashlea Drive, Merthyr Tydfil, CF47 0NY, Tele 01685 385746 Mob - 07940913216 Email: philip@3dcadwales.co.uk			
This Drawing is Copyright, Dimensions to be checked on site and not scaled from this drawing		DRAWING NUMBER	
PURPOSE OF ISSUE		MD-07	
Planning Approval		PROJECT	
		Single storey extension to side	
SHEET		Cutaway	
Address		10 Monmouth drive, Castle Park, Merthyr Tydfil CF48 1JA	
Checked by	Drawn by	Scale (@ A3)	
JH	PH		
Rev No	Description		Date
1	Issue Date		18/01/2022