




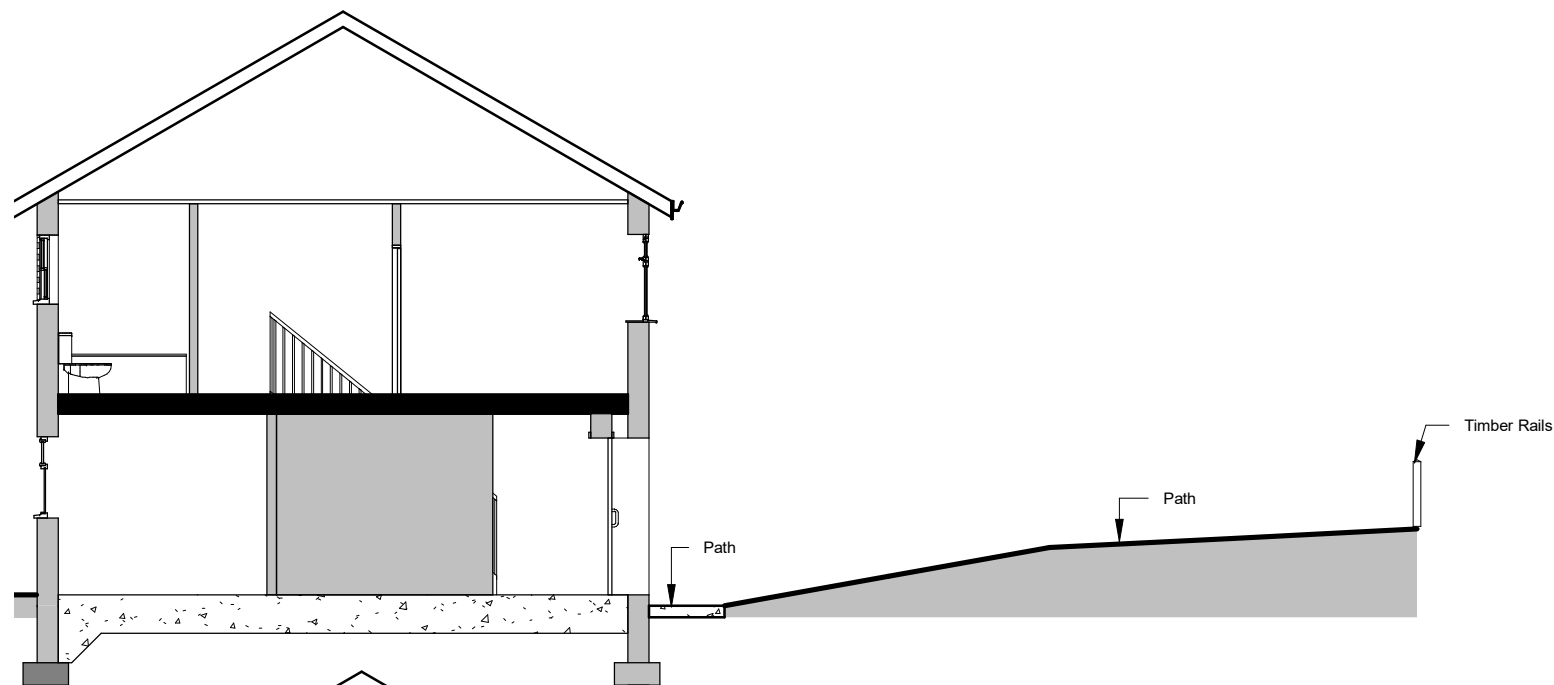


1 Existing Section 1
1 : 100

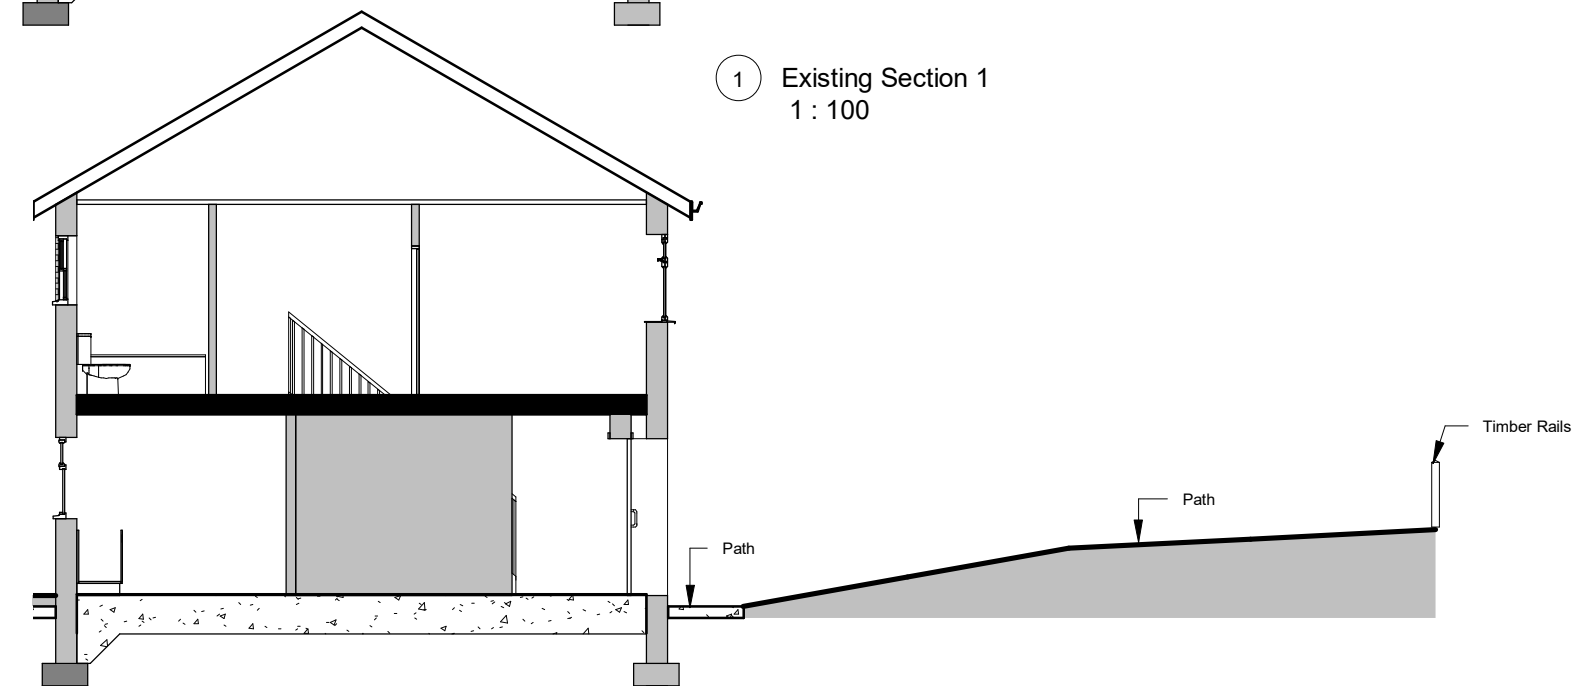


A Proposed Section A
1 : 100

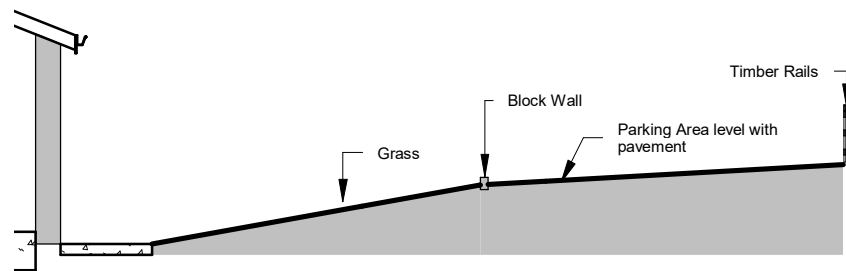


C Proposed Section C
1 : 100

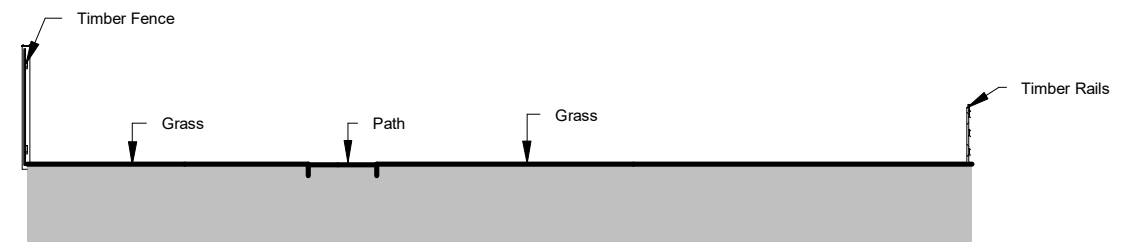

2 Existing Section 2
1 : 100

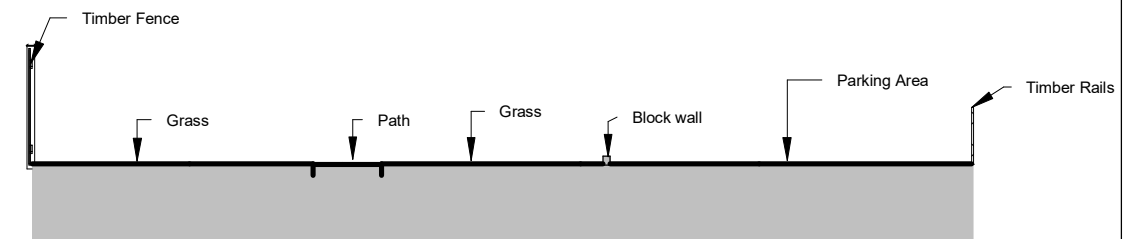

B Proposed Section B
1 : 100

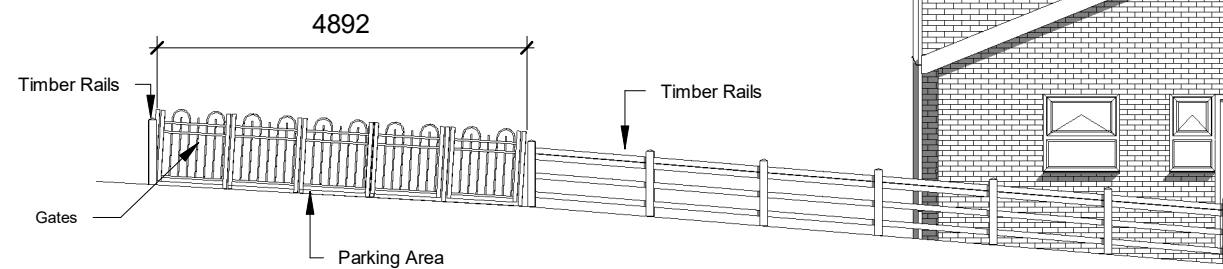

6 Proposed Side Elevation Gate
1 : 100

INDIGO DESIGN (Part of 3dcadwales Ltd) 5 Ashlea Drive,
Merthyr Tydfil, CF47 0NY Tele 01685 385746 Mob -
07940913216 Email: philip@3dcadwales.co.uk

This Drawing is Copyright.
Dimensions to be checked
on site and not scaled from
this drawing



PURPOSE OF ISSUE

Planning Approval

DRWAING NUMBER

MD-08

PROJECT

Single storey extension to side

SHEET

Parking Sections

Address: 10 Monmouth drive, Castle Park, Merthyr
Tydfil CF48 1JA

Checked by
JH

Drawn by
PH

Scale (@ A3)
1 : 100

Rev No	Description	Date
1	Parking Detail added	17/03/2022