


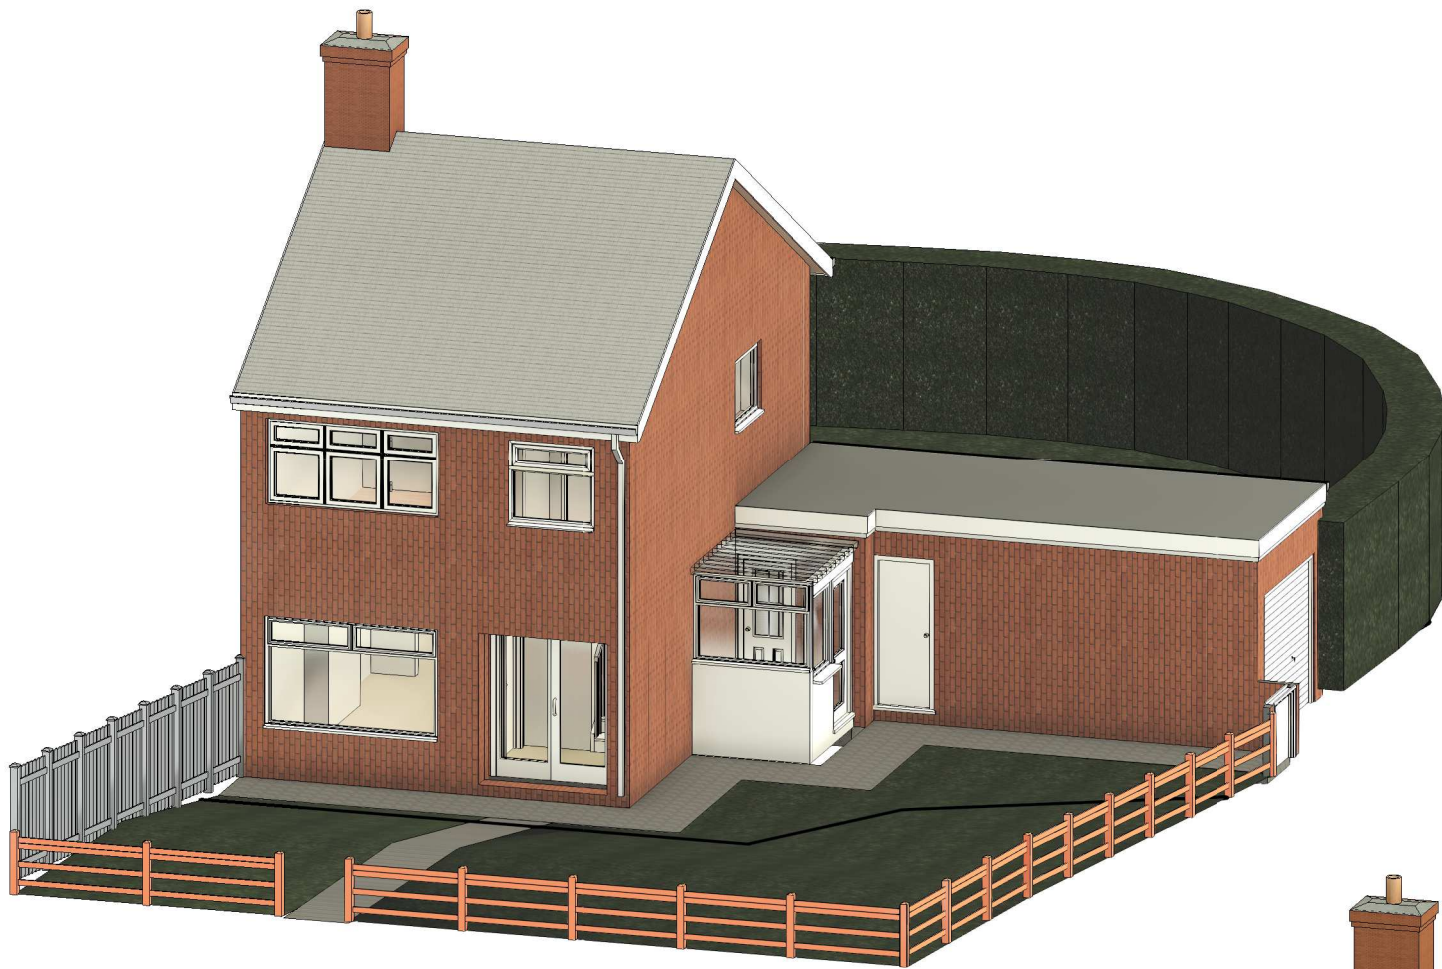

1 Existing Illustration



2 Proposed Illustration A

INDIGO DESIGN (Part of 3dcadwales Ltd) 5 Ashlea Drive,
Merthyr Tydfil, CF47 0NY Tele 01685 385746 Mob -
07940913216 Email: philip@3dcadwales.co.uk

This Drawing is Copyright,
Dimensions to be checked
on site and not scaled from
this drawing



PURPOSE OF ISSUE

DRWAING NUMBER

Planning Approval

MD-06

PROJECT

Single storey extension to side

SHEET

Illustrations

Address: 10 Monmouth drive, Castle Park, Merthyr
Tydfil CF48 1JA

Checked by
JH

Drawn by
PH

Scale (@ A3)

Rev No	Description	Date
1	Issue Date	18/01/2022