
Section 1

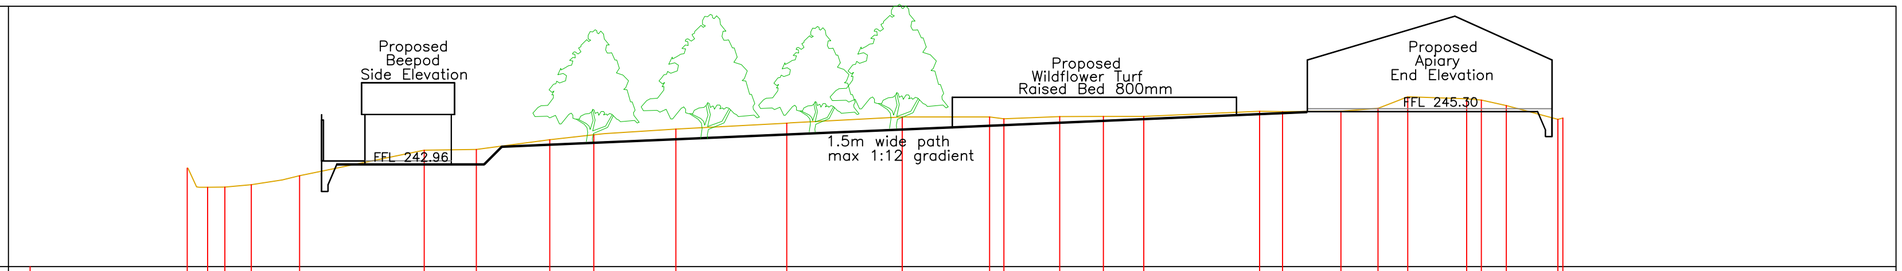

Existing

Vt Scale 1:200
Hz Scale 1:200

Datum 238.00m


Chainage (m)	0.00	7.25	8.19	8.99	10.21	12.43	18.18	20.58	23.97	26.00	29.79	34.90	40.23	44.26	44.92	47.49	49.51	51.37	56.71	57.77	60.46	62.17	63.54	66.27	66.94	68.09	70.47	70.70
Level (m AOD)		242.54	241.65	241.66	241.77	242.19	243.37	243.40	243.85	244.08	244.34	244.61	244.90	244.90	244.81	244.91	244.93	244.93	245.16	245.14	245.16	245.30	245.83	245.73	245.67	245.42	244.79	244.85

Pathway Spec

50mm thick compacted stone dust
150mm thick type 1 compacted sub-base
25x100mm treated timber path edges
50x50mm 400mm treated timber stakes.
Dimensions 1.5m x 150m


Drainage

Natural soakaway for storm water

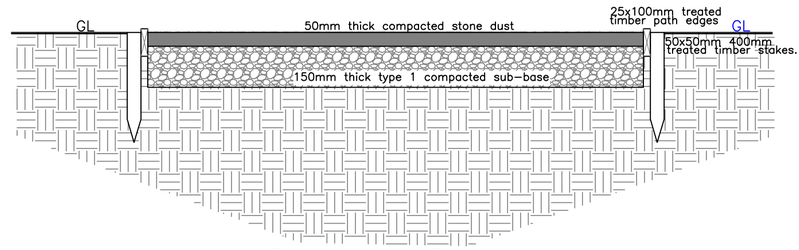

Proposed Pathway Section Detail
NTS

Section 2

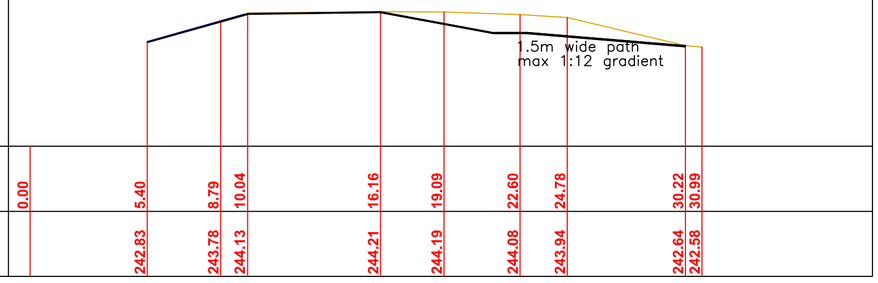


Existing

Vt Scale 1:200
Hz Scale 1:200

Datum 238.00m

Chainage (m)	0.00	5.40	8.79	10.04	16.16	19.09	22.60	24.78	30.22	30.99
Level (m AOD)		242.83	243.78	244.13	244.21	244.19	244.08	243.94	242.64	242.58


Floor—
150 concrete slab
1200mg DPM
30mm sand blinding
150mm consolidated hc

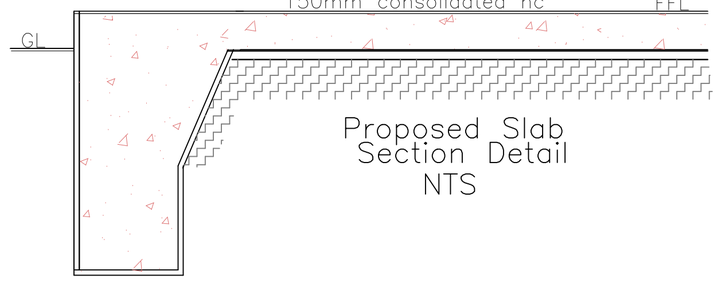

Proposed Slab Section Detail
NTS

Increased depth concrete slab x 2 thick where applicable

Section 3

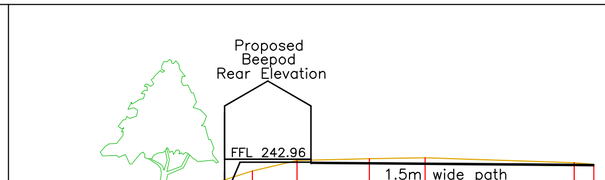

Existing

Vt Scale 1:200
Hz Scale 1:200

Datum 238.00m

Chainage (m)	0.00	4.70	6.21	7.42	8.52	10.25	12.32	15.64	18.22	25.10	26.00
Level (m AOD)		241.64	241.61	241.60	241.77	242.32	242.81	242.89	242.93	242.71	242.63

Utopia Design
Architectural Services

Utopia Design
Architectural Services
Building Planning Application Support
Paul Thomas: BSc (Hons)
Tel: 01685 559230. Mob: 07908 725065

Issued Only for Purpose Indicated

Drawing Status: FOR PLANNING/BUILD CONTROL PURPOSES ONLY

Address
CYFARTHFA PARK
Cefn Coed
Merthyr Tydfil
CF48 2SE

Project
Proposed New Charity Garden

Drawn by	Paper	Date
PT	A2	14.02.2022

Title: Proposes Sections

Scale: 1:200

Drwg No: CYF PARK 3A