
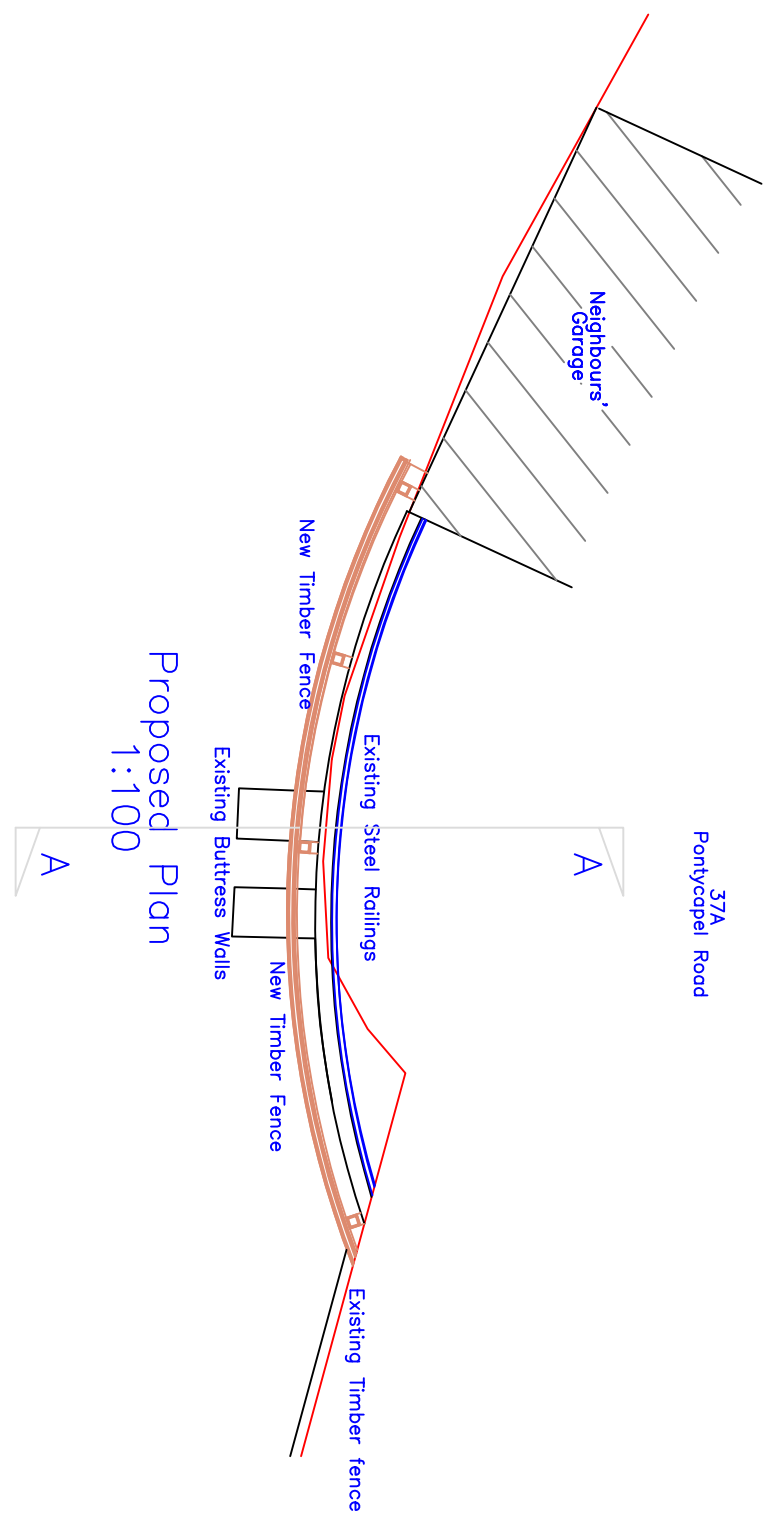
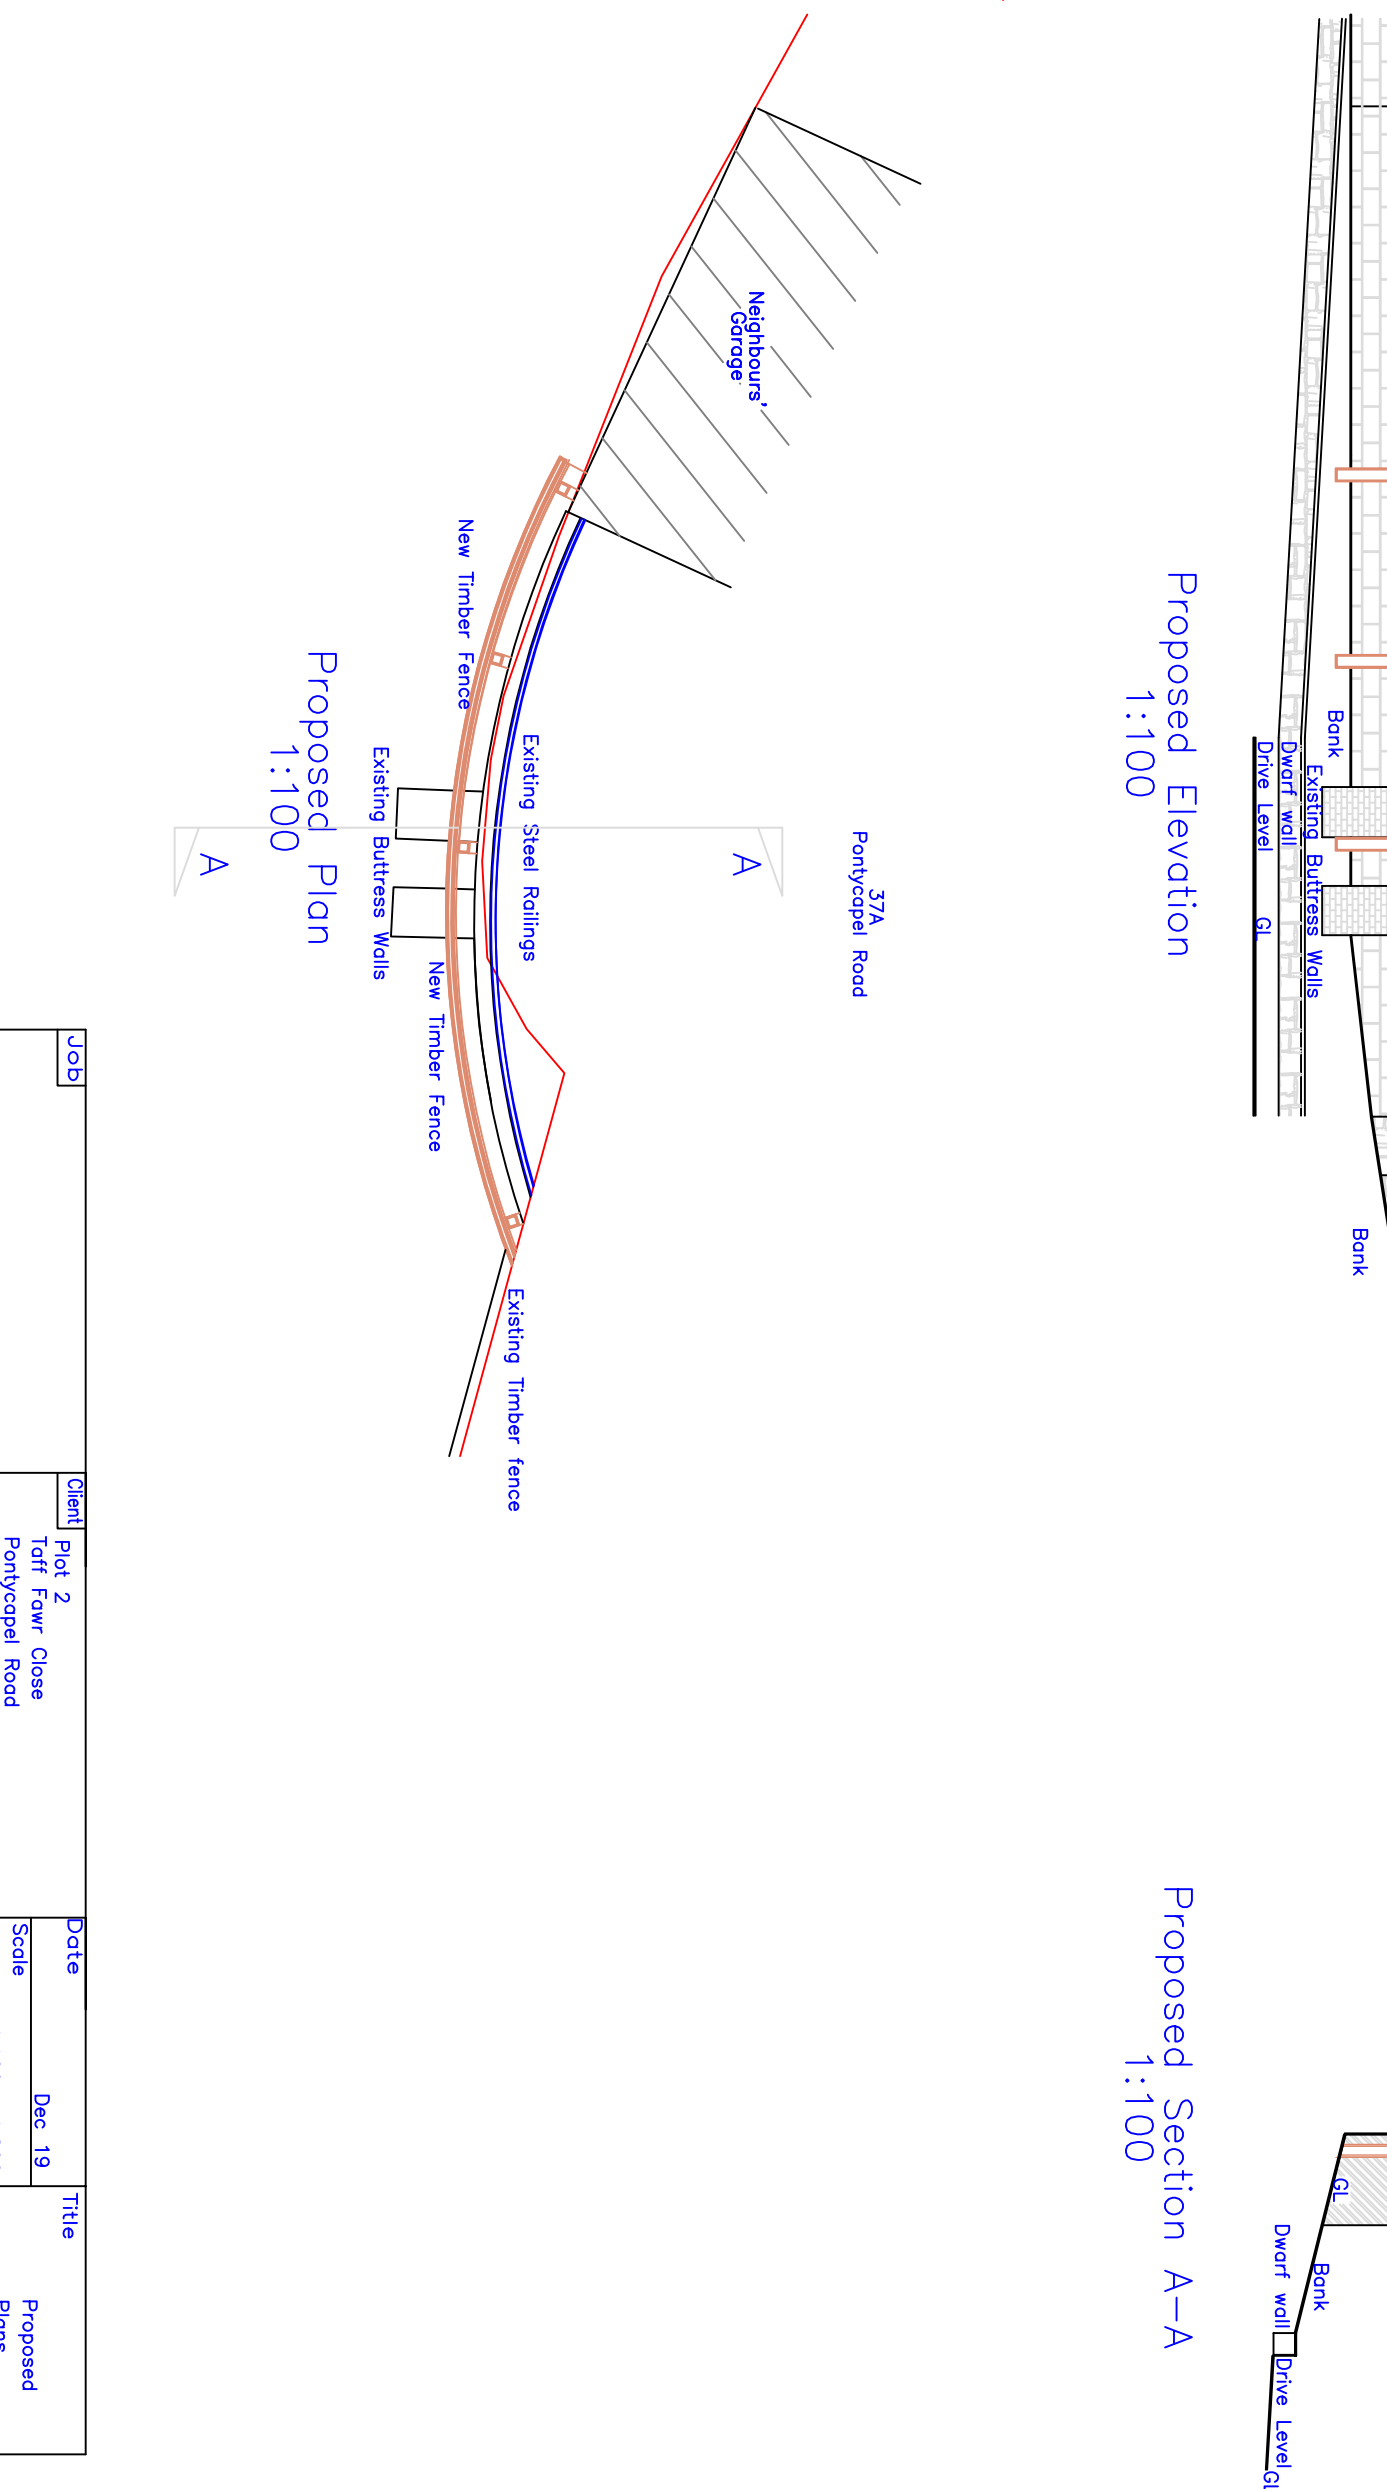
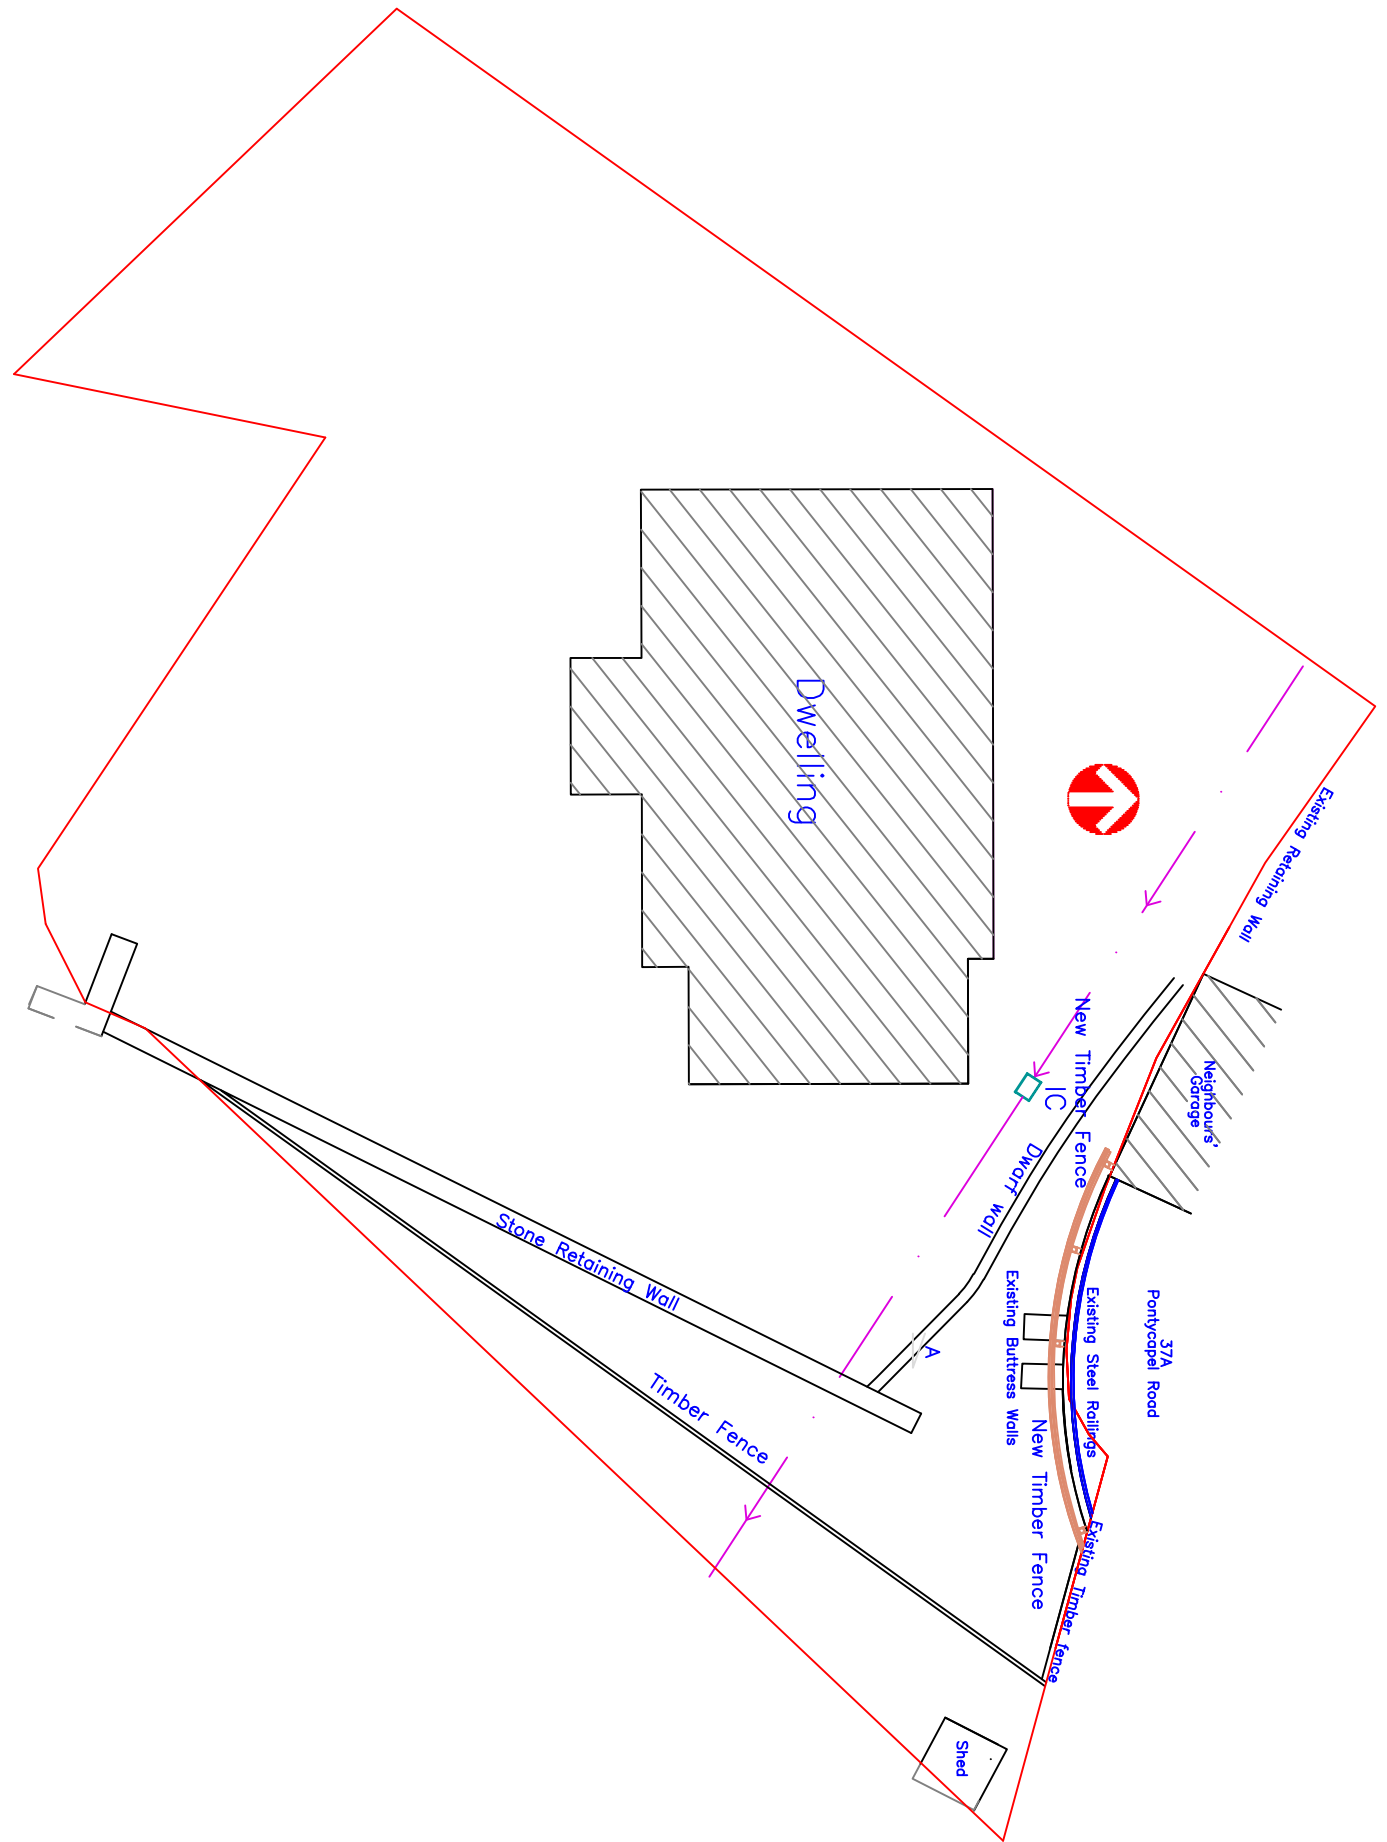
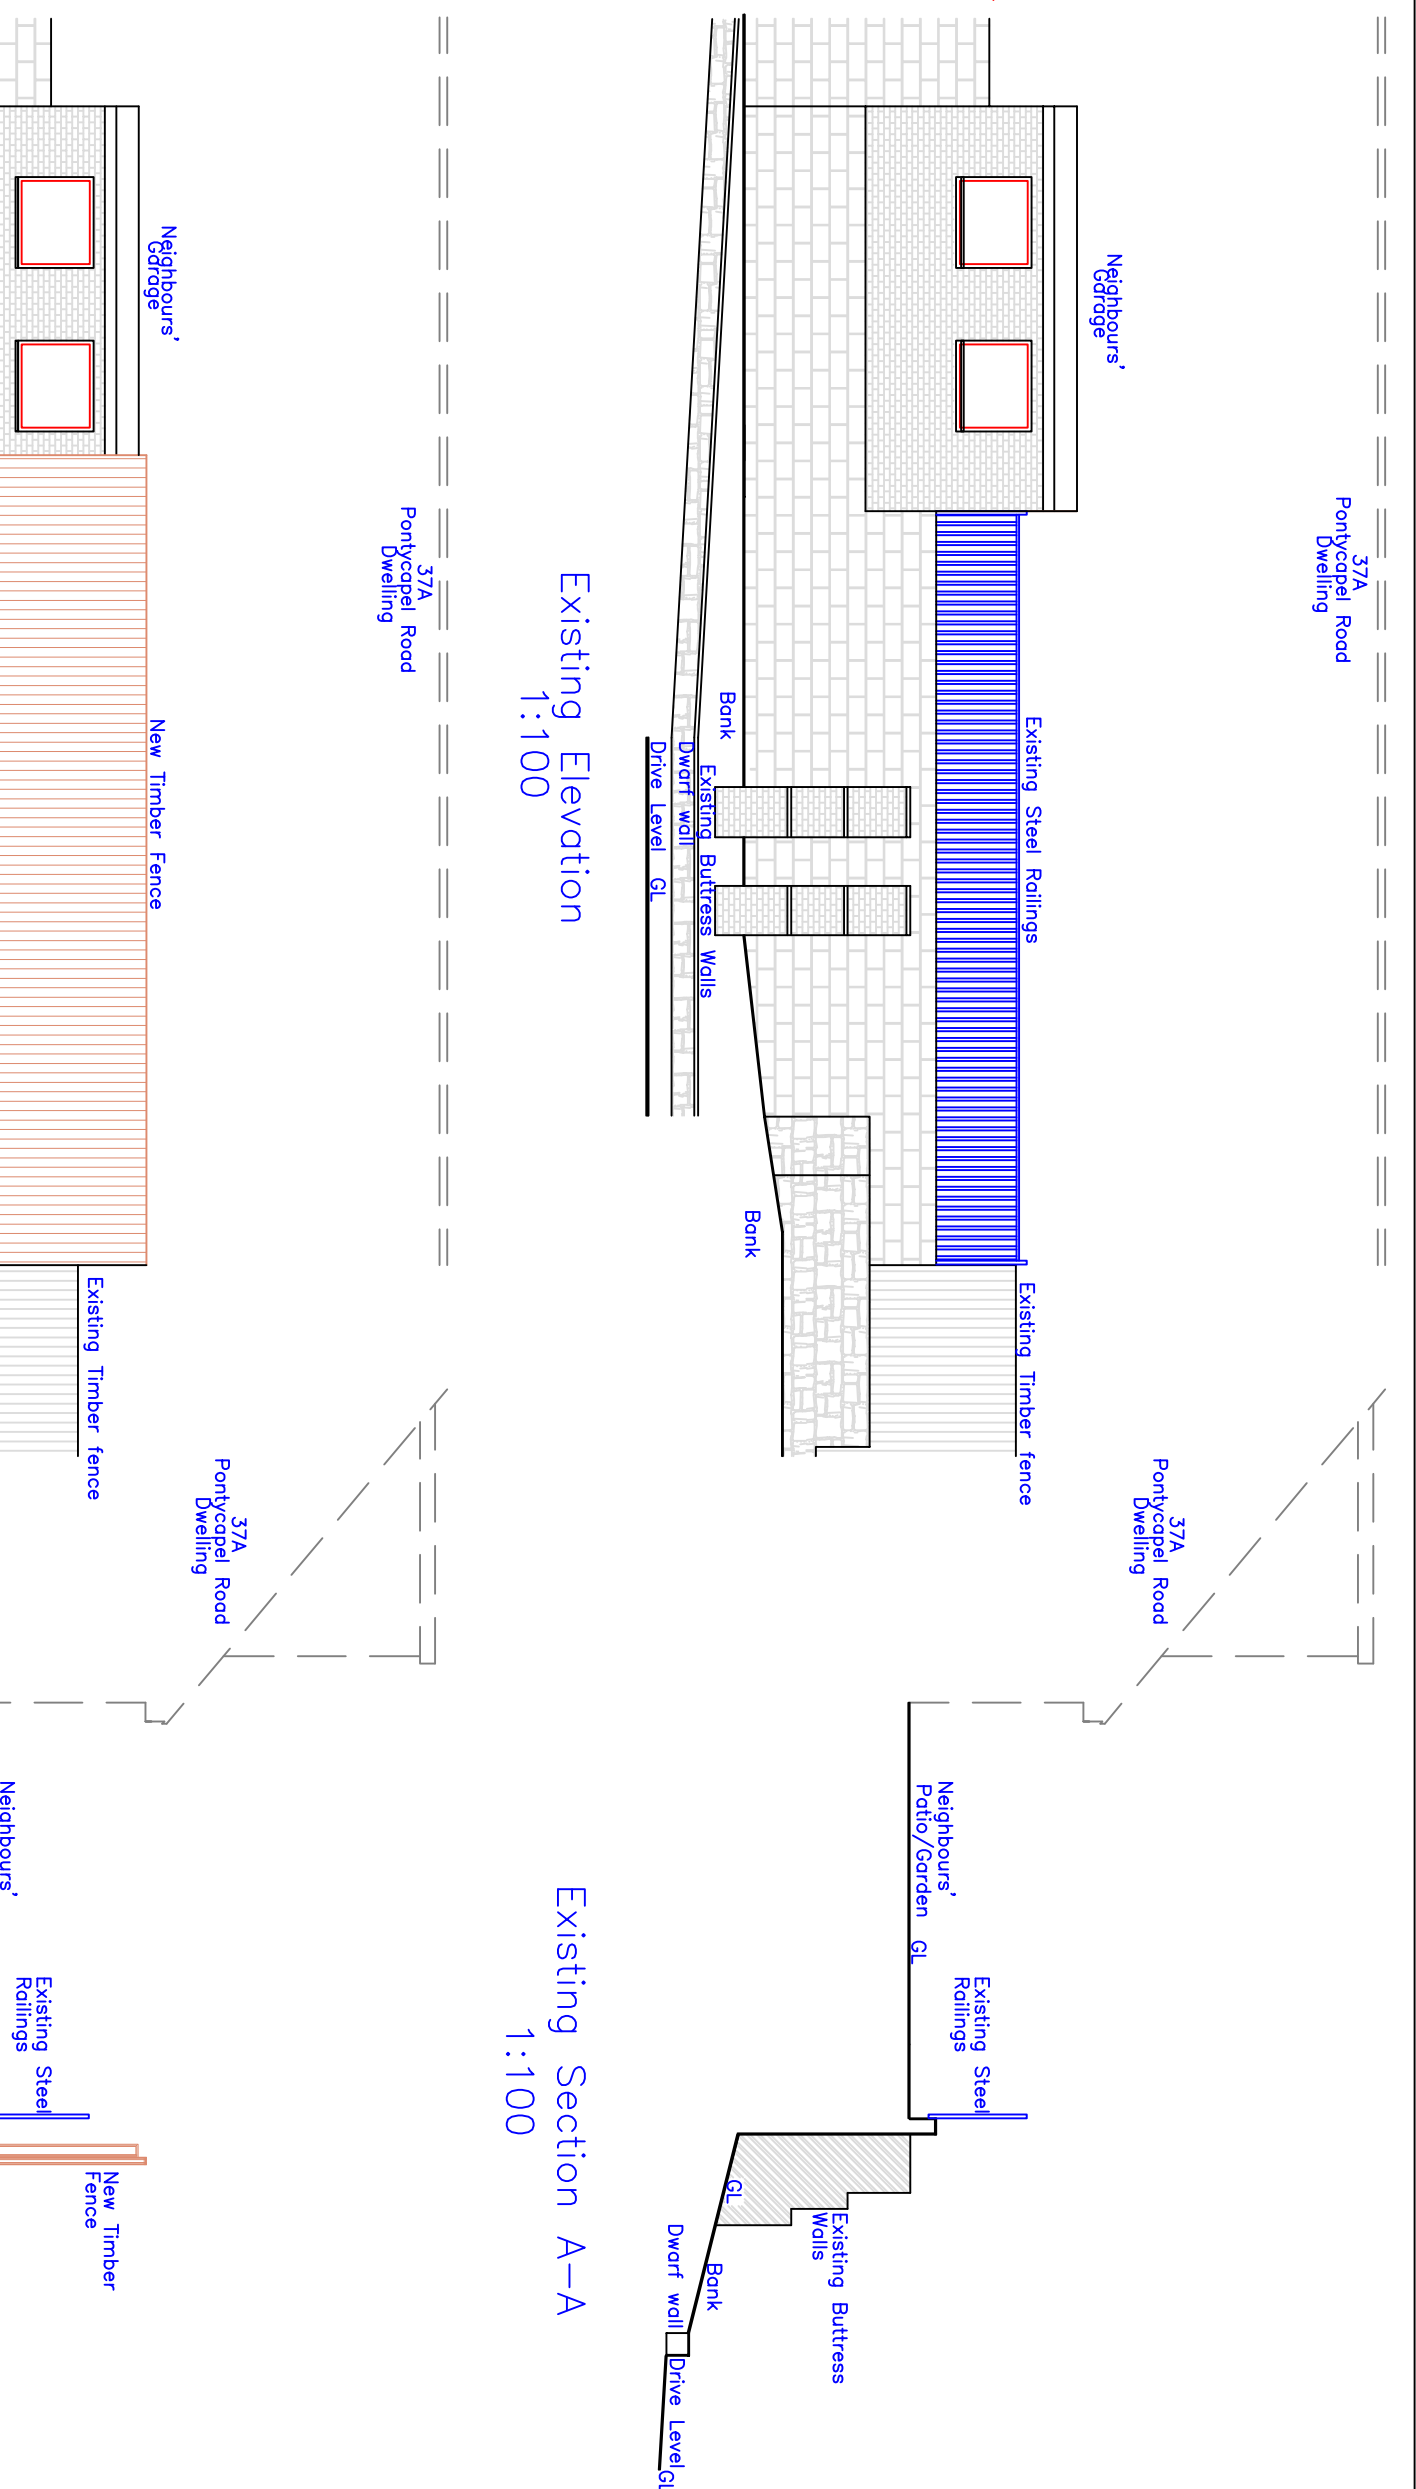


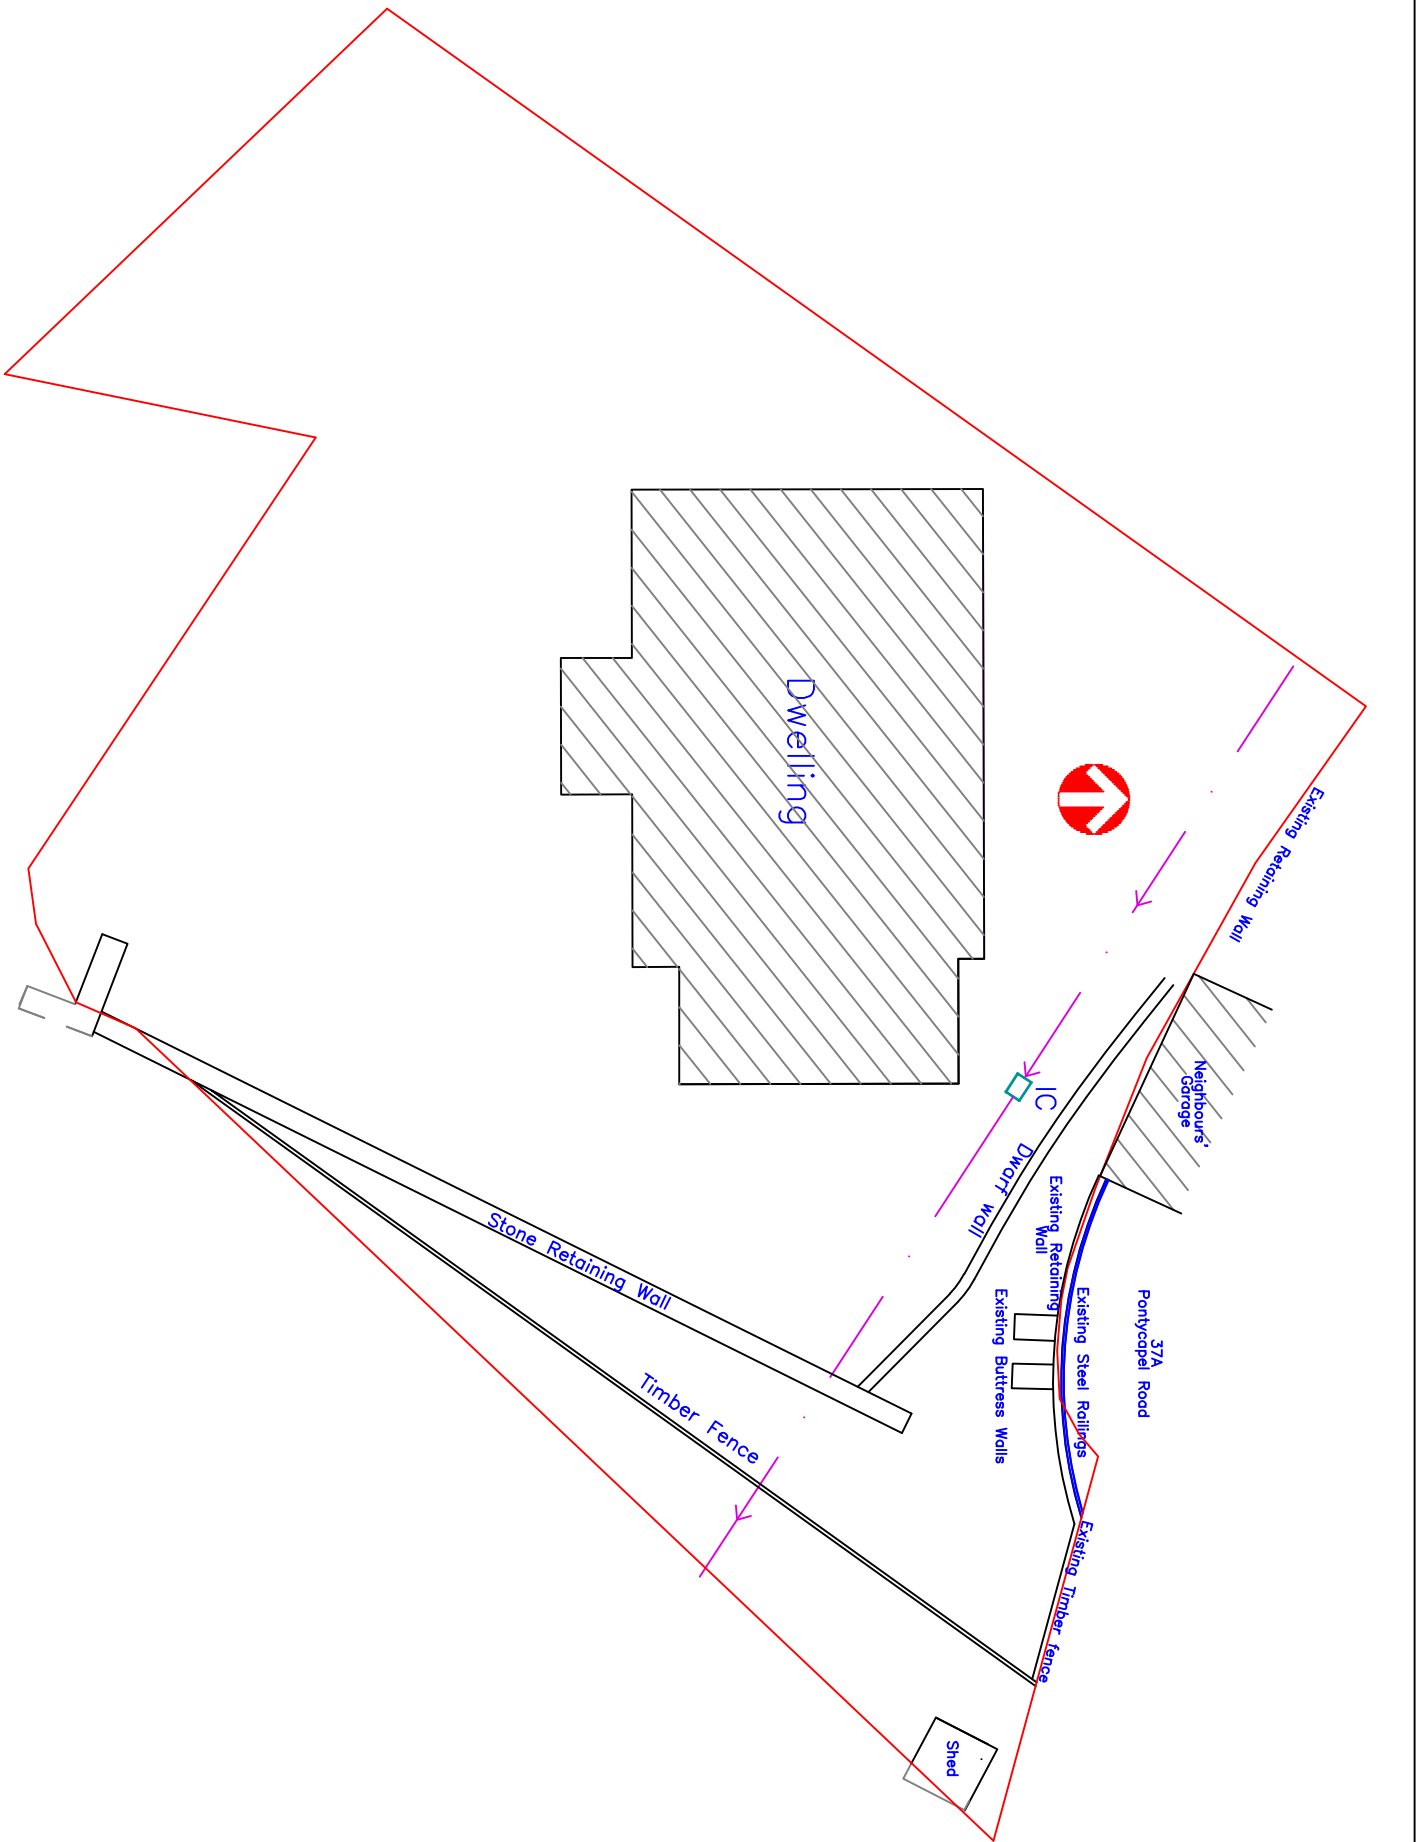

Job	Client	Date	Title
Erection of Timber Fence	Plot 2 Taff Fawr Close Pontycapel Road Cefn Coed Merthyr Tydfil CF48 2RF	Dec 19 Scale 1:100, 1:200 Paper A2	Proposed Plans Title TAF FAWR PLOT 2 01