



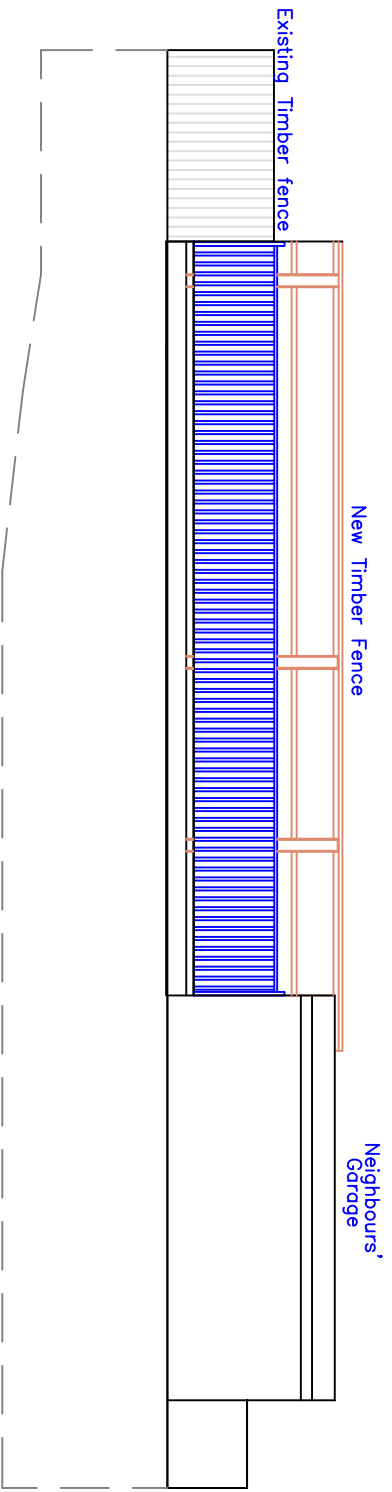

Proposed Reversed Elevation
1:100

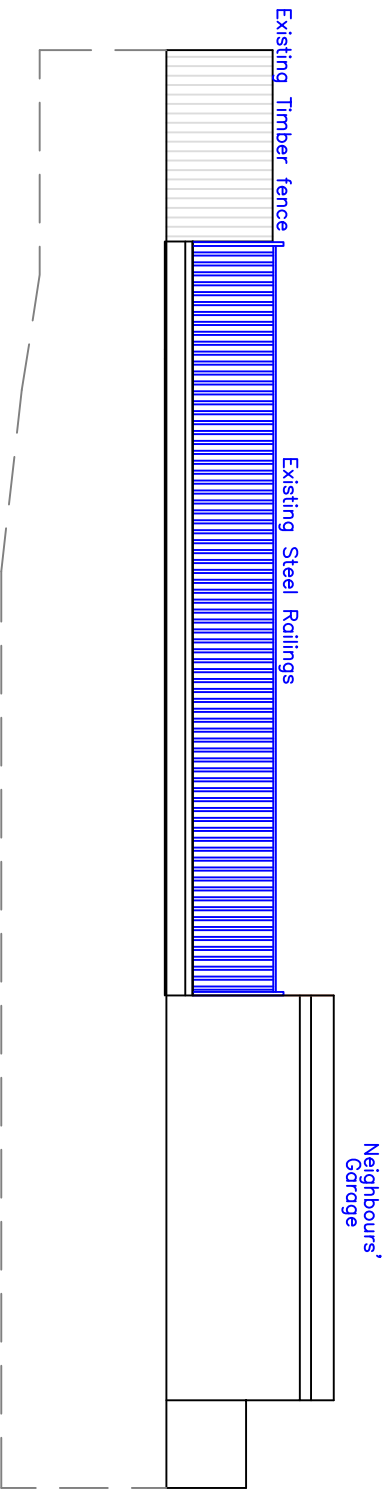

Existing Reversed Elevation
1:100

Job	Client	Date		Title
Erection of Timber Fence	Plot 2 Taff Fawr Close Pontycapel Road Cefn Coed Merthyr Tydfil CF48 2RF	Scale	Dec 19	Existing & Proposed Elevations
		Paper	1:100, 1:200	
		A2		TAFF FAWR PLOT 2 02