
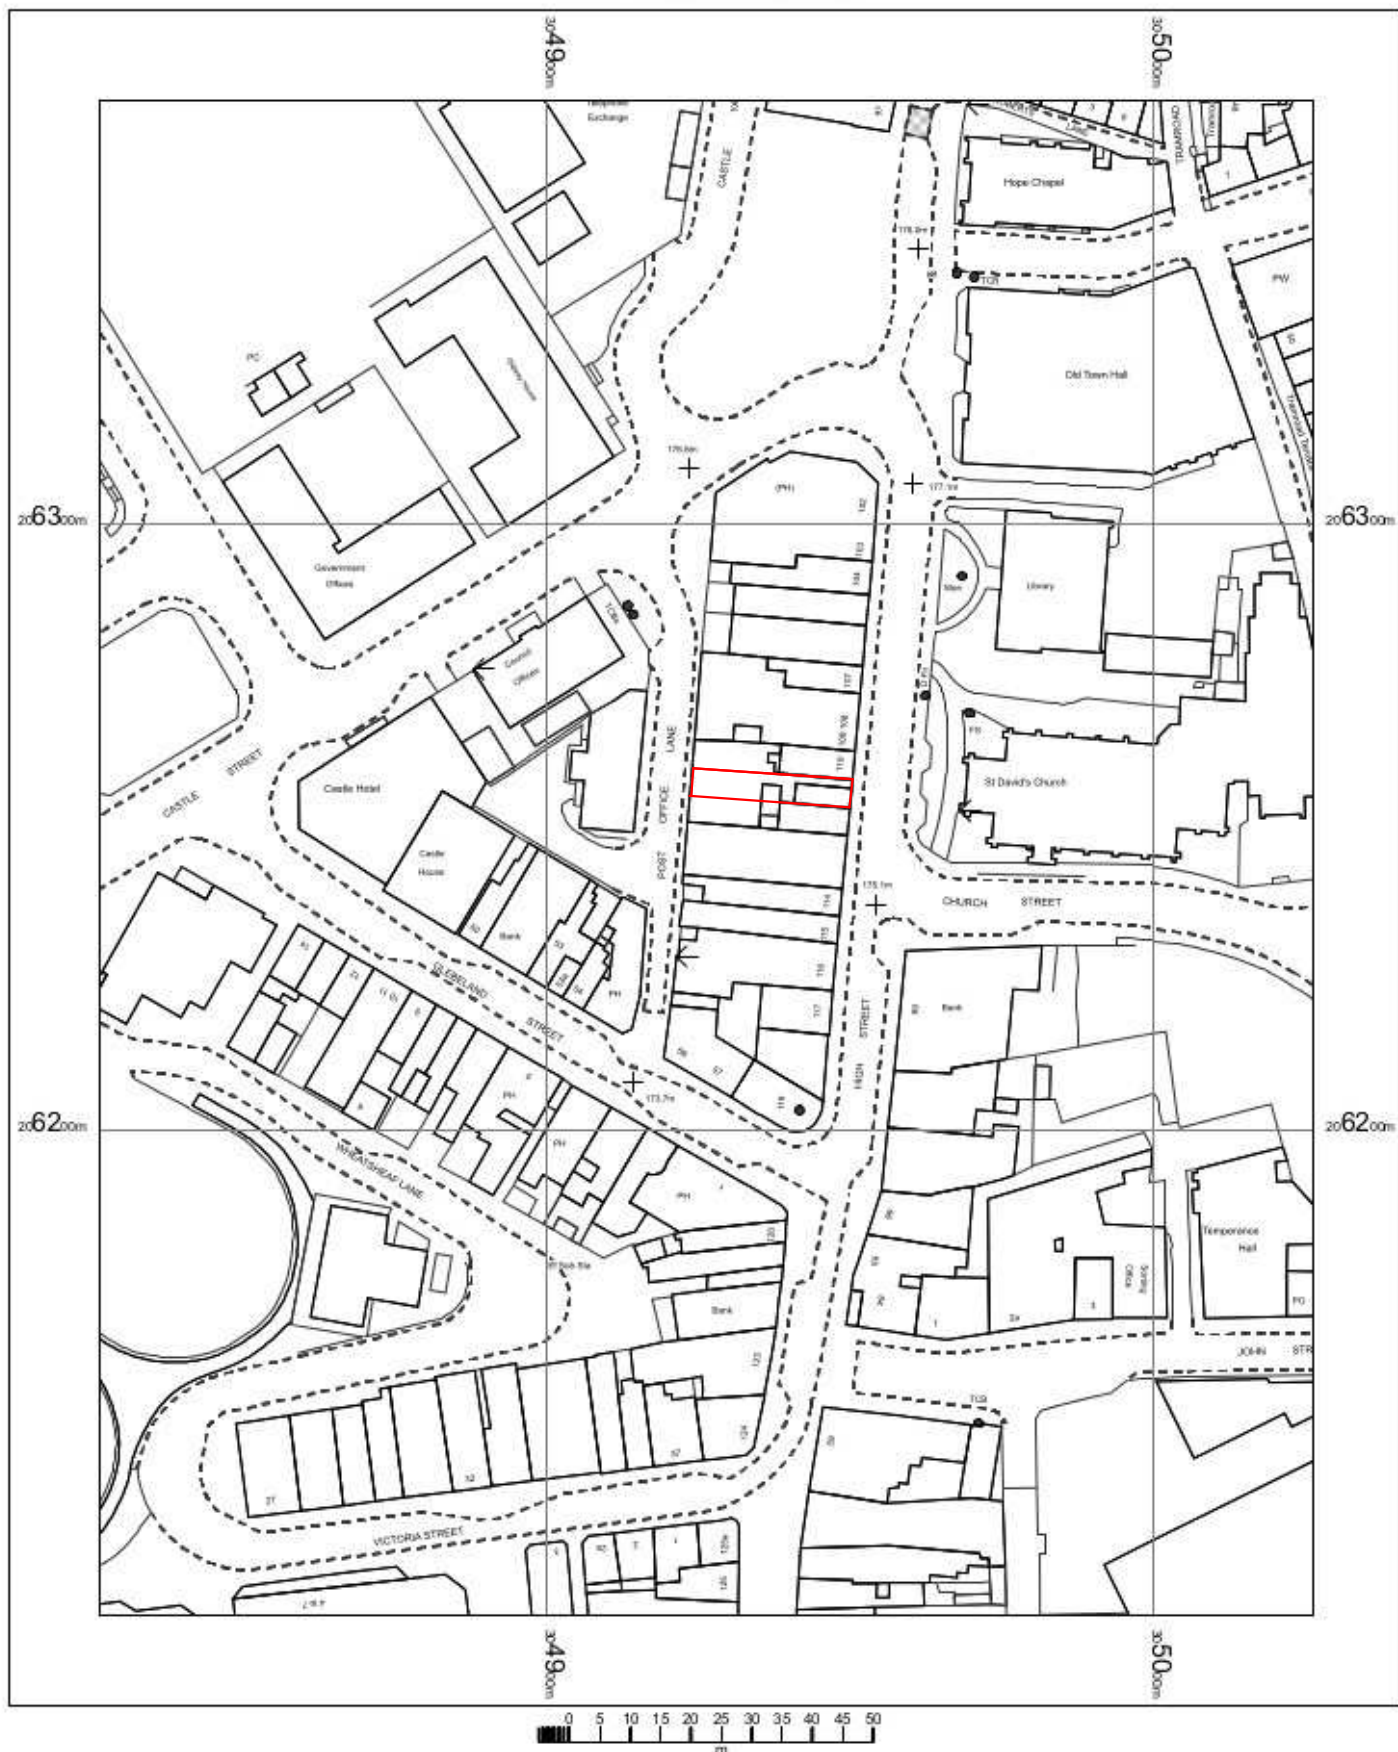


1:1250 scale print at A4, Centre: 304926 E, 206245 N

©Crown Copyright Ordnance Survey. Licence no. 100041040

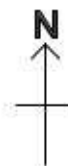

BLACKWELL'S
www.blackwellmapping.co.uk

TEL: 0113 245 2623
comments@maps.blackwell.co.uk