


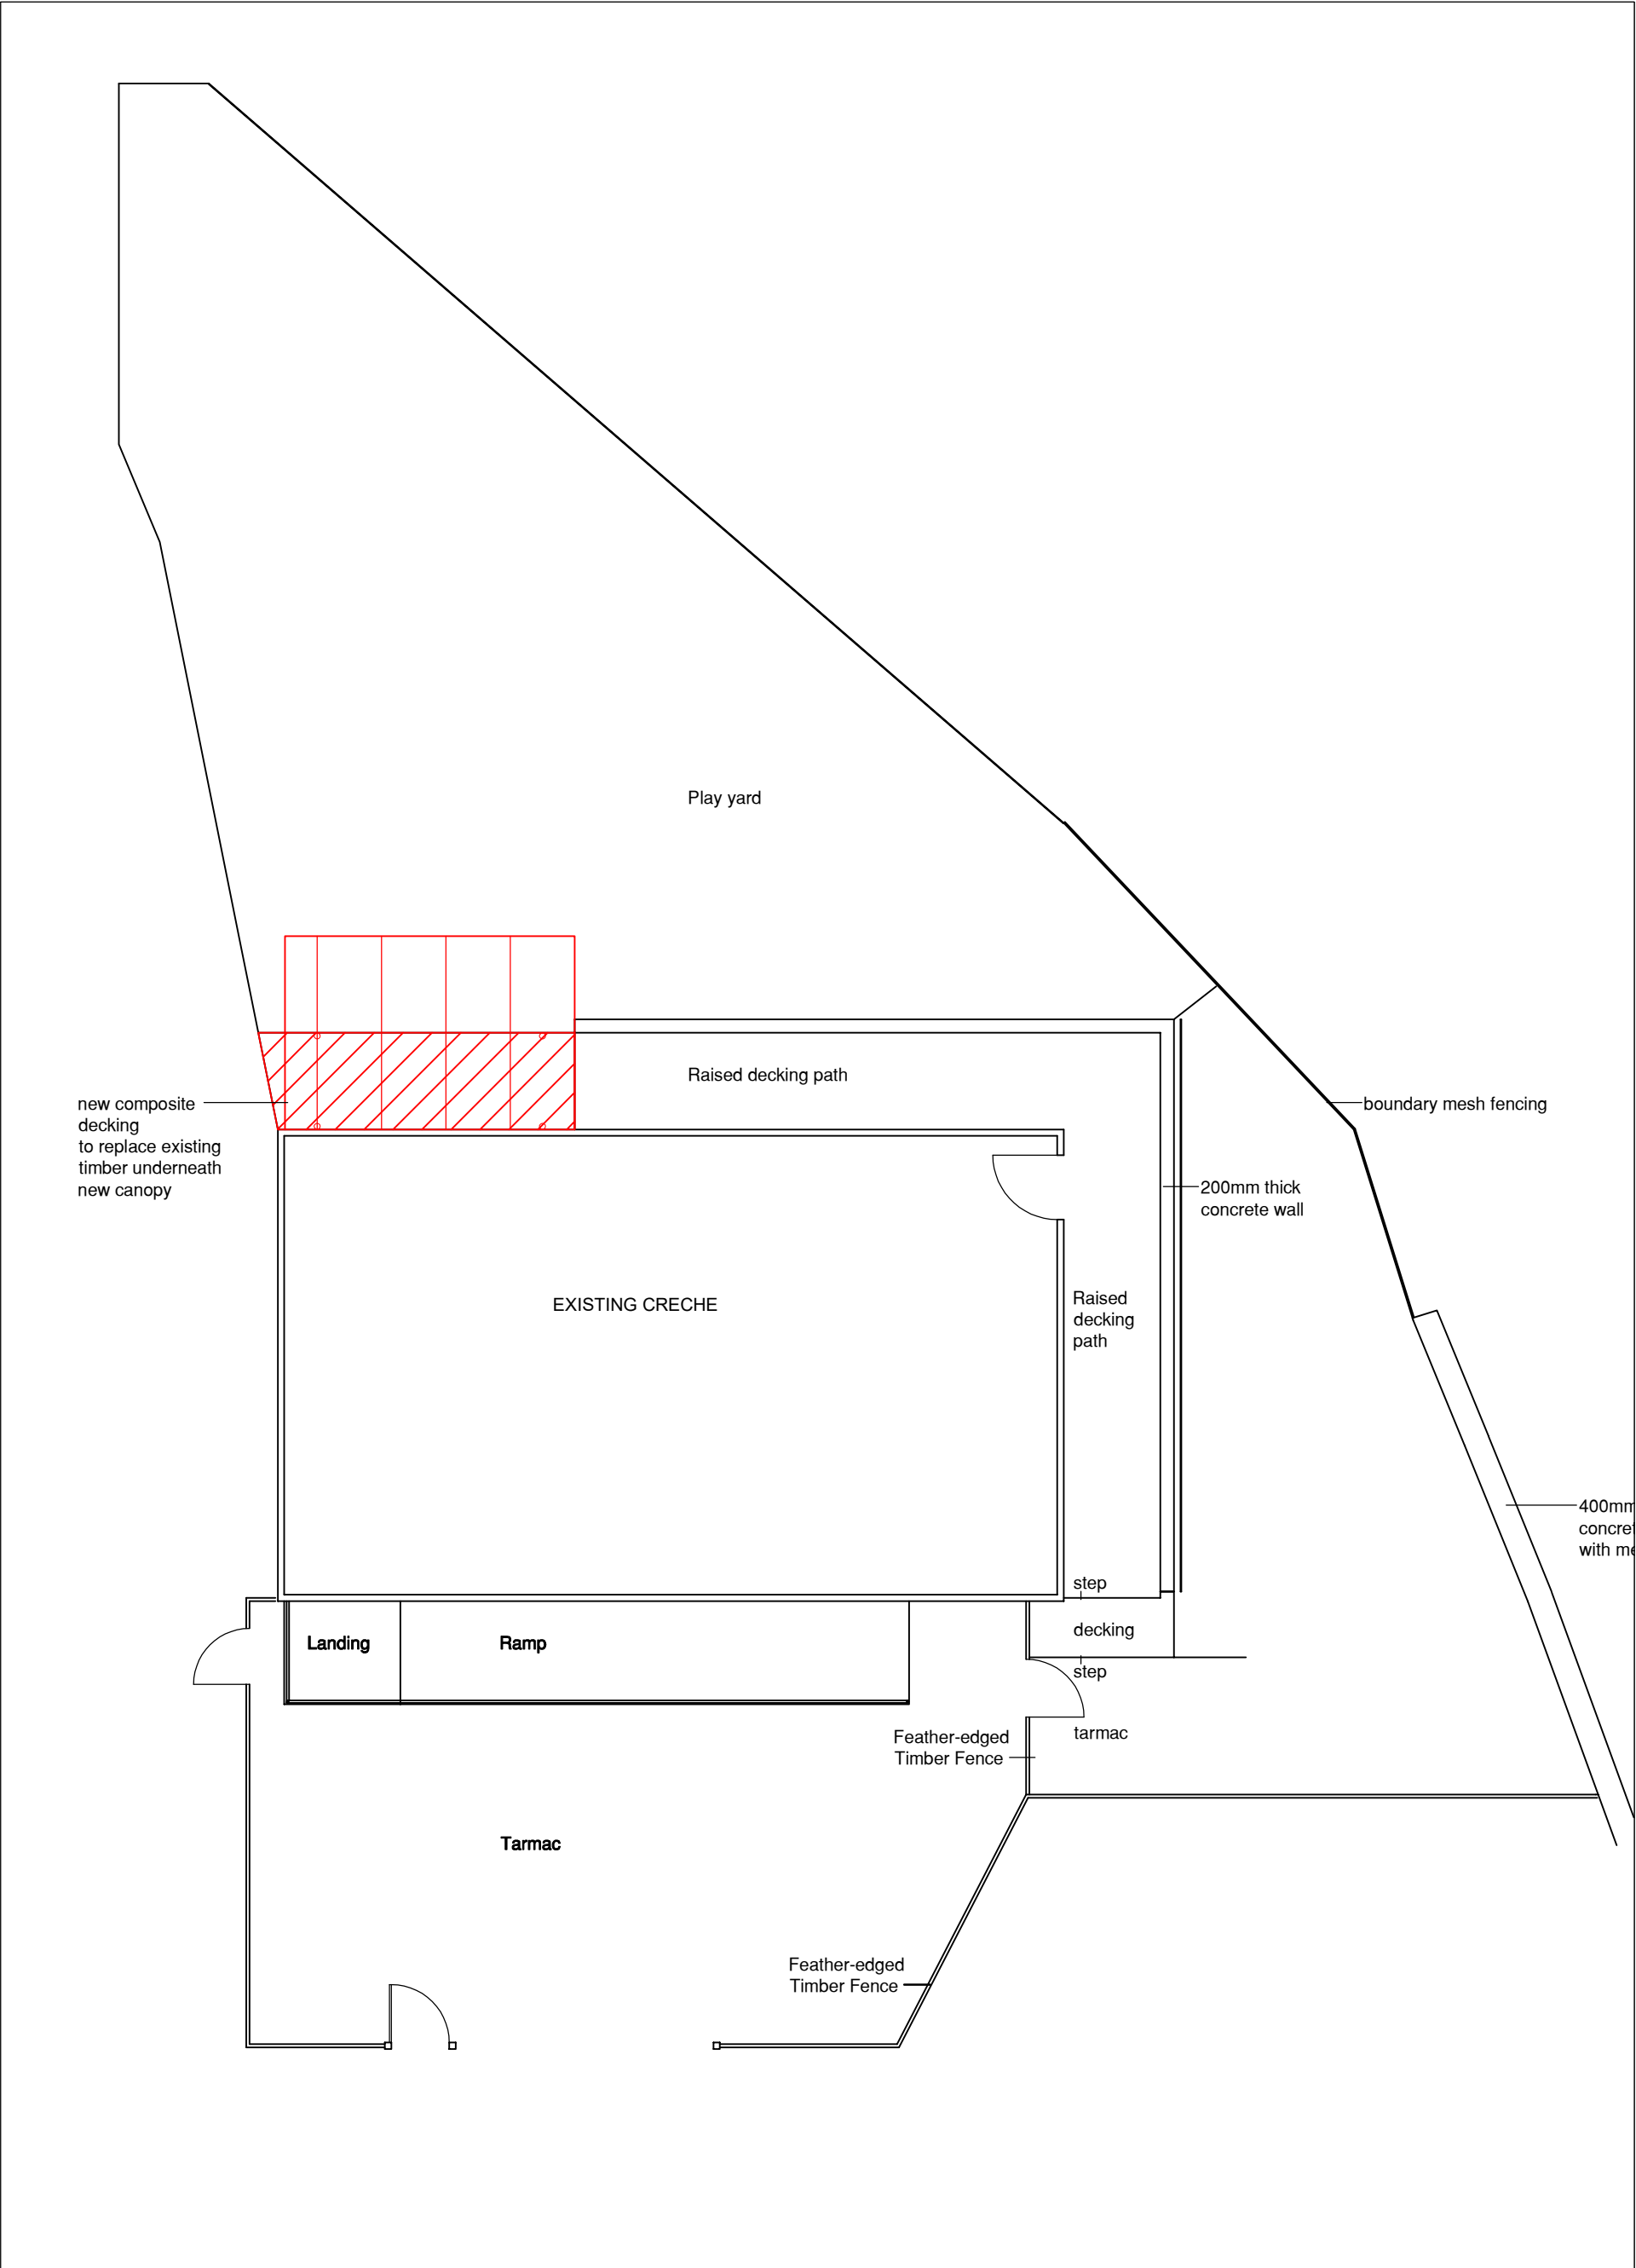

	Job	Proposed Canopy Building Blocks Preschool Heolgerrig Merthyr Tydfil CF48 1RP	Title	Proposed Site Plan	Scale 1/100 @ A3		
					Date November 2021		
					Drawn		
					Checked		
					Job. Ref. 2020-086(HG)	Dwg .No. 03(P)	Rev.