


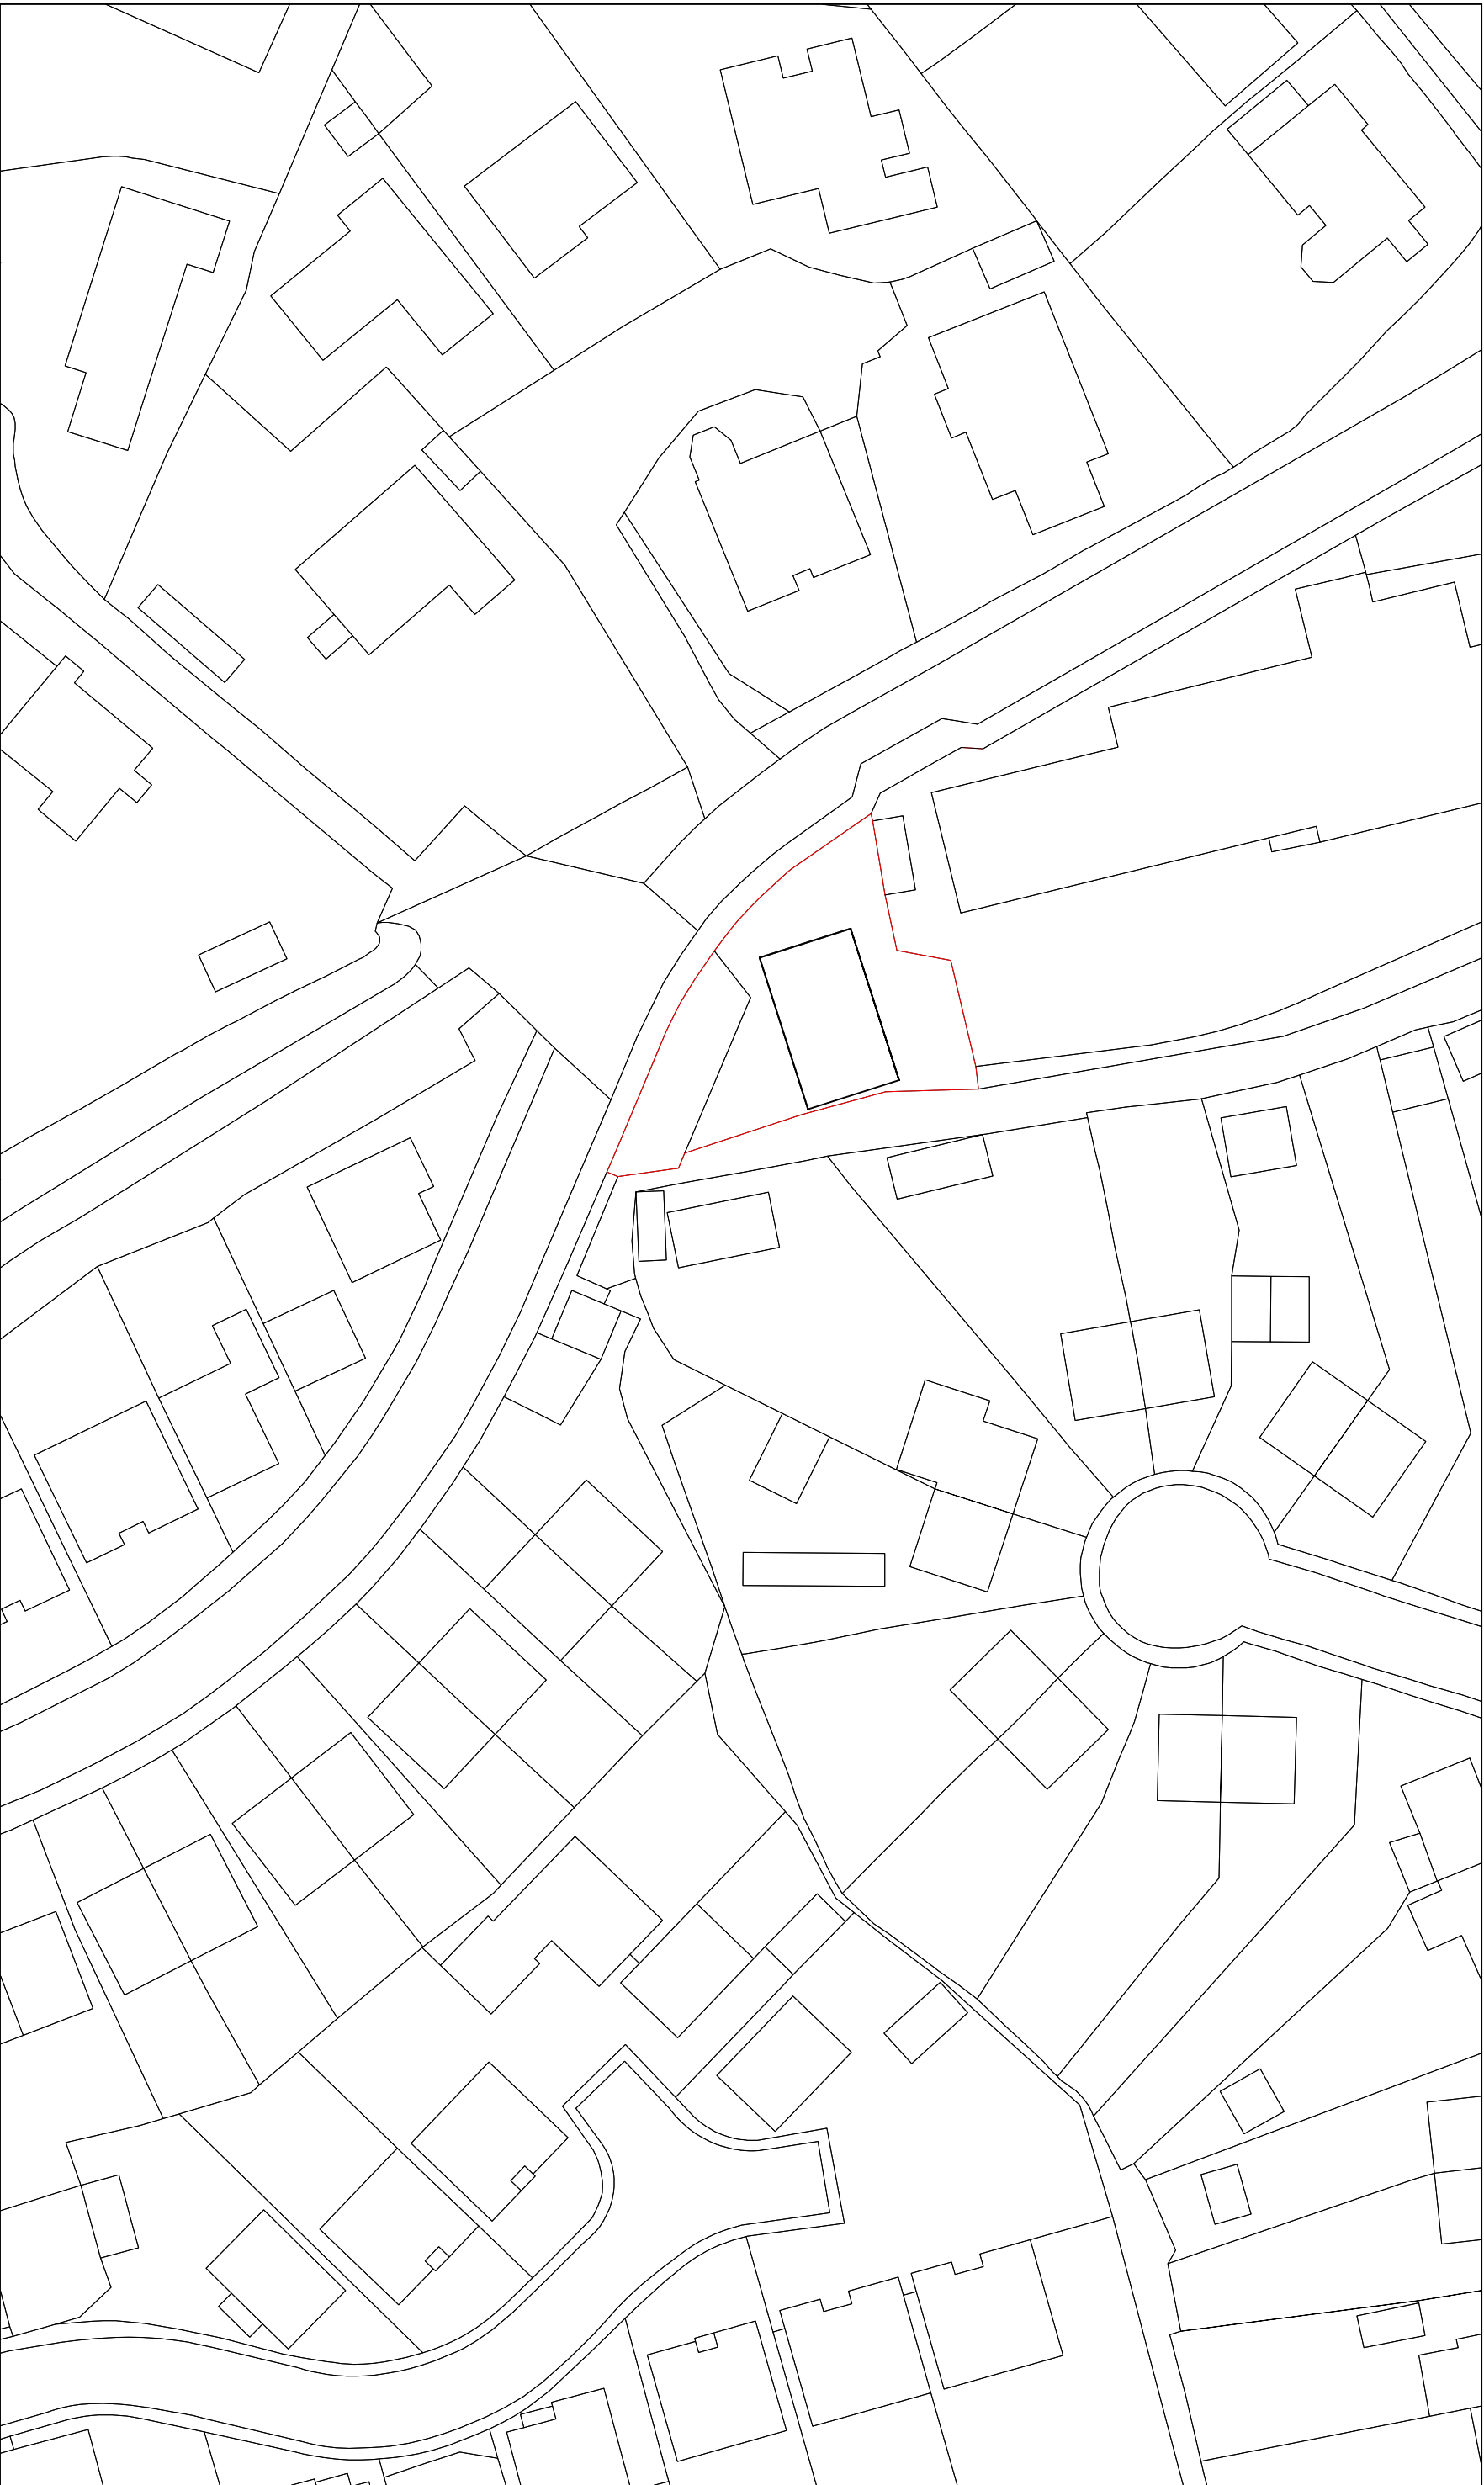

|     |   |       |                          |              |               |      |    |
|-----|---|-------|--------------------------|--------------|---------------|------|----|
| Job | <b>Proposed Canopy</b><br><br>Building Blocks Preschool<br>Heolgerig<br>Merthyr Tydfil<br>CF48 1RP | Title | Existing Location Plan 2 | Scale        | 1/500         | @    | A3 |
|     |   |       |                          | Date         | November 2021 |      |    |
|     |   |       |                          | Drawn        |               |      |    |
|     |   |       |                          | Checked      |               |      |    |
|     |   |       |                          | Job. Ref.    | Dwg .No.      | Rev. |    |
|     |   |       |                          | 2020-069(HG) | 06(P)         |      |    |