


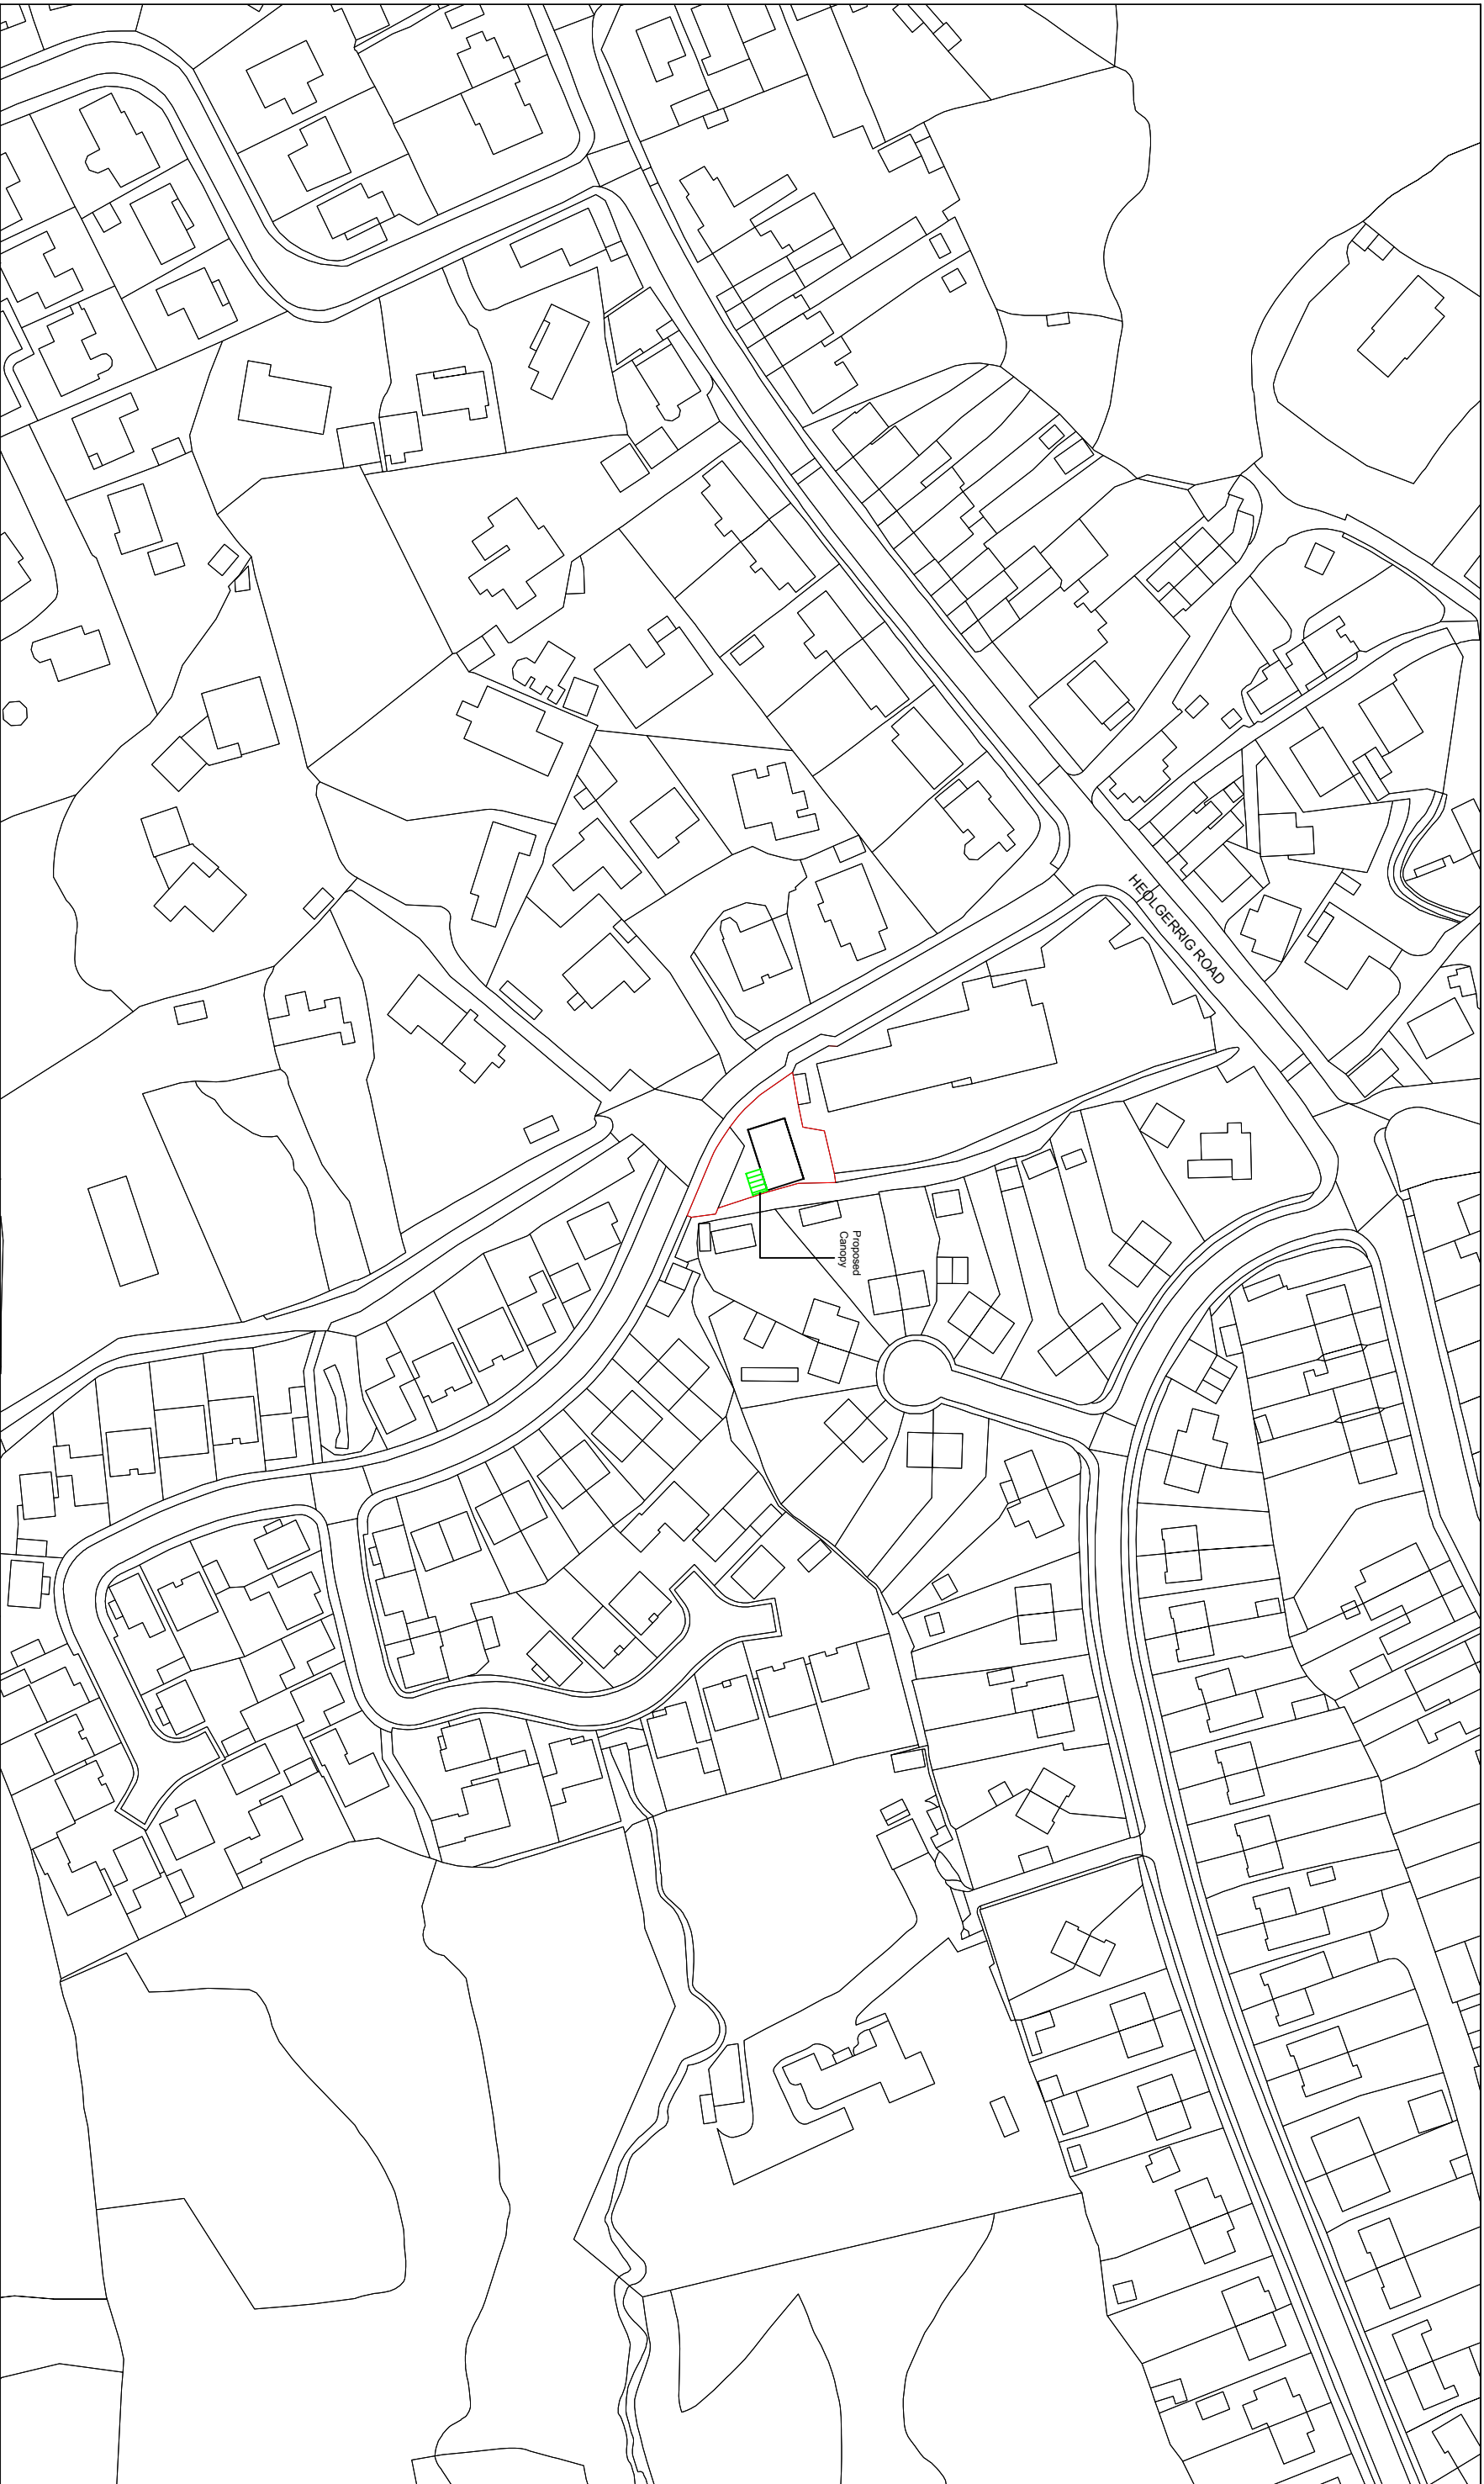

Job	Title		
	Proposed Canopy		
	Building Blocks Preschool		
	Heolgerrig		
	Merthyr Tydfil		
	CF48 1RP		
	Scale 1/1250 @ A3		
	Date November 2021		
	Drawn		
	Checked		
	Job. Ref. 2020-069(HG)		
	Dwg .No. 07(P)		
			Rev.