


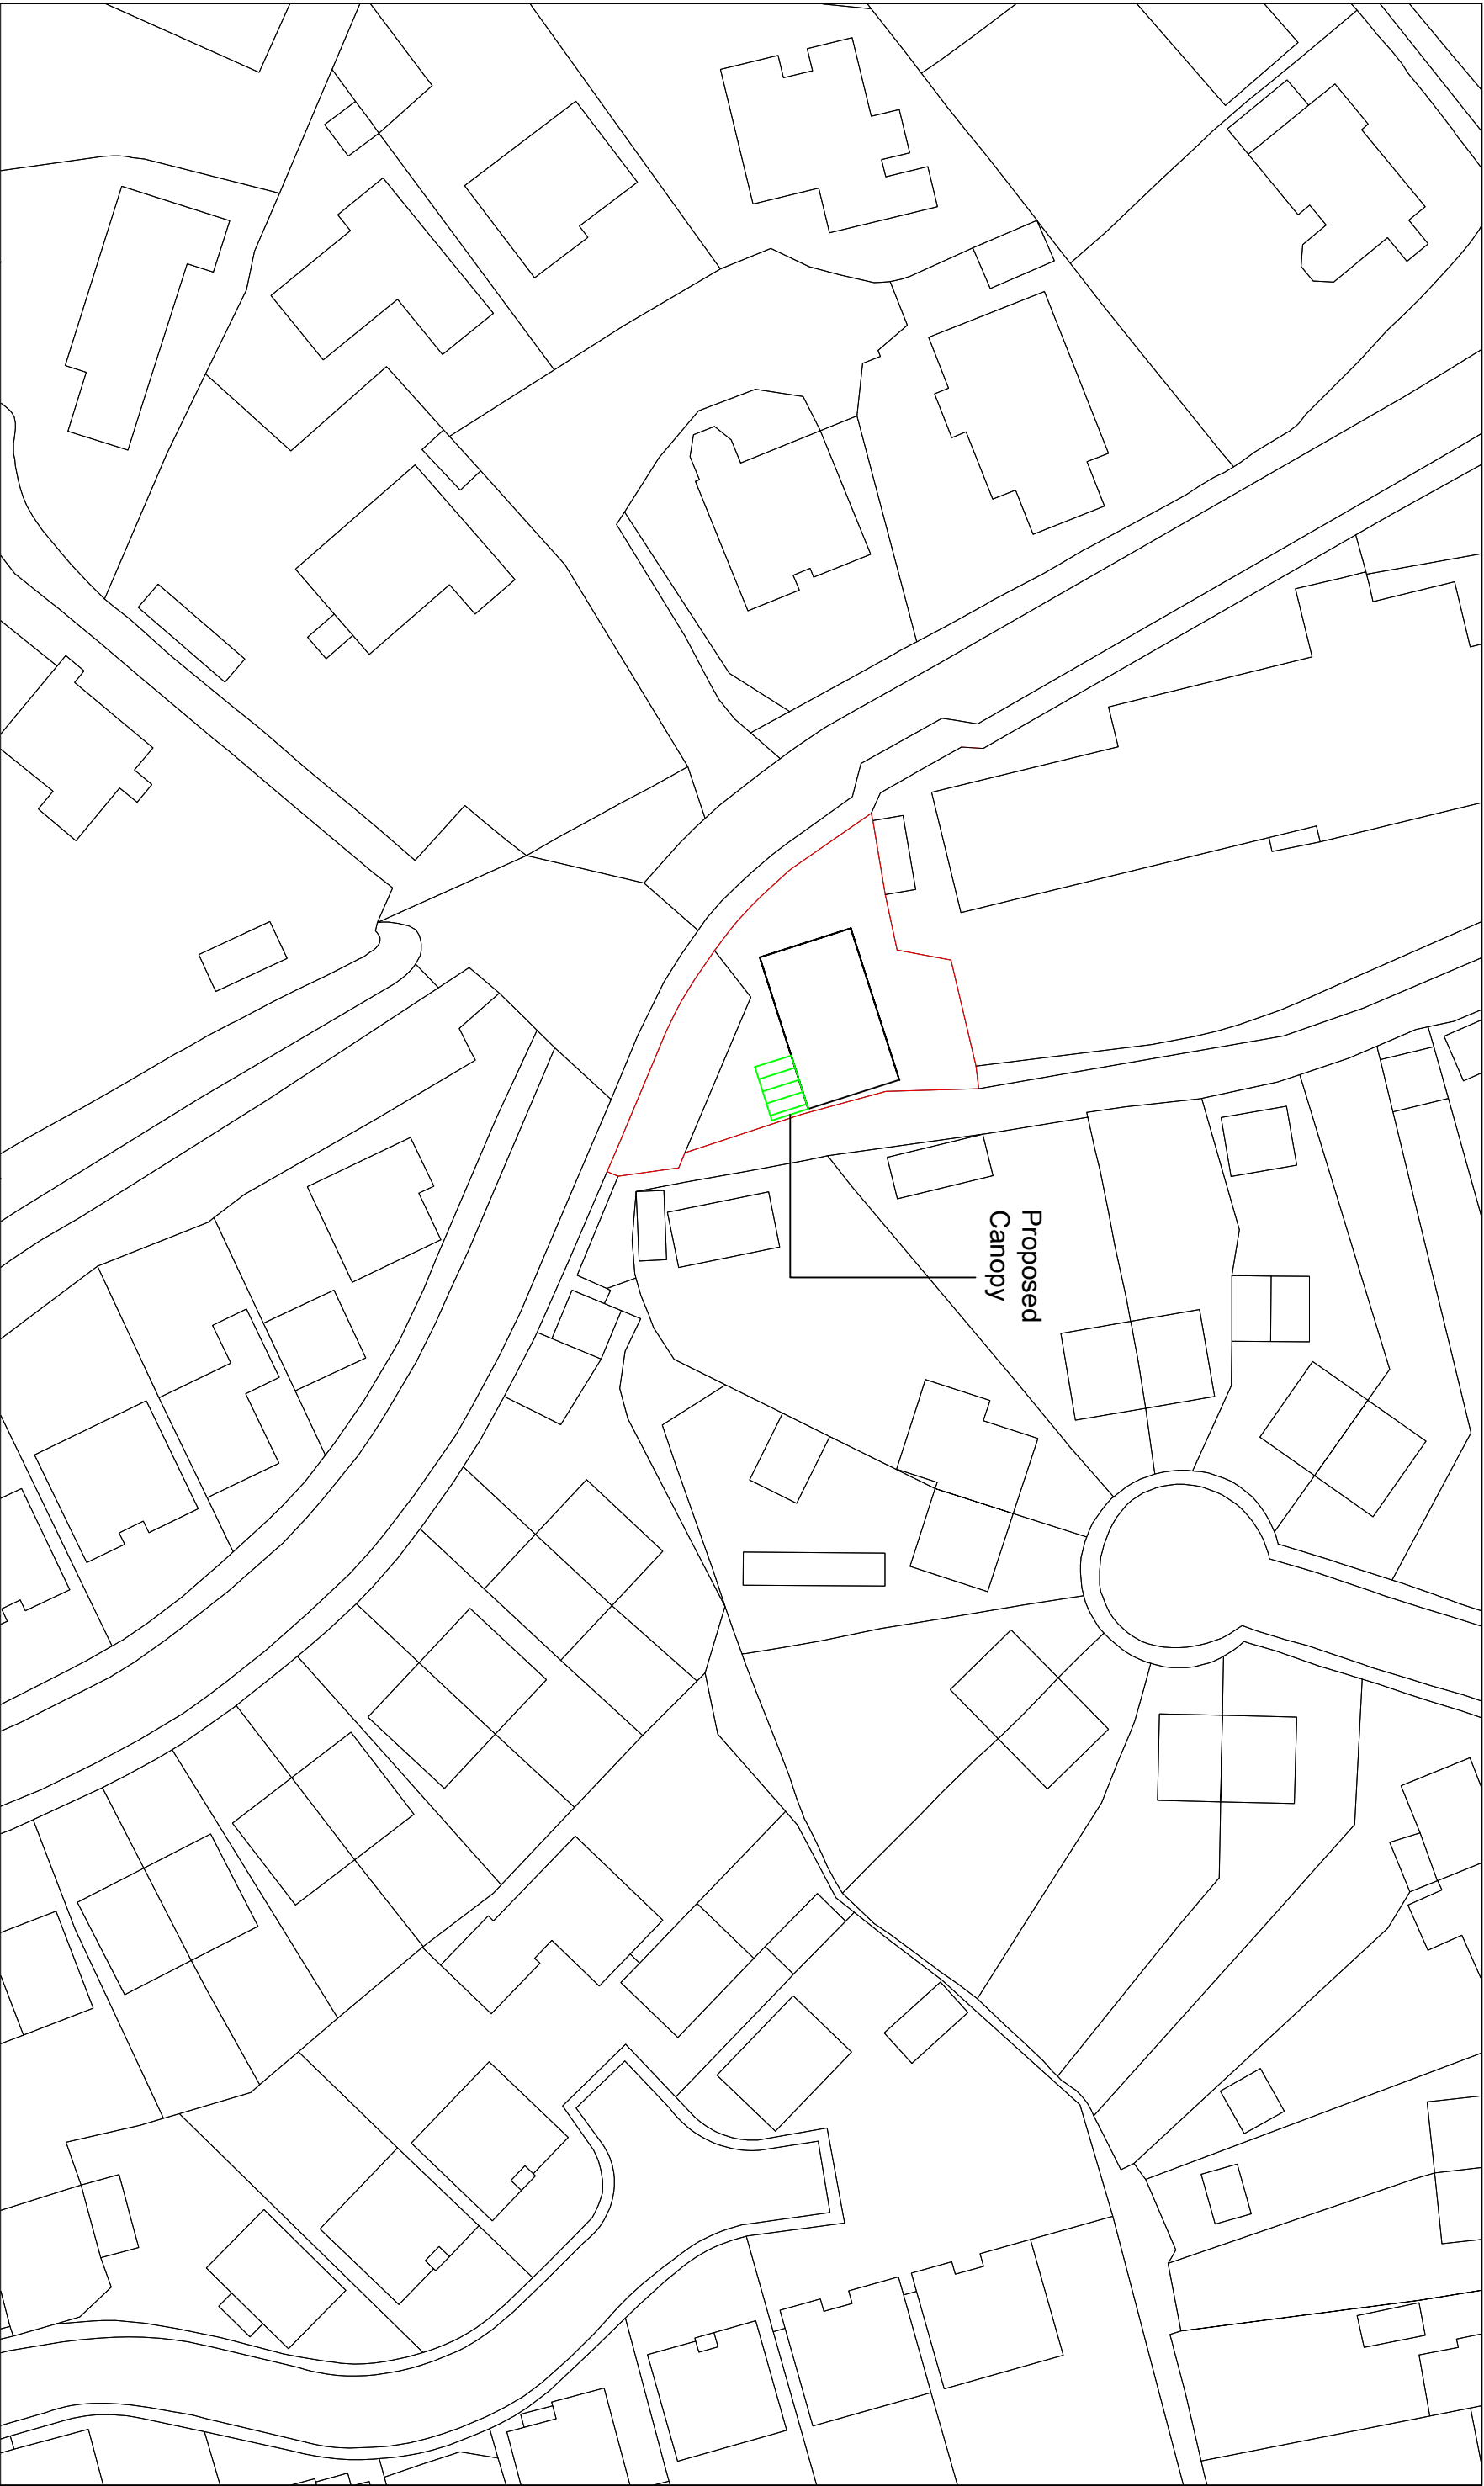

Job		Title		Scale 1/500 @ A3		
Proposed Canopy		Proposed Location Plan 2		Date November 2021		
Building Blocks Preschool				Drawn		
Heolgerig				Checked		
Merthyr Tydfil				Job. Ref. 2020-069(HG)		
CF48 1RP				Dwg. No. 08(P)		Rev.