
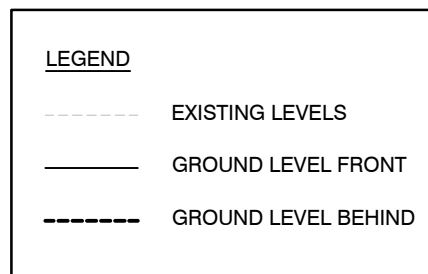
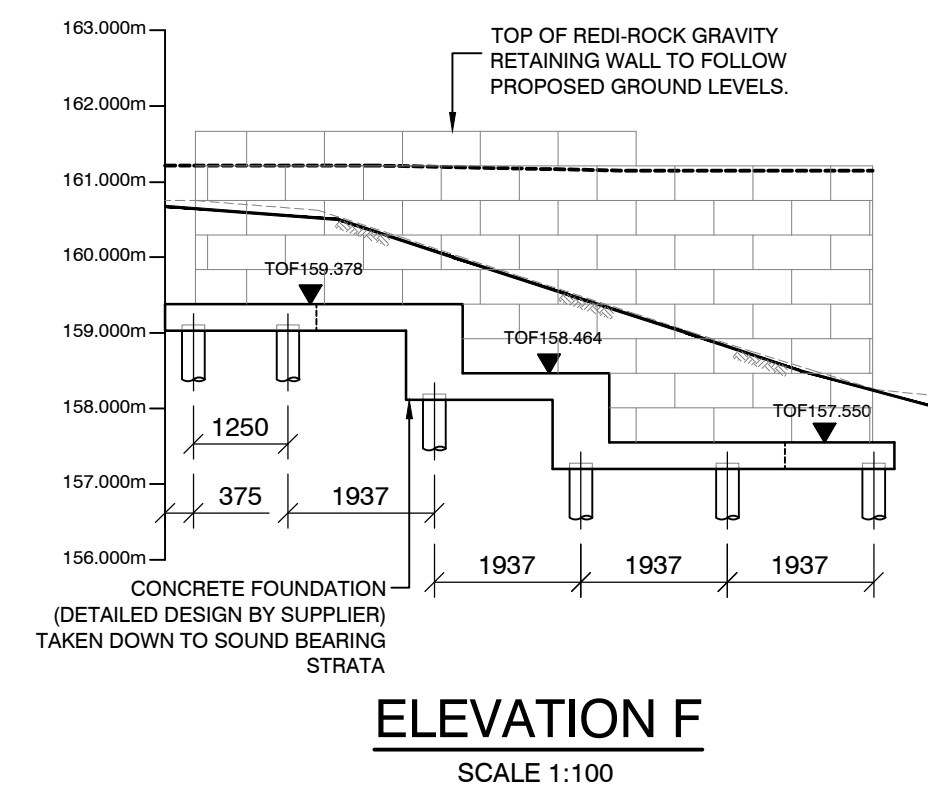
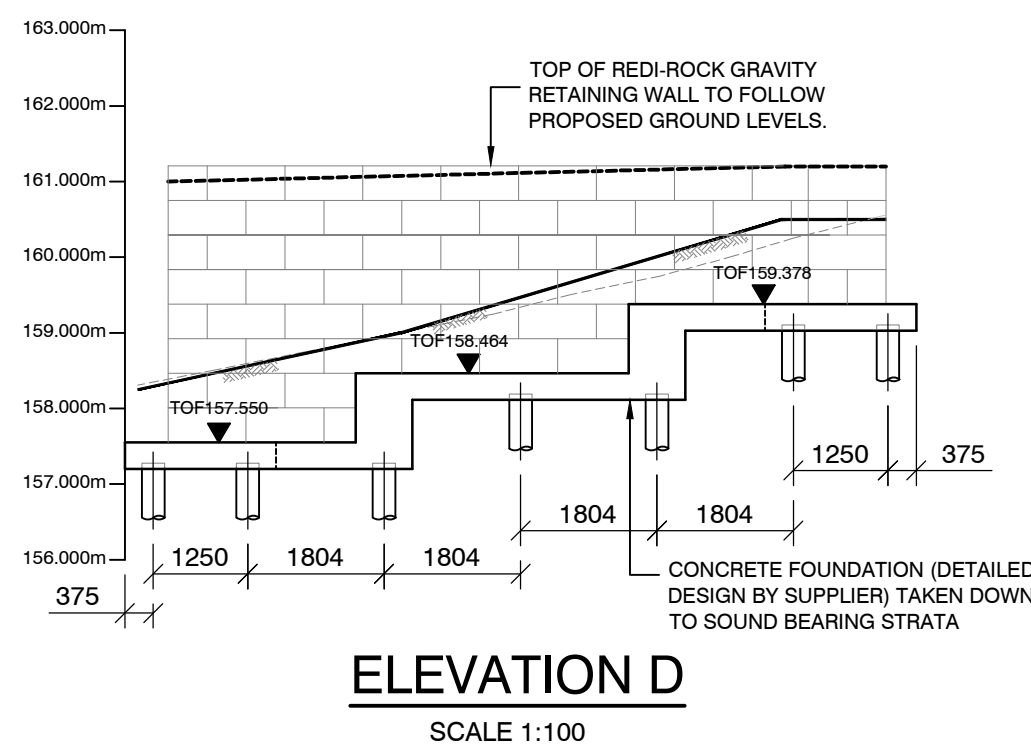


1. All structural drawings are to be read in conjunction with all other current drawings and specifications.
2. Any discrepancies within all relevant drawings are to be reported to QuadConsult Ltd immediately.
3. All dimensions are in millimetres, all levels are in metres, U.N.O..
4. Do not scale from this drawing - use figured dimensions only.
5. Throughout the following, reference to British Standards shall be deemed to include reference to equivalent European standards where such exist.

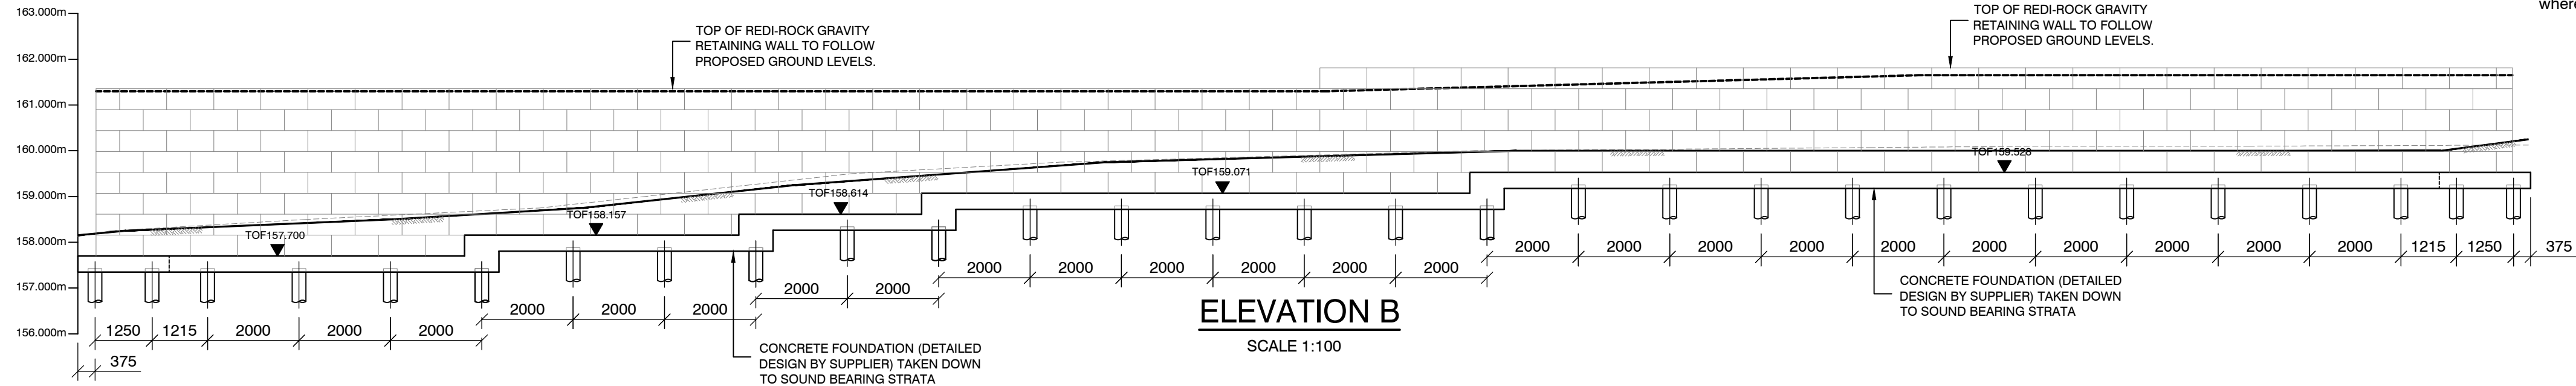

FOR GENERAL ARRANGEMENT
PLAN AND SECTIONS REFER TO
DRAWING S-001.

Dimensions to be verified on site.
This drawing should not be scaled. Use figured dimensions only
Any discrepancies should be referred to the Engineer prior to work being put in hand.
This drawing is copyright.

QuadConsult
ENGINEERS IN PARTNERSHIP
Consulting Civil & Structural Engineers

Project **Kingsley Terrace, Aberfan**

Title

PROPOSED REDI-ROCK
RETAINING WALL ELEVATIONS

Drawing Status

Designed by	Drawn by	Checked by	Date	Scales @ A1 size
-	SKT	SW	NOV'22	1:100

Drawing No
22023-S-102-A